


Material Key:

White window framing and external fittings in black - soffits, rainwater goods
and canopies - across all dwellings.

- Slate Grey Tiles
- Red Clay Tile
- Red Multi Brick
- Tile Hanging
- Weatherboard

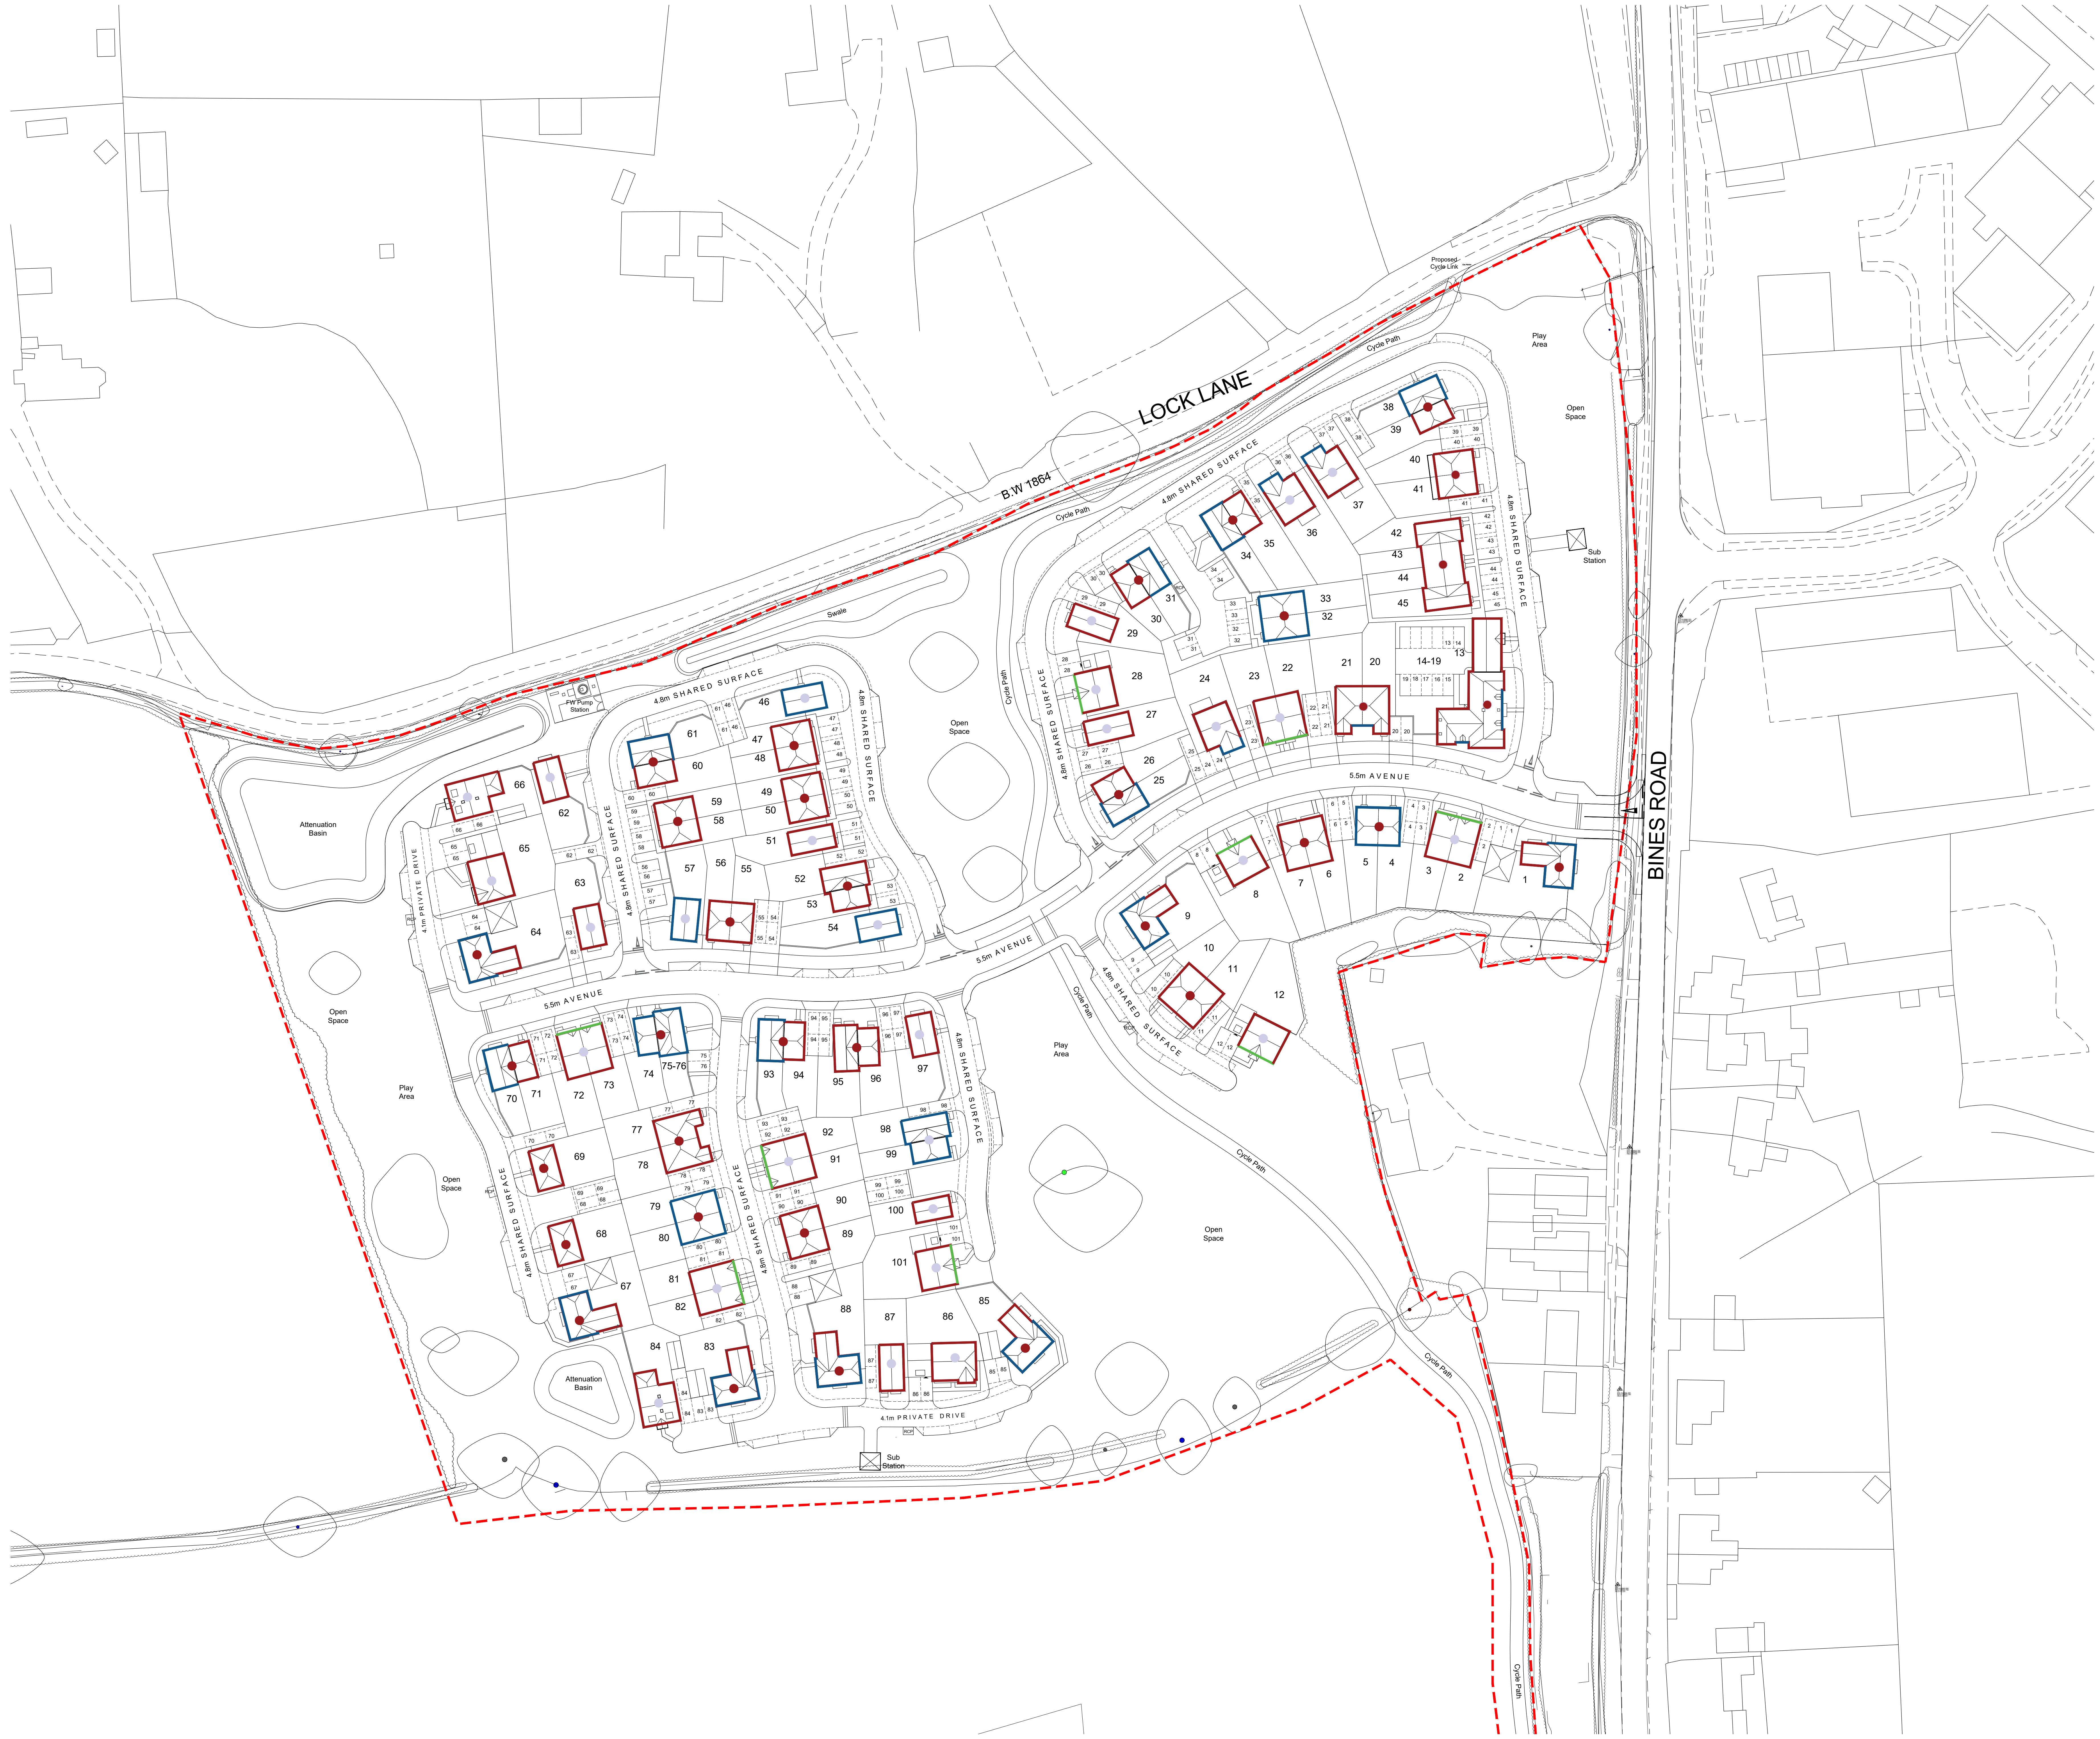

P4	11.03.26	Amendments to layout	JB	KE
P3	03.11.25	Amendments to application scheme	LP	KE
P2	27.09.24	Amendments to material key	LP	KE
P1	27.09.24	Planning Application	LP	KE
A	12.09.24	Amendments to layout	LP	KE
Rev	Date	Revision Details	Dr	Ch



London: 76 Great Suffolk Street
London, SE1 0BL
T 0207 928 2773 E london@ecearchitecture.com
Sussex: 64 - 68 Brighton Road, Worthing
West Sussex, BN11 2SN
T 01903 248777 E sussex@ecearchitecture.com
Bristol: Westonsky, Beacon Tower
Cotton Street, Bristol, BS1 4XE
T 0117 214 1101 E bristol@ecearchitecture.com
www.ecearchitecture.com

ECE Architecture

Client's Name
Croudace Homes

Job Title
Land at Partridge Green

Drawing Title
Materials Plan

Scale
1:500 @ A0 / 1:1000 @ A2

Drawn	Checked	Date
LP	KE	23.08.24

Job No	Drawing No	Rev
7034	PL-04	P4

Status
APPROVAL