


P3	11.03.26	Amendments to layout	JB	KE
P2	03.11.25	Amendments to application scheme	LP	KE
P1	27.09.24	Planning Application	LP	KE
Rev	Date	Revision Details	Dr	Ch

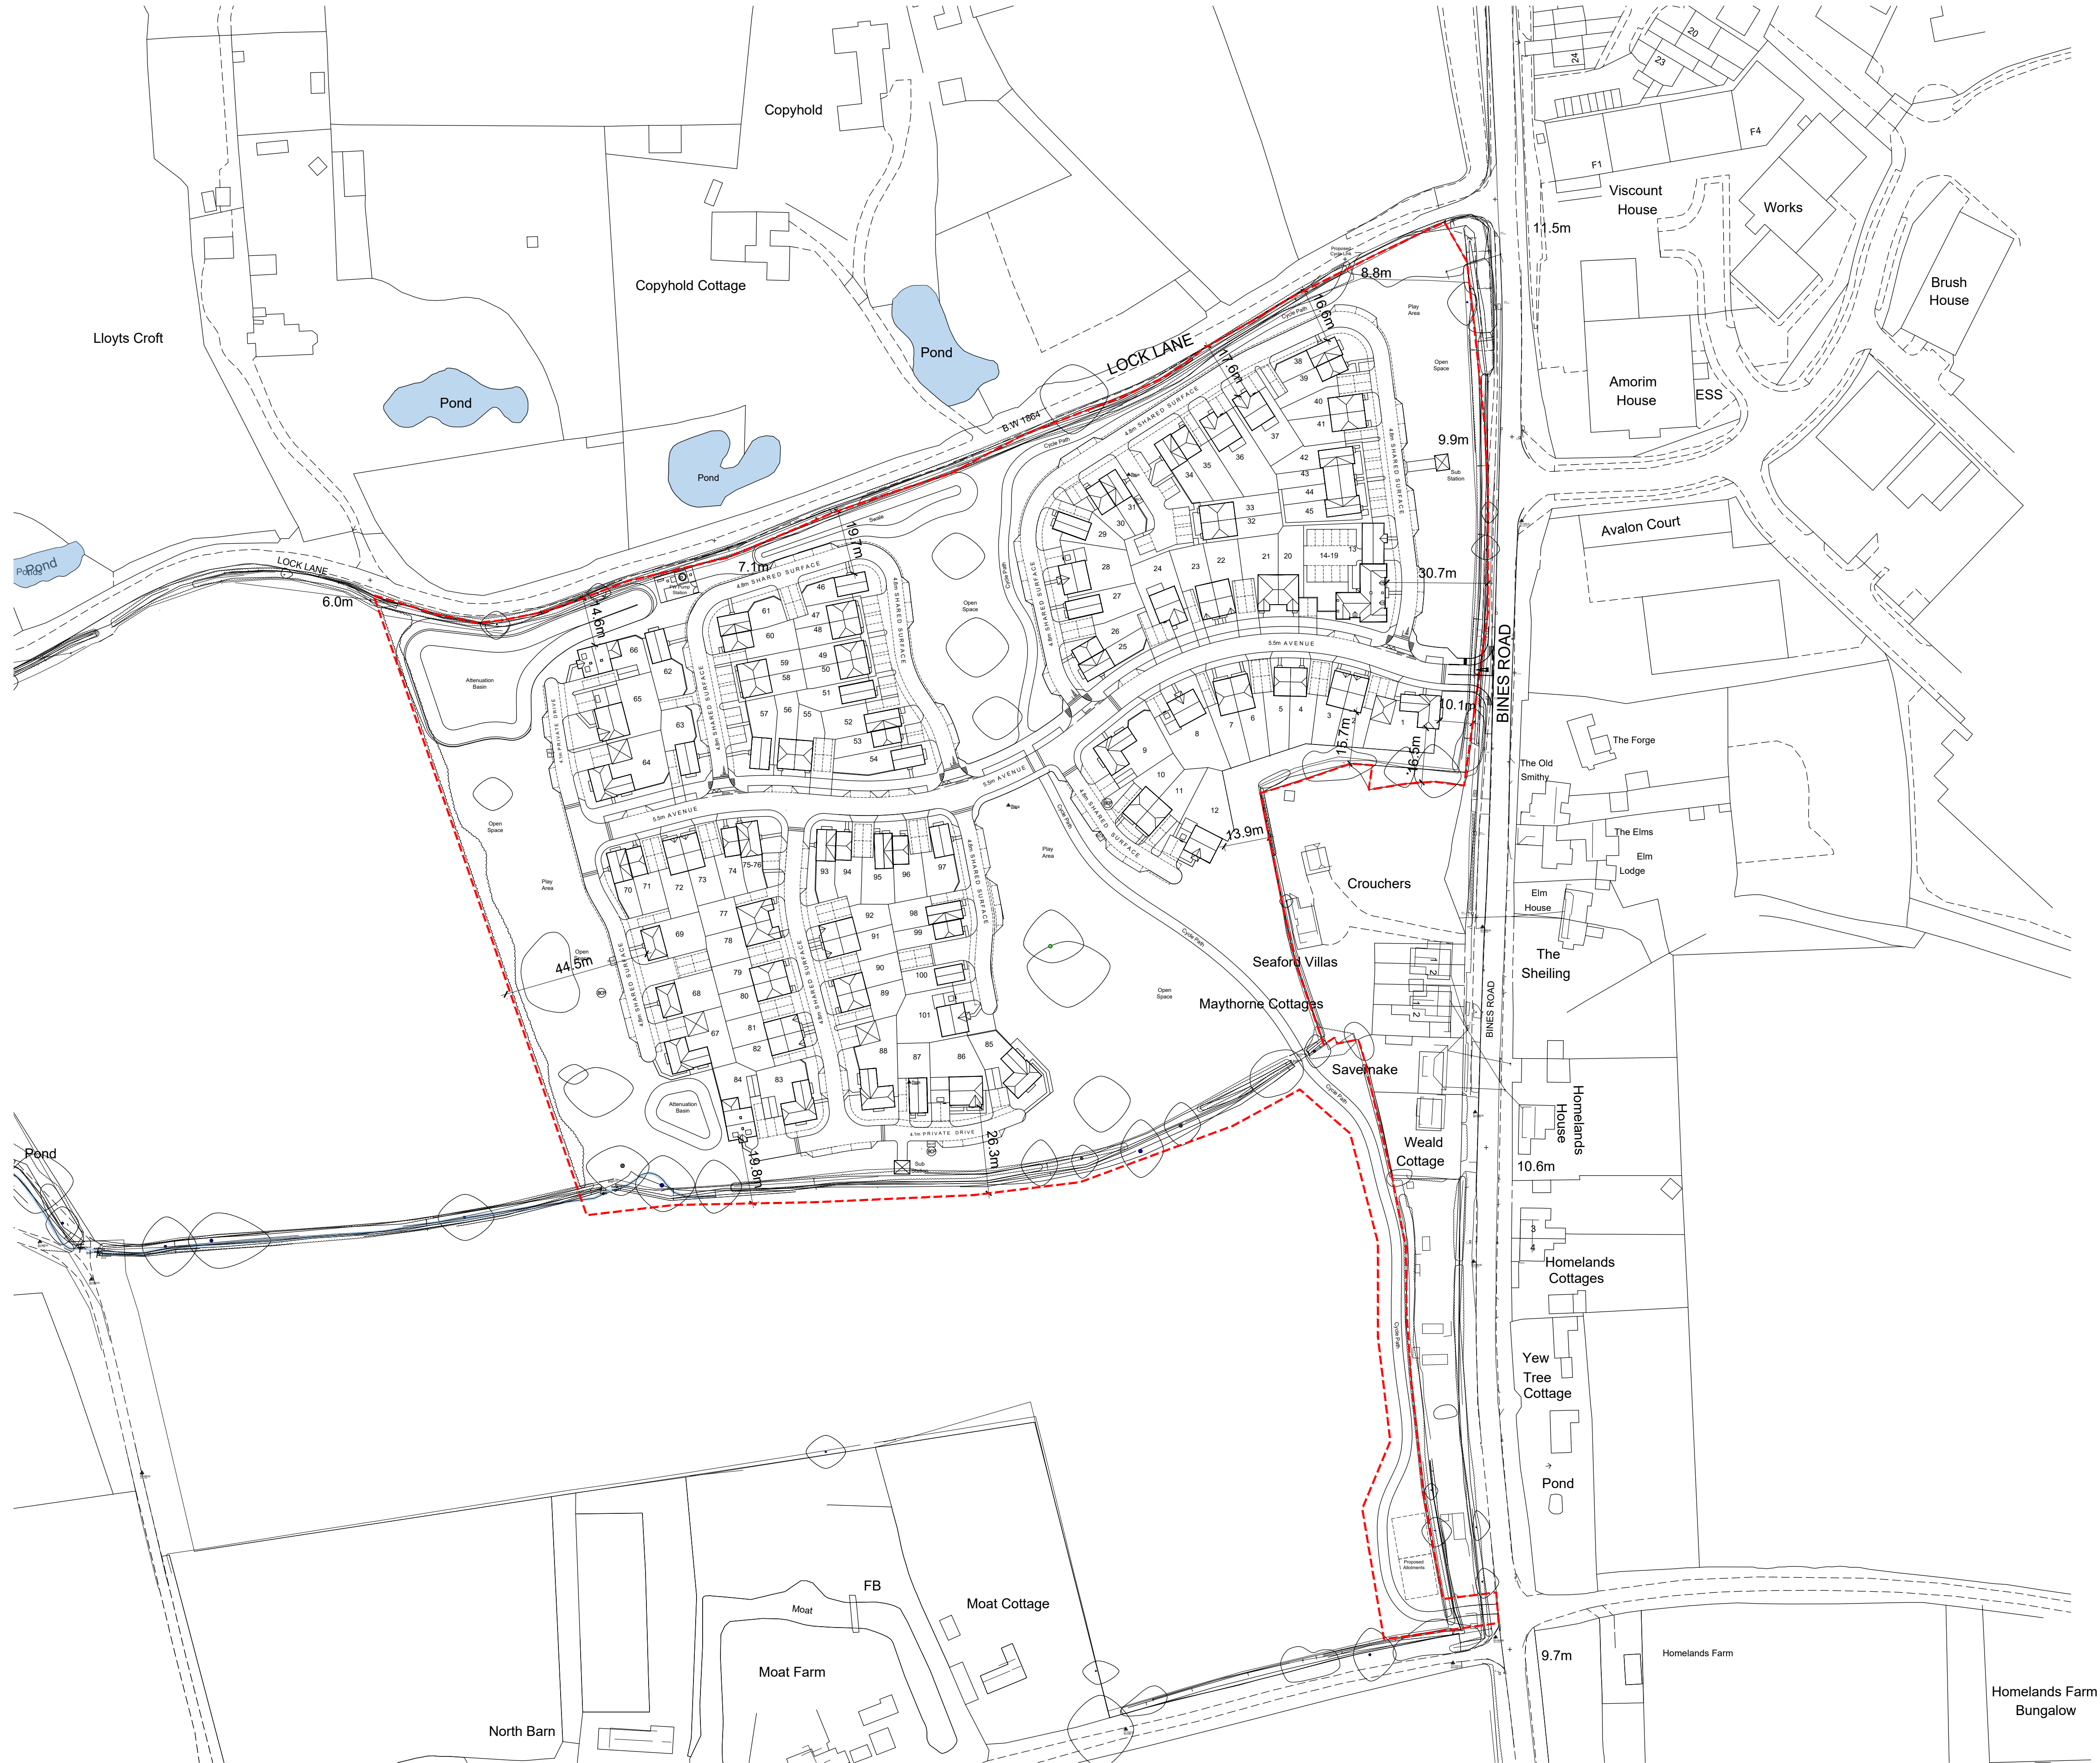

London: 76 Great Suffolk Street
London, SE1 0BL
T 0207 928 2773 E london@ecearchitecture.com
Sussex: Brooklyn Chambers, 11 Goring Road
Worthing, West Sussex, BN12 4AP
T 01903 248777 E sussex@ecearchitecture.com
Bristol: Westworks, Colston Tower
Colston Street, Bristol, BS1 4XE
T 0117 214 1101 E bristol@ecewestworks.com
ECE Architecture
www.ecearchitecture.com

Client's Name
Croudace Homes

Job Title
Land at Partridge Green

Drawing Title
Block Plan

Scale
1:1000 @ A1 / 1:2000 @ A3
metres 20 40 60 80 100

Drawn	Checked	Date
LP	KE	04.03.26

Job No	Drawing No	Rev
7034	PL-05	P3

Status
APPROVAL