


BOUNDARY TREATMENTS

- Proposed 1.8m high close boarded fence
- Proposed 1.8m high brick screen wall - red multi brick

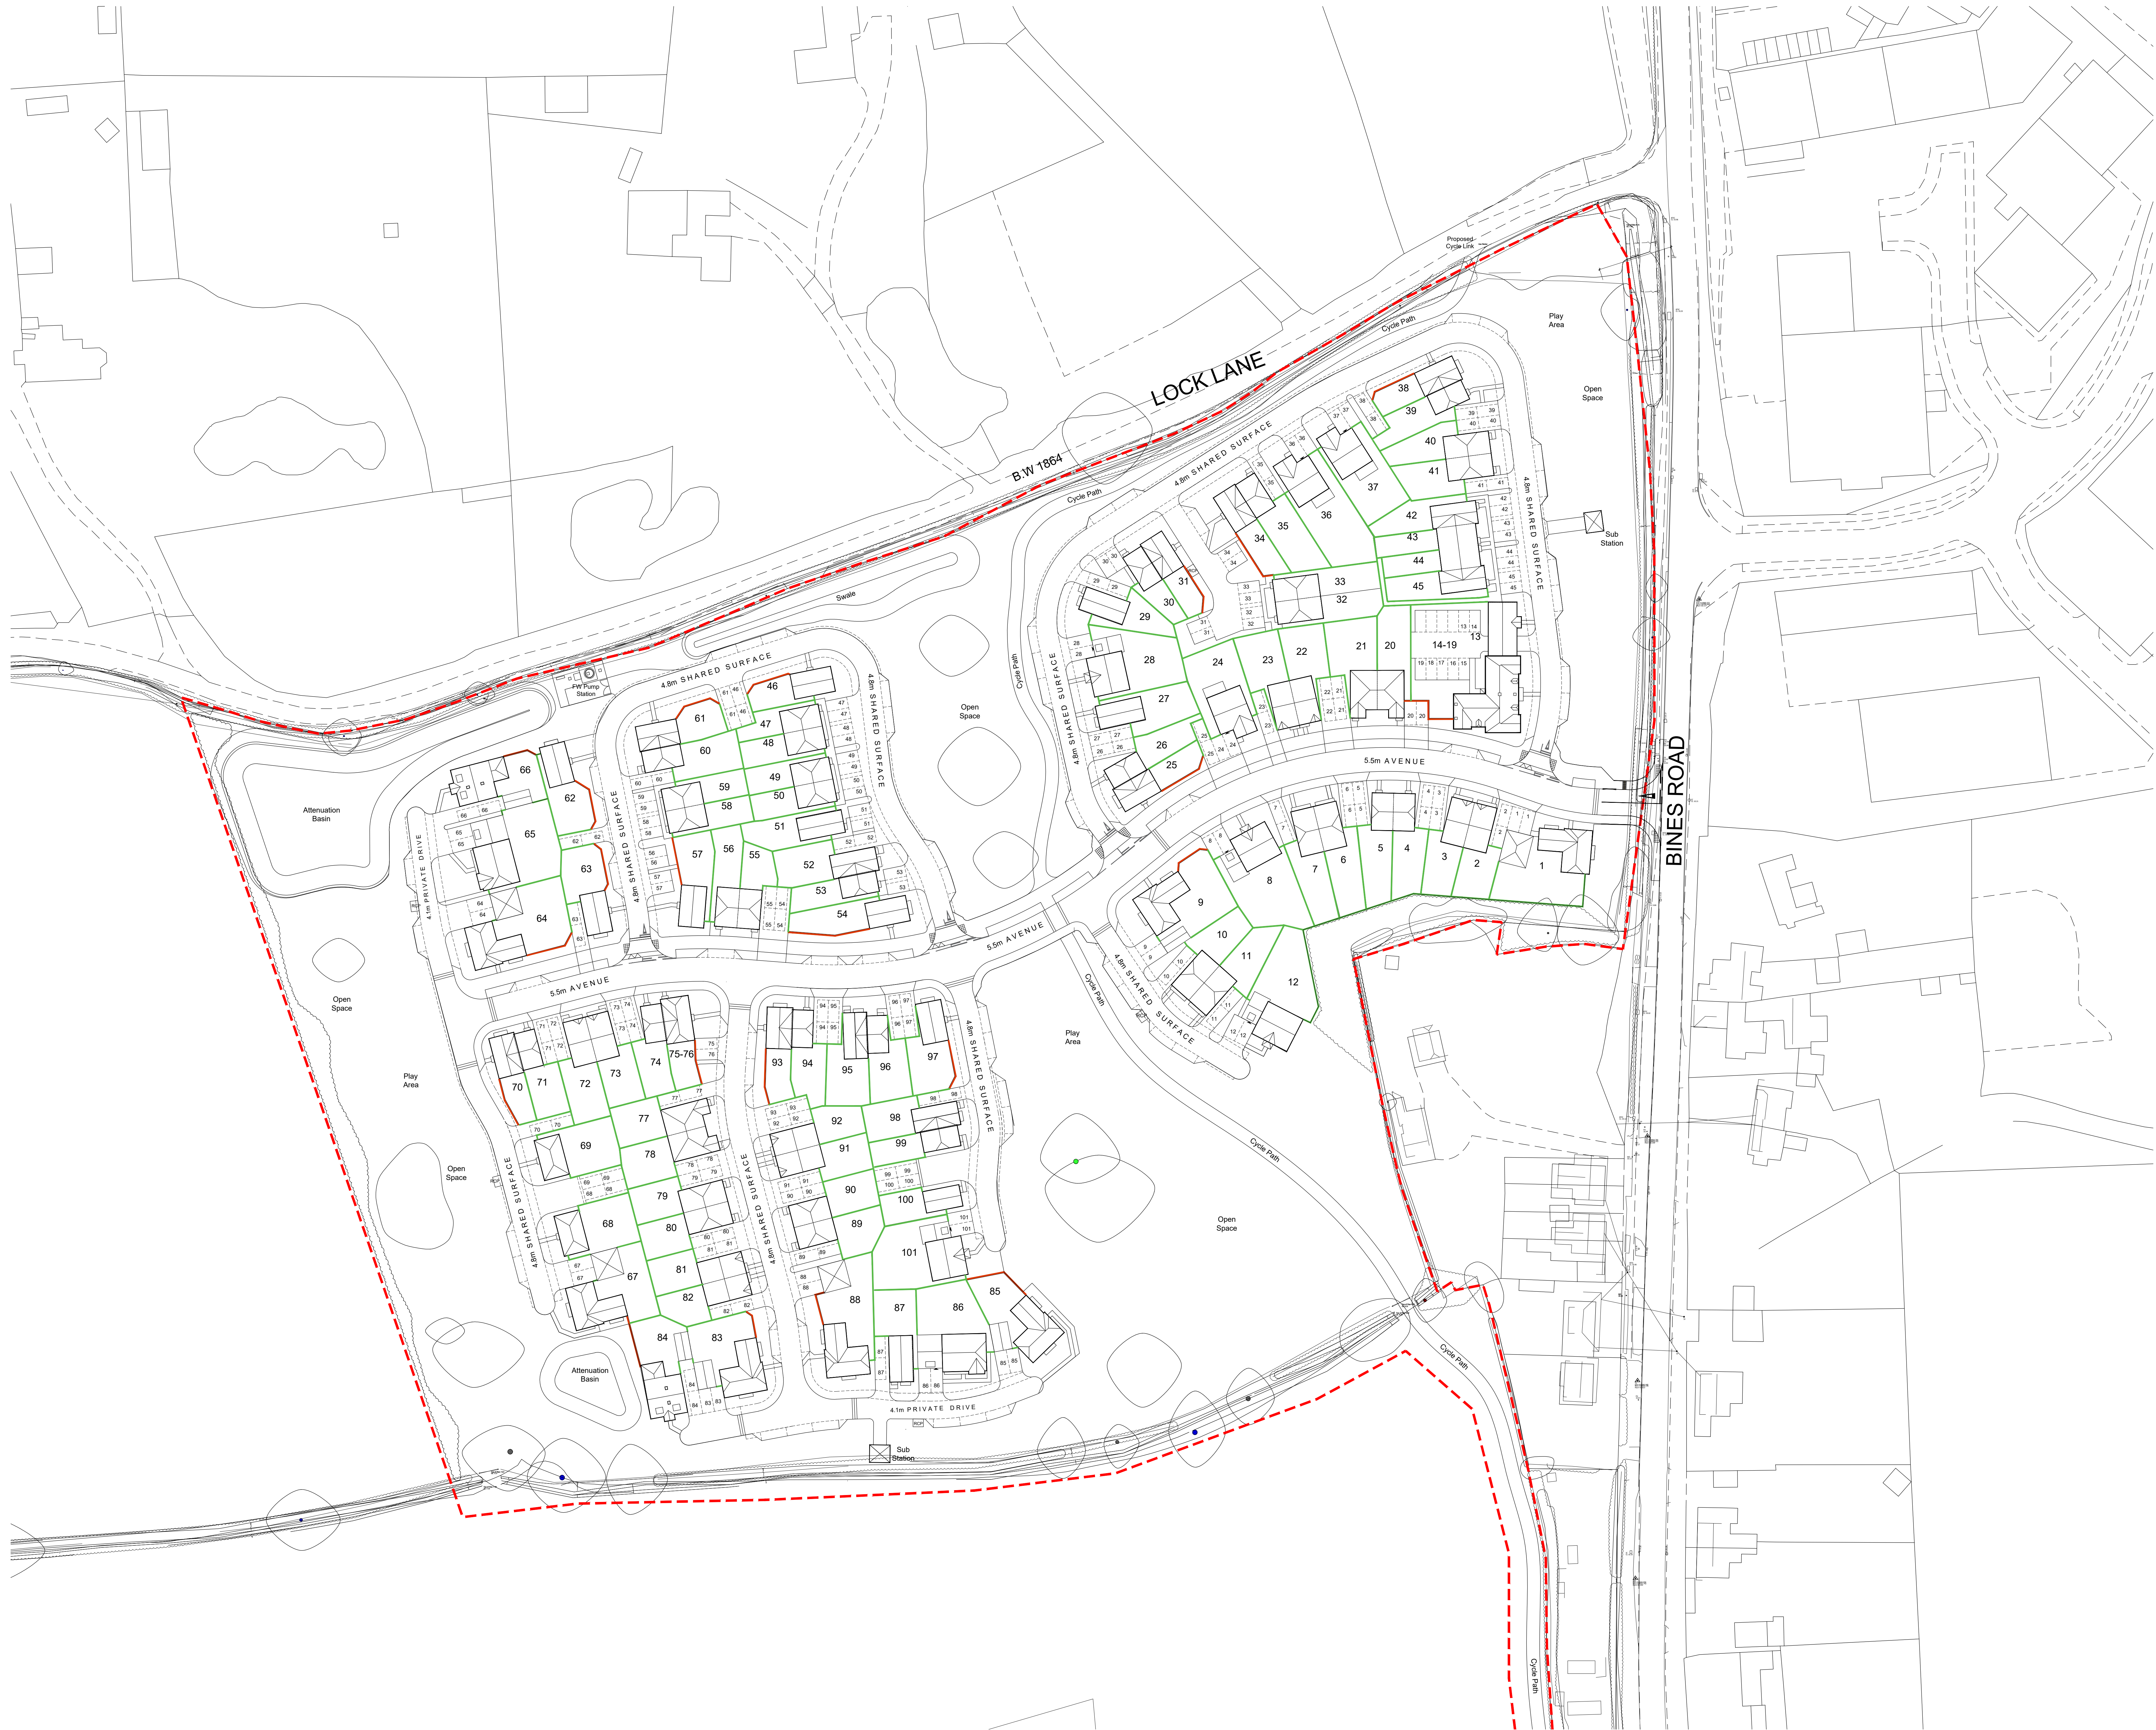

P3	11.03.26	Adjustments to layout	JB	KE
P2	03.11.25	Amendments to application scheme	LP	KE
P1	27.09.24	Planning Application	LP	KE
Rev	Date	Revision Details	Dr	Ch

 London: 76 Great Suffolk Street
London, SE1 0BL
Sussex: 64 - 68 Brighton Road, Worthing
West Sussex, BN11 2SN
Bristol: T 01903 248777 E sussex@ecearchitecture.com
Worcester, Beacon Tower
Cotton Street, Bristol, BS1 4XE
T 0117 214 1101 E london@ecearchitecture.com
www.ecearchitecture.com

Client's Name
Croudace Homes

Job Title
Land at Partridge Green

Drawing Title
Boundaries Plan

Scale
1:500 @ A0 / 1:1000 @ A2

Drawn LP Checked KE Date 04.03.26

Job No 7034 Drawing No PL-10 Rev P3

Status
APPROVAL