


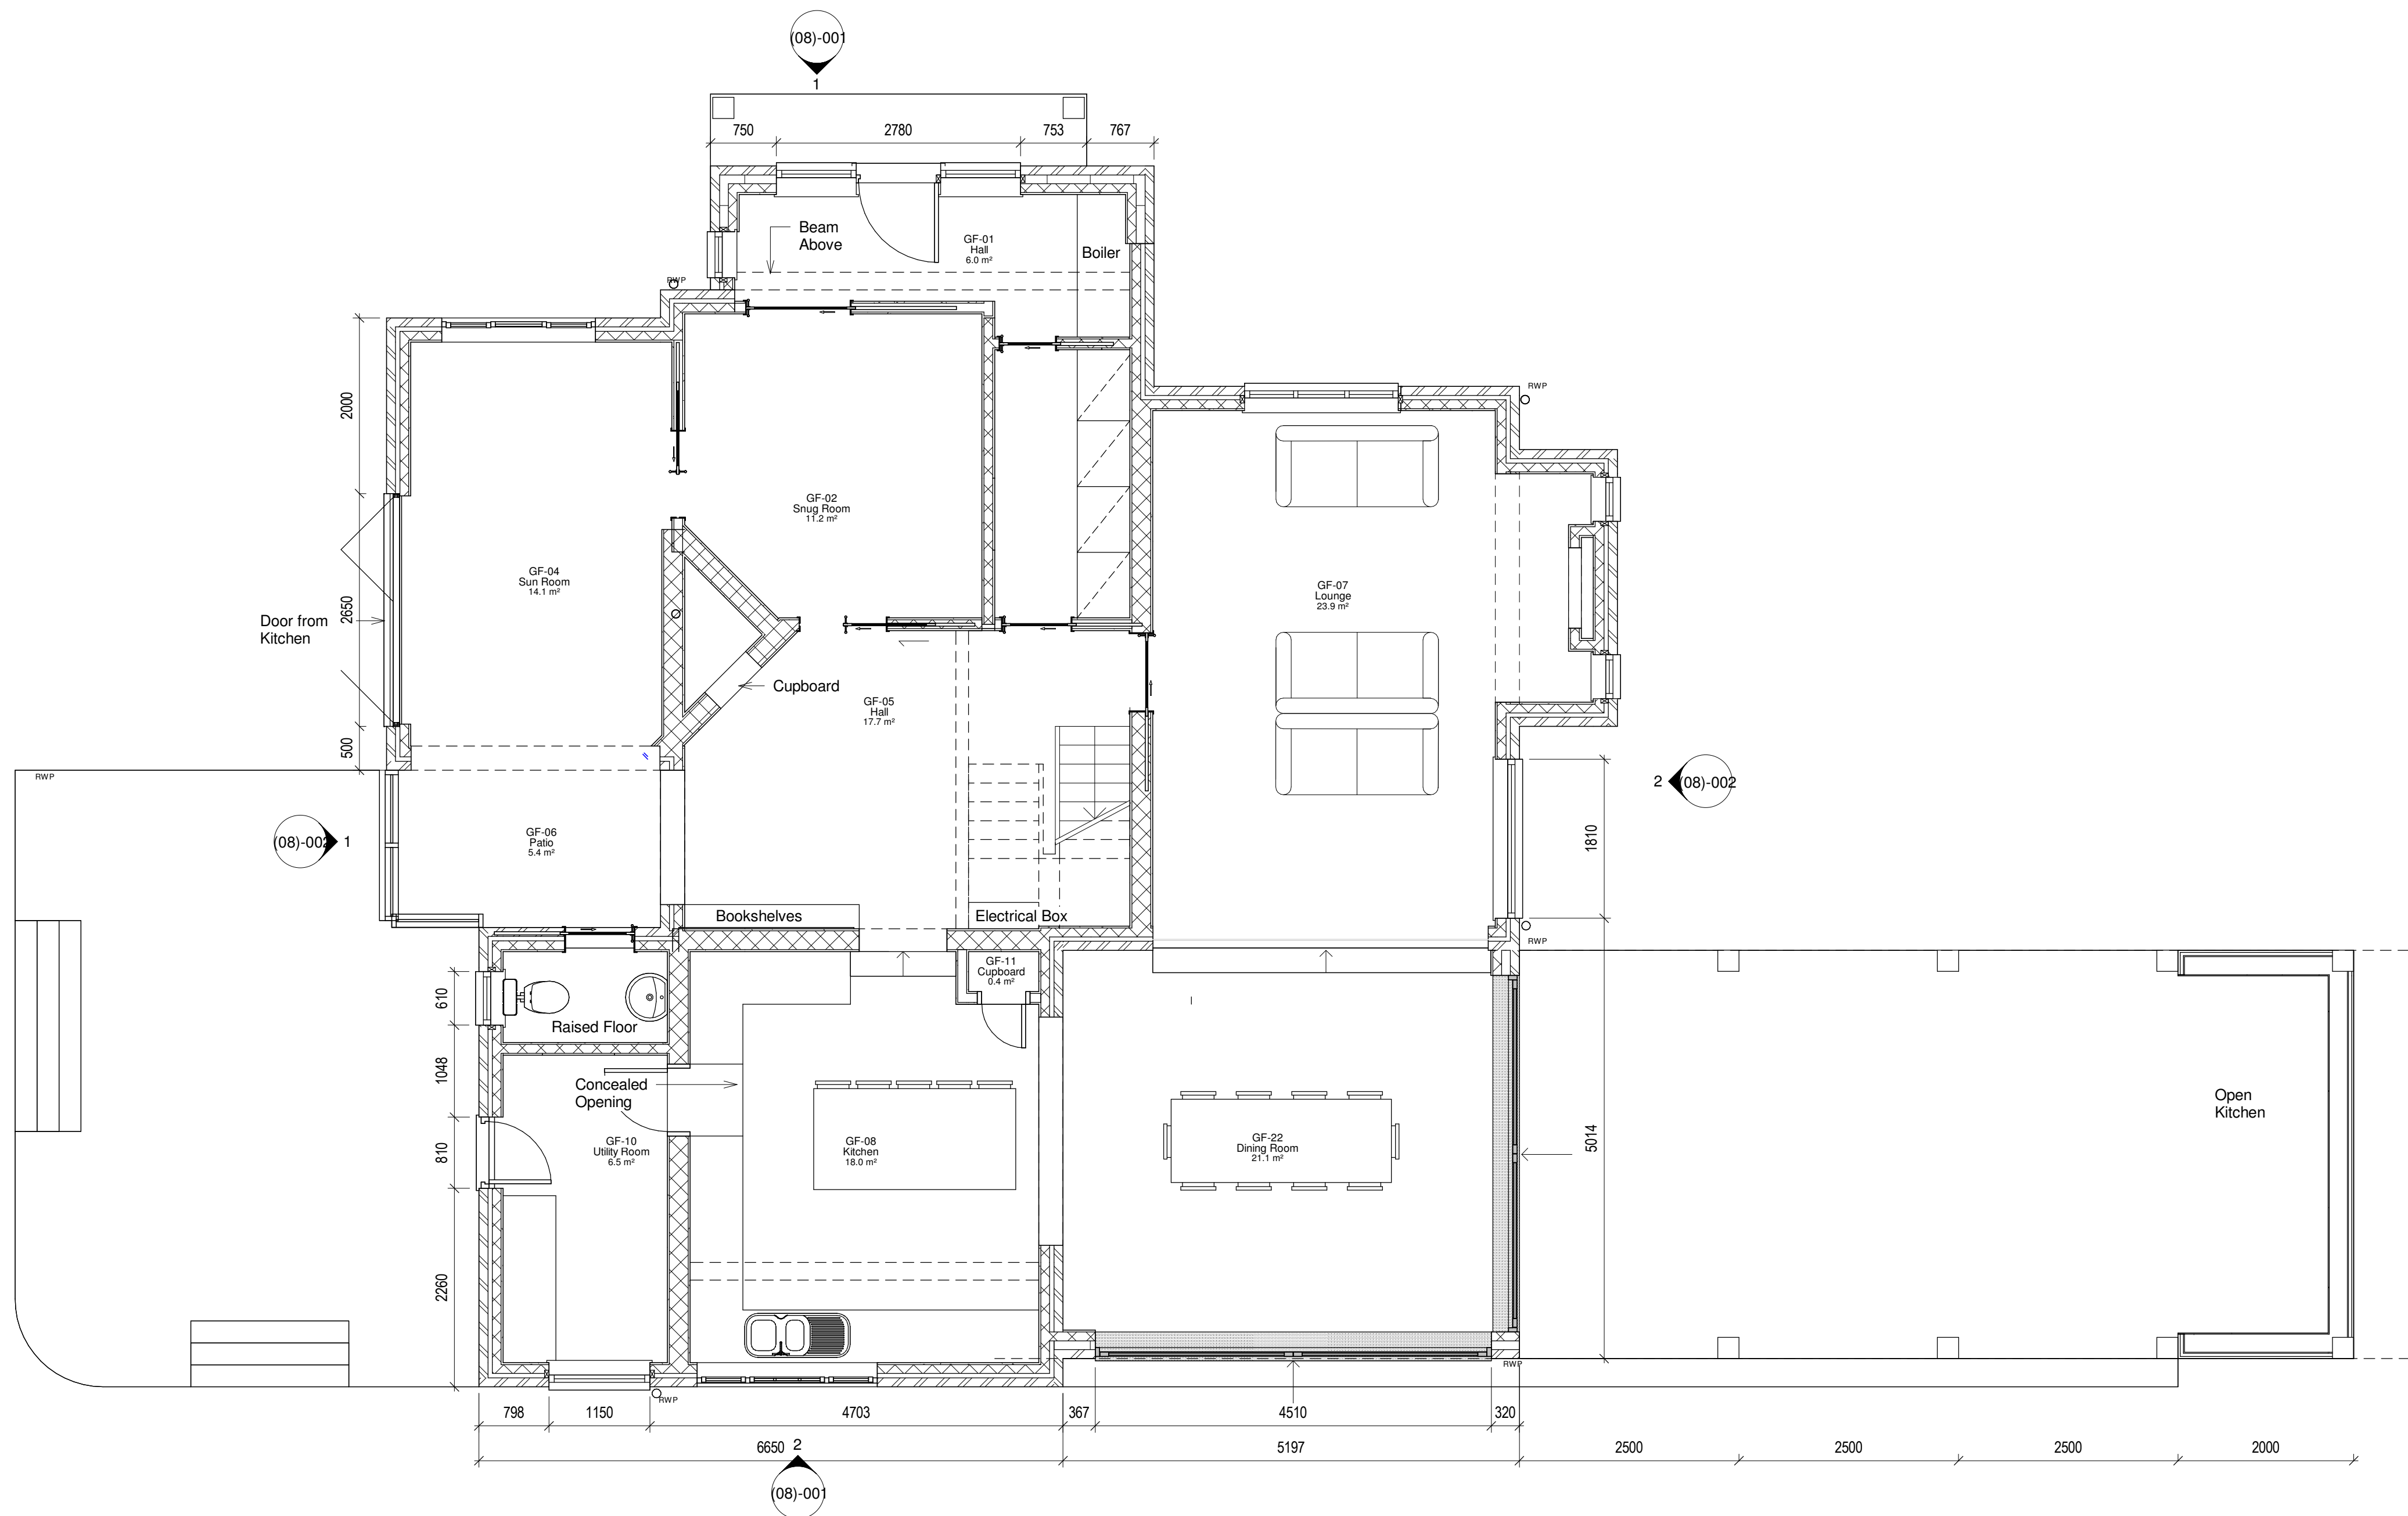

1 Ground Floor - Proposed Plan
1 : 50



R	Revision 17	LDV	LDV	28/05/26
Q	Revision 16	LDV	LDV	28/05/26
P	Revision 15	LDV	LDV	08/05/26
N	Revision 14	LDV	LDV	05/05/26
M	Revision 13	LDV	LDV	01/05/26
L	Revision 12	LDV	LDV	29/10/24
K	Revision 11	LDV	LDV	30/09/24
J	Revision 10	LDV	LDV	16/09/24
H	Revision 9	LDV	LDV	14/09/24
G	Revision 8	LDV	LDV	02/07/24
F	Revision 7	LDV	LDV	01/07/24
E	Revision 5	LDV	LDV	28/05/24
D	Revision 4	LDV	LDV	30/04/24
C	Revision 3	LDV	LDV	09/02/24
B	Revision 2	LDV	LDV	08/01/24
A	Revision 1	LDV	LDV	22/11/23

rev	description	drawn	checked	date
revisions				

status: **PRELIMINARY**
 This drawing is protected under The Copyright, Designs and Patents Act 1988.
 This drawing is produced for PLANNING PURPOSES ONLY and is not to be used for construction.

LDV Architecture
 39 PLOVERS ROAD
 HORSHAM, WEST SUSSEX
 RH13 5PD
 TELEPHONE + 44 (0)1403 541 586
 EMAIL INFO@LDVARCHITECTURE.CO.UK

client: Mr & Mrs CUMMINGS

project: WOODSIDE

title: PROPOSED PLANS 1

scale: 1 : 50 @ A1

date: 22/11/23

drawn: LDV

checked: LDV

job no: P2329 drawing no: (07)-001 revision: R