


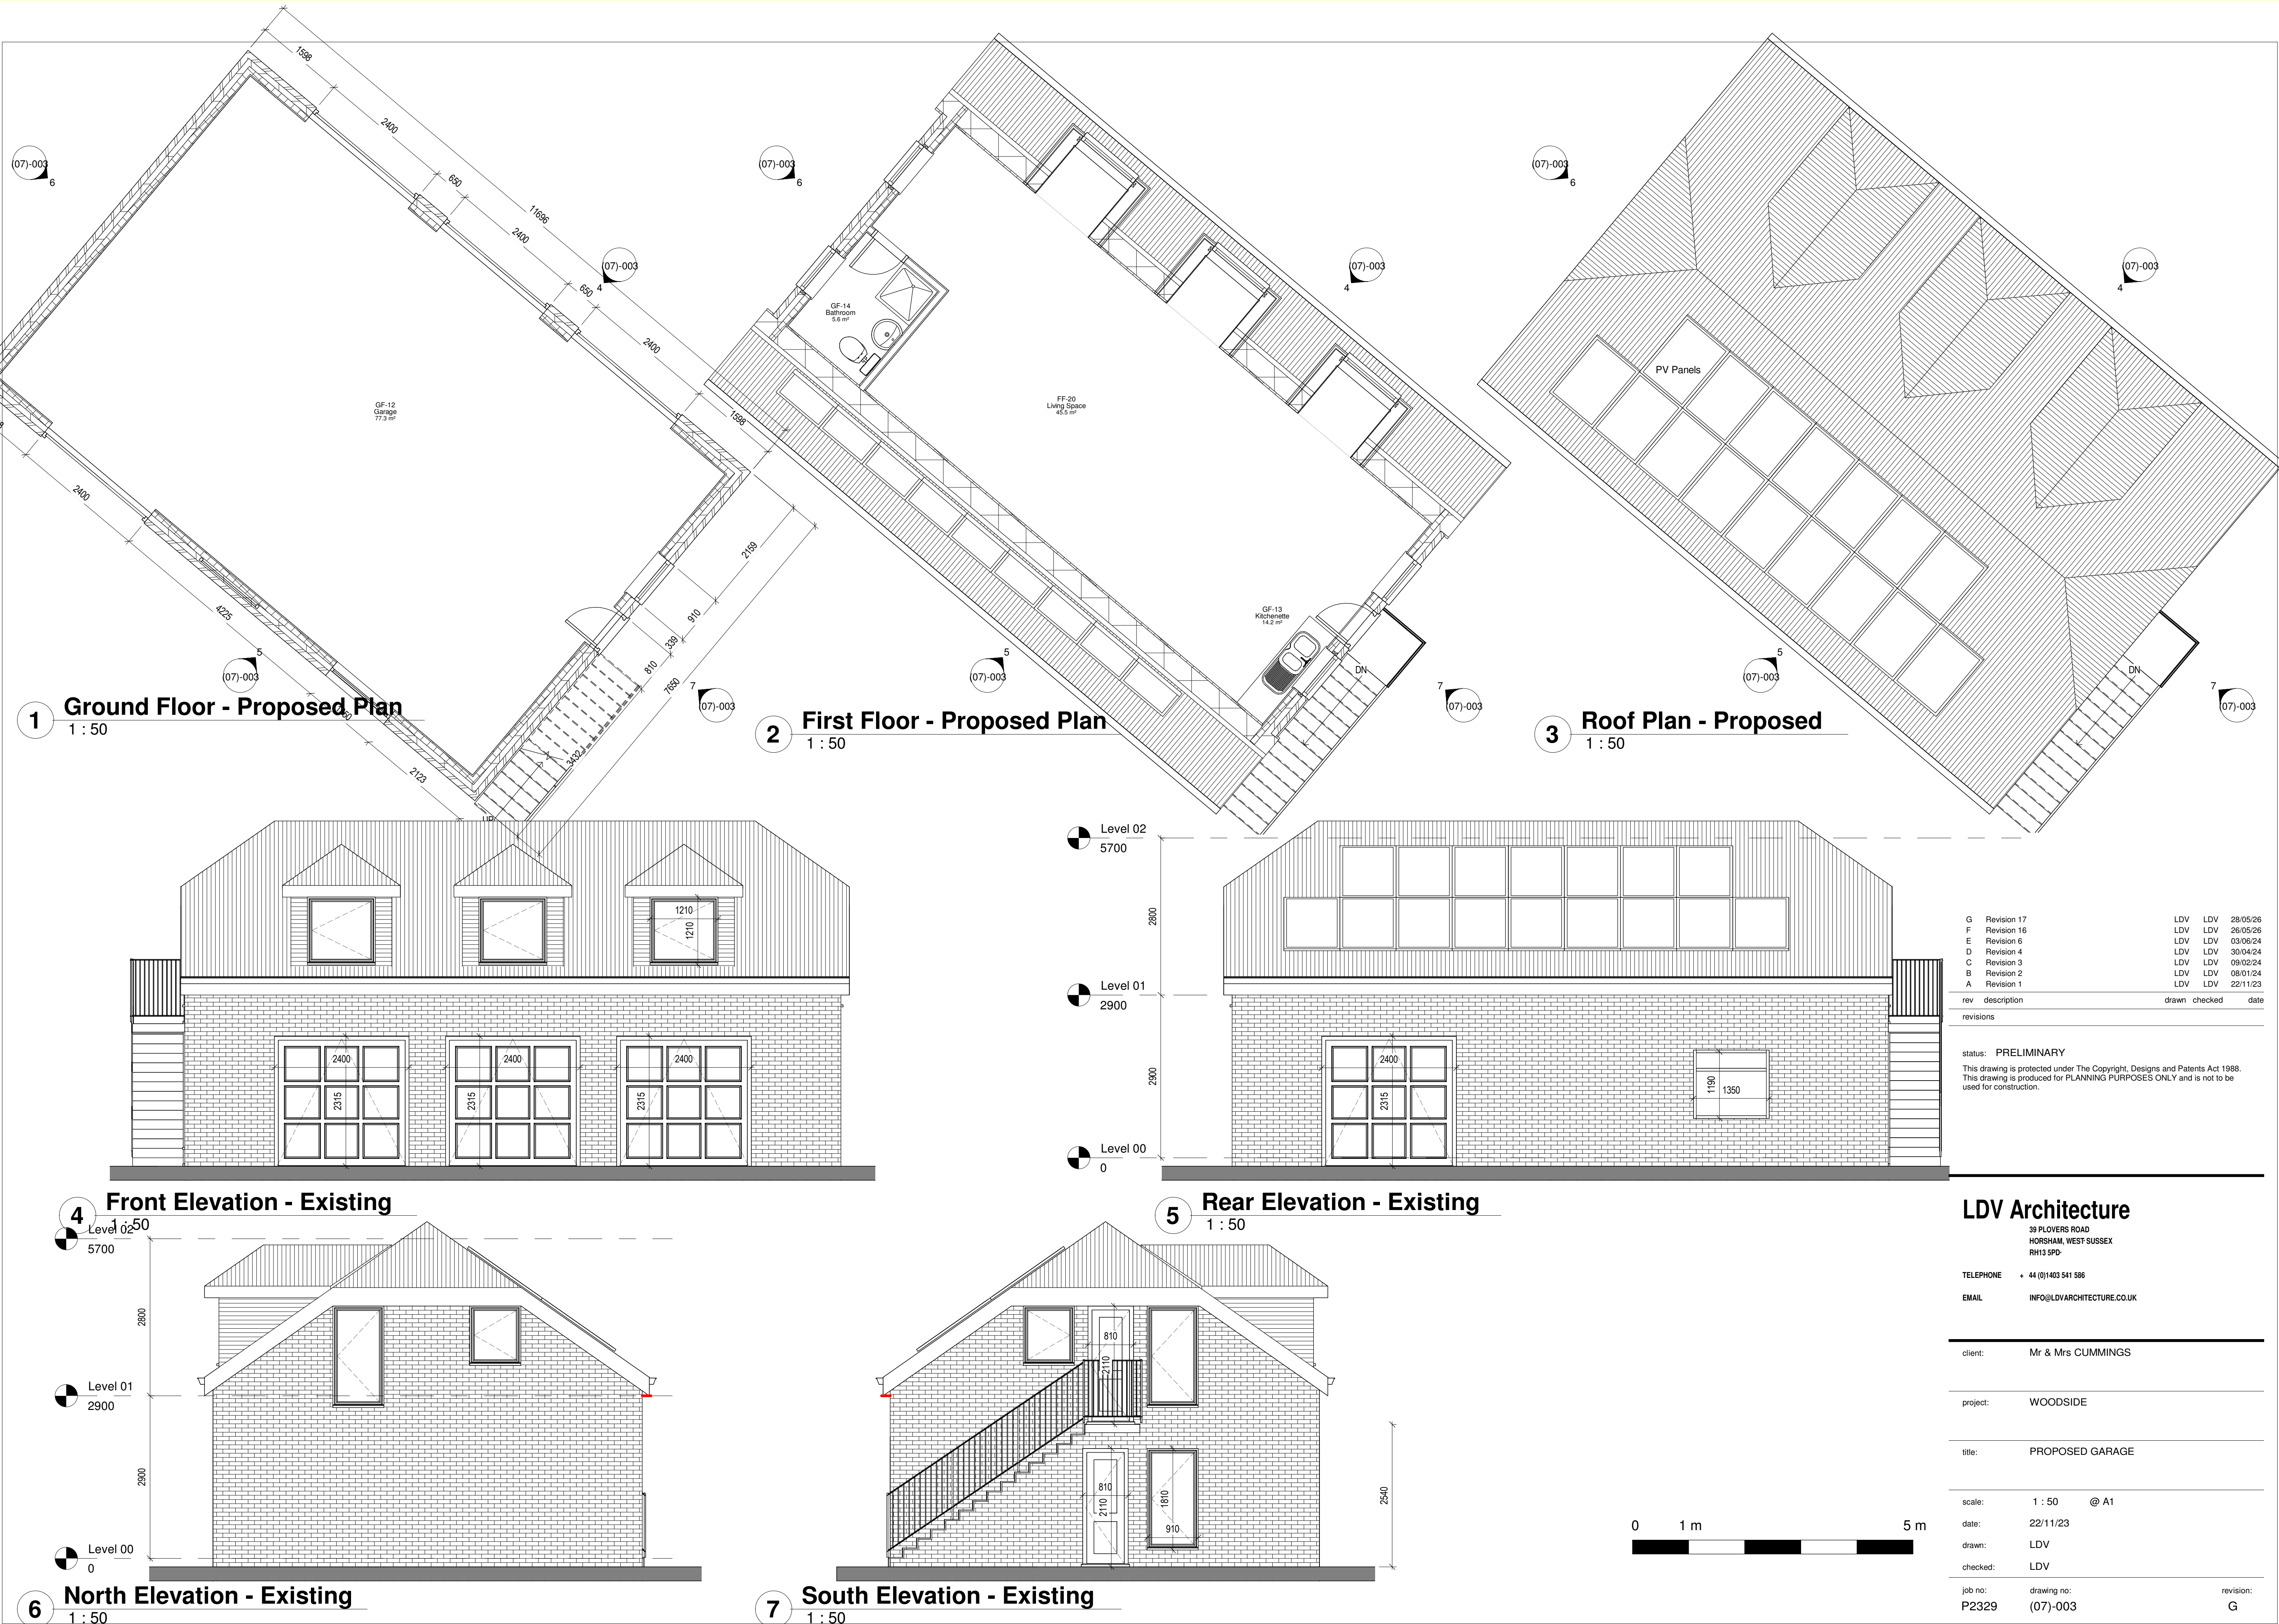

G	Revision 17	LDV	LDV	28/05/26
F	Revision 16	LDV	LDV	26/05/26
E	Revision 6	LDV	LDV	03/06/24
D	Revision 4	LDV	LDV	30/04/24
C	Revision 3	LDV	LDV	09/02/24
B	Revision 2	LDV	LDV	08/01/24
A	Revision 1	LDV	LDV	22/11/23
rev	description	drawn	checked	date
revisions				

status: PRELIMINARY
This drawing is protected under The Copyright, Designs and Patents Act 1988.
This drawing is produced for PLANNING PURPOSES ONLY and is not to be used for construction.

LDV Architecture
39 PLOVERS ROAD
HORSHAM, WEST SUSSEX
RH13 5PD
TELEPHONE + 44 (0)1403 541 586
EMAIL INFO@LDVARCHITECTURE.CO.UK

client:	Mr & Mrs CUMMINGS		
project:	WOODSIDE		
title:	PROPOSED GARAGE		
scale:	1 : 50	@ A1	
date:	22/11/23		
drawn:	LDV		
checked:	LDV		
job no:	drawing no:	revision:	
P2329	(07)-003	G	