
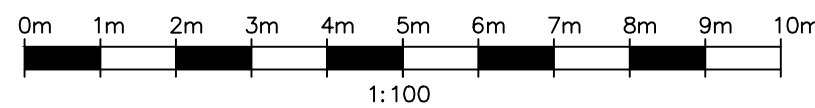
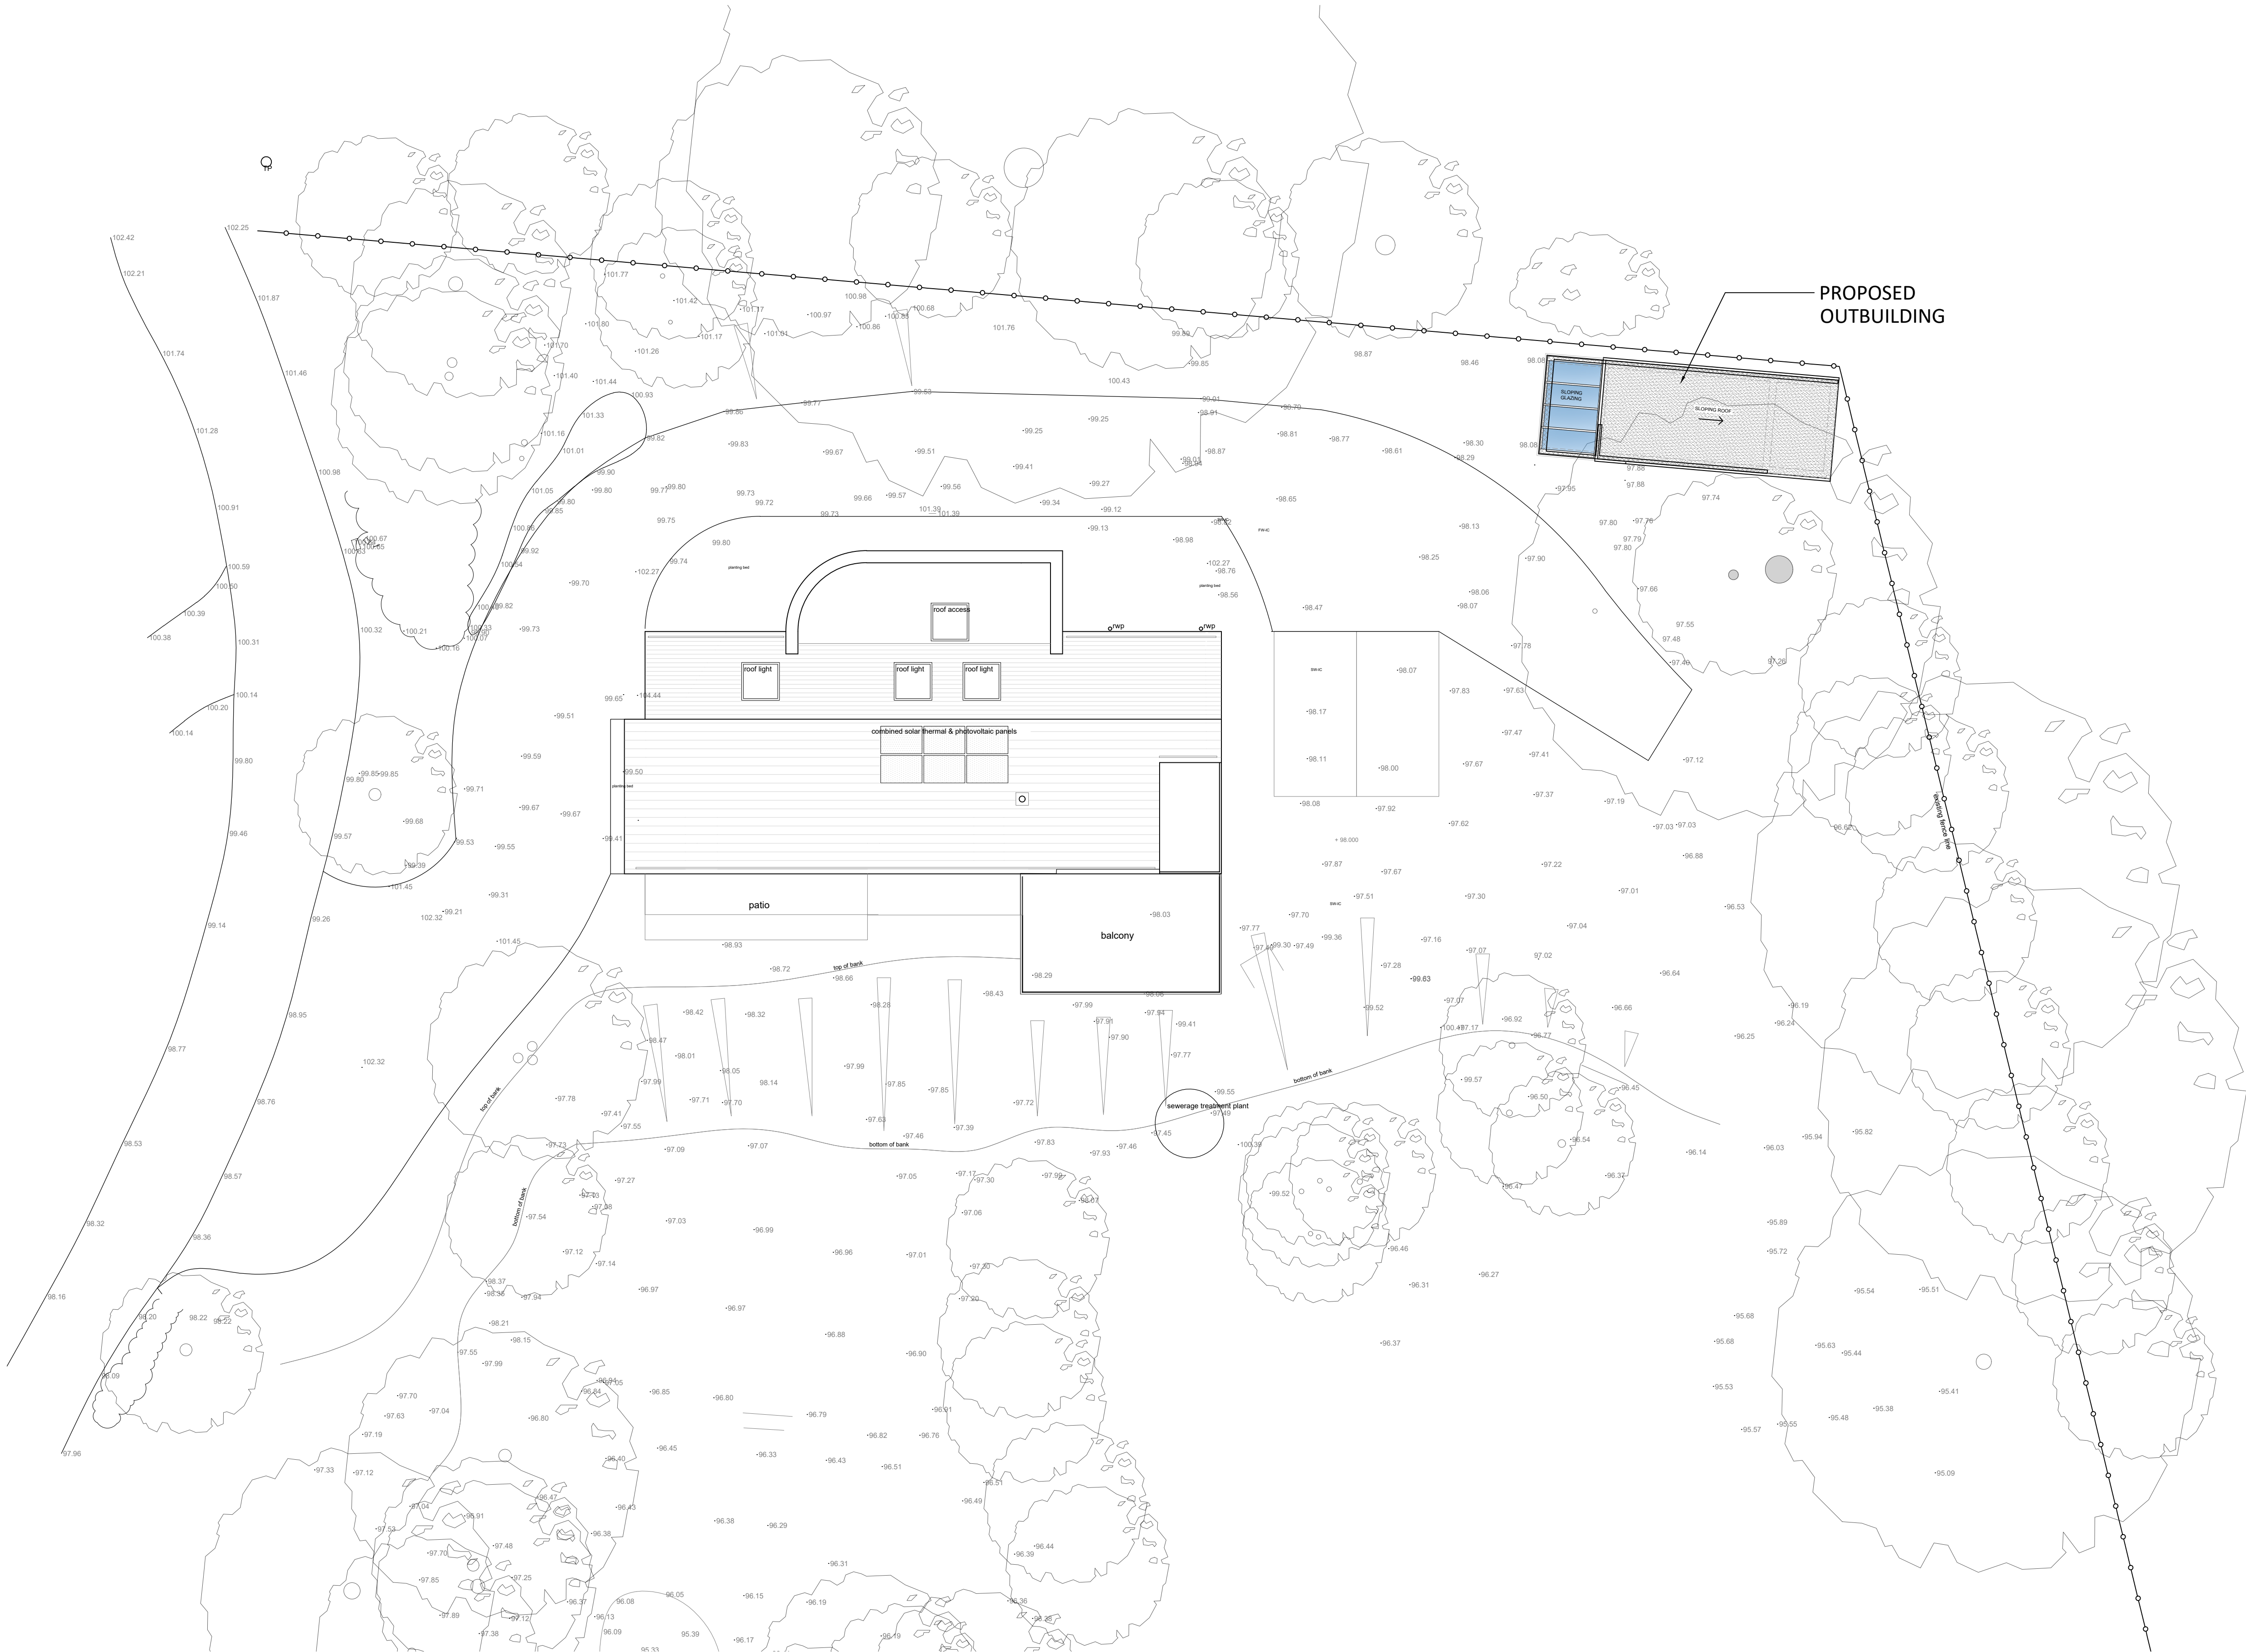


- NOTES
- DO NOT SCALE OFF THIS DRAWING EXCEPT FOR PLANNING PURPOSES
 - CHECK ALL DIMENSIONS ON SITE BEFORE ANY WORK IS COMMENCED
 - ALL GOODS MATERIALS AND WORKMANSHIP MUST CONFORM WITH CURRENT BUILDING REGULATIONS, BRITISH STANDARDS AND CODES OF PRACTICE
 - COPYRIGHT OF THIS DRAWING IS RETAINED BY THE ARCHITECT AND IT MUST NOT BE REPRODUCED WITHOUT WRITTEN CONSENT

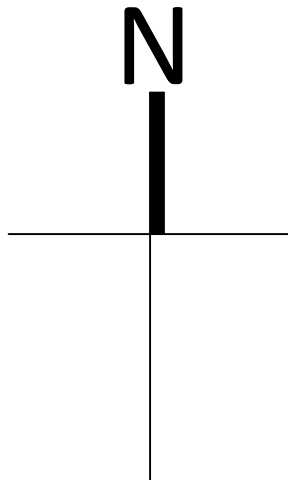

1:100

PROPOSED SITE LAYOUT PLAN

REV	DATE	BY	AMENDMENT
 folkes architects 1 01903 889829 info@folkesarchitects.co.uk The Old Forge 6 Church Street Storrington West Sussex RH20 4LA			
CLIENT			
Mr & Mrs P Hooper			
JOB TITLE			
Little Coppice Sandgate Lane Storrington West Sussex RH20 3HJ			
DRAWING TITLE			
Proposed Location and Block Plans			
PROJECT STAGE			
PLANNING			
DRAWING STATUS			
Preliminary			
NOT FOR CONSTRUCTION USE UNLESS STATED AS 'CONSTRUCTION'			
DATE	SCALE	DRAWN BY	
May 2026	shown@A1	GW	
		CHECKED BY	
		EC	
JOB NO.	DRAWING NO.	REVISION	
26043	2.02	-	