
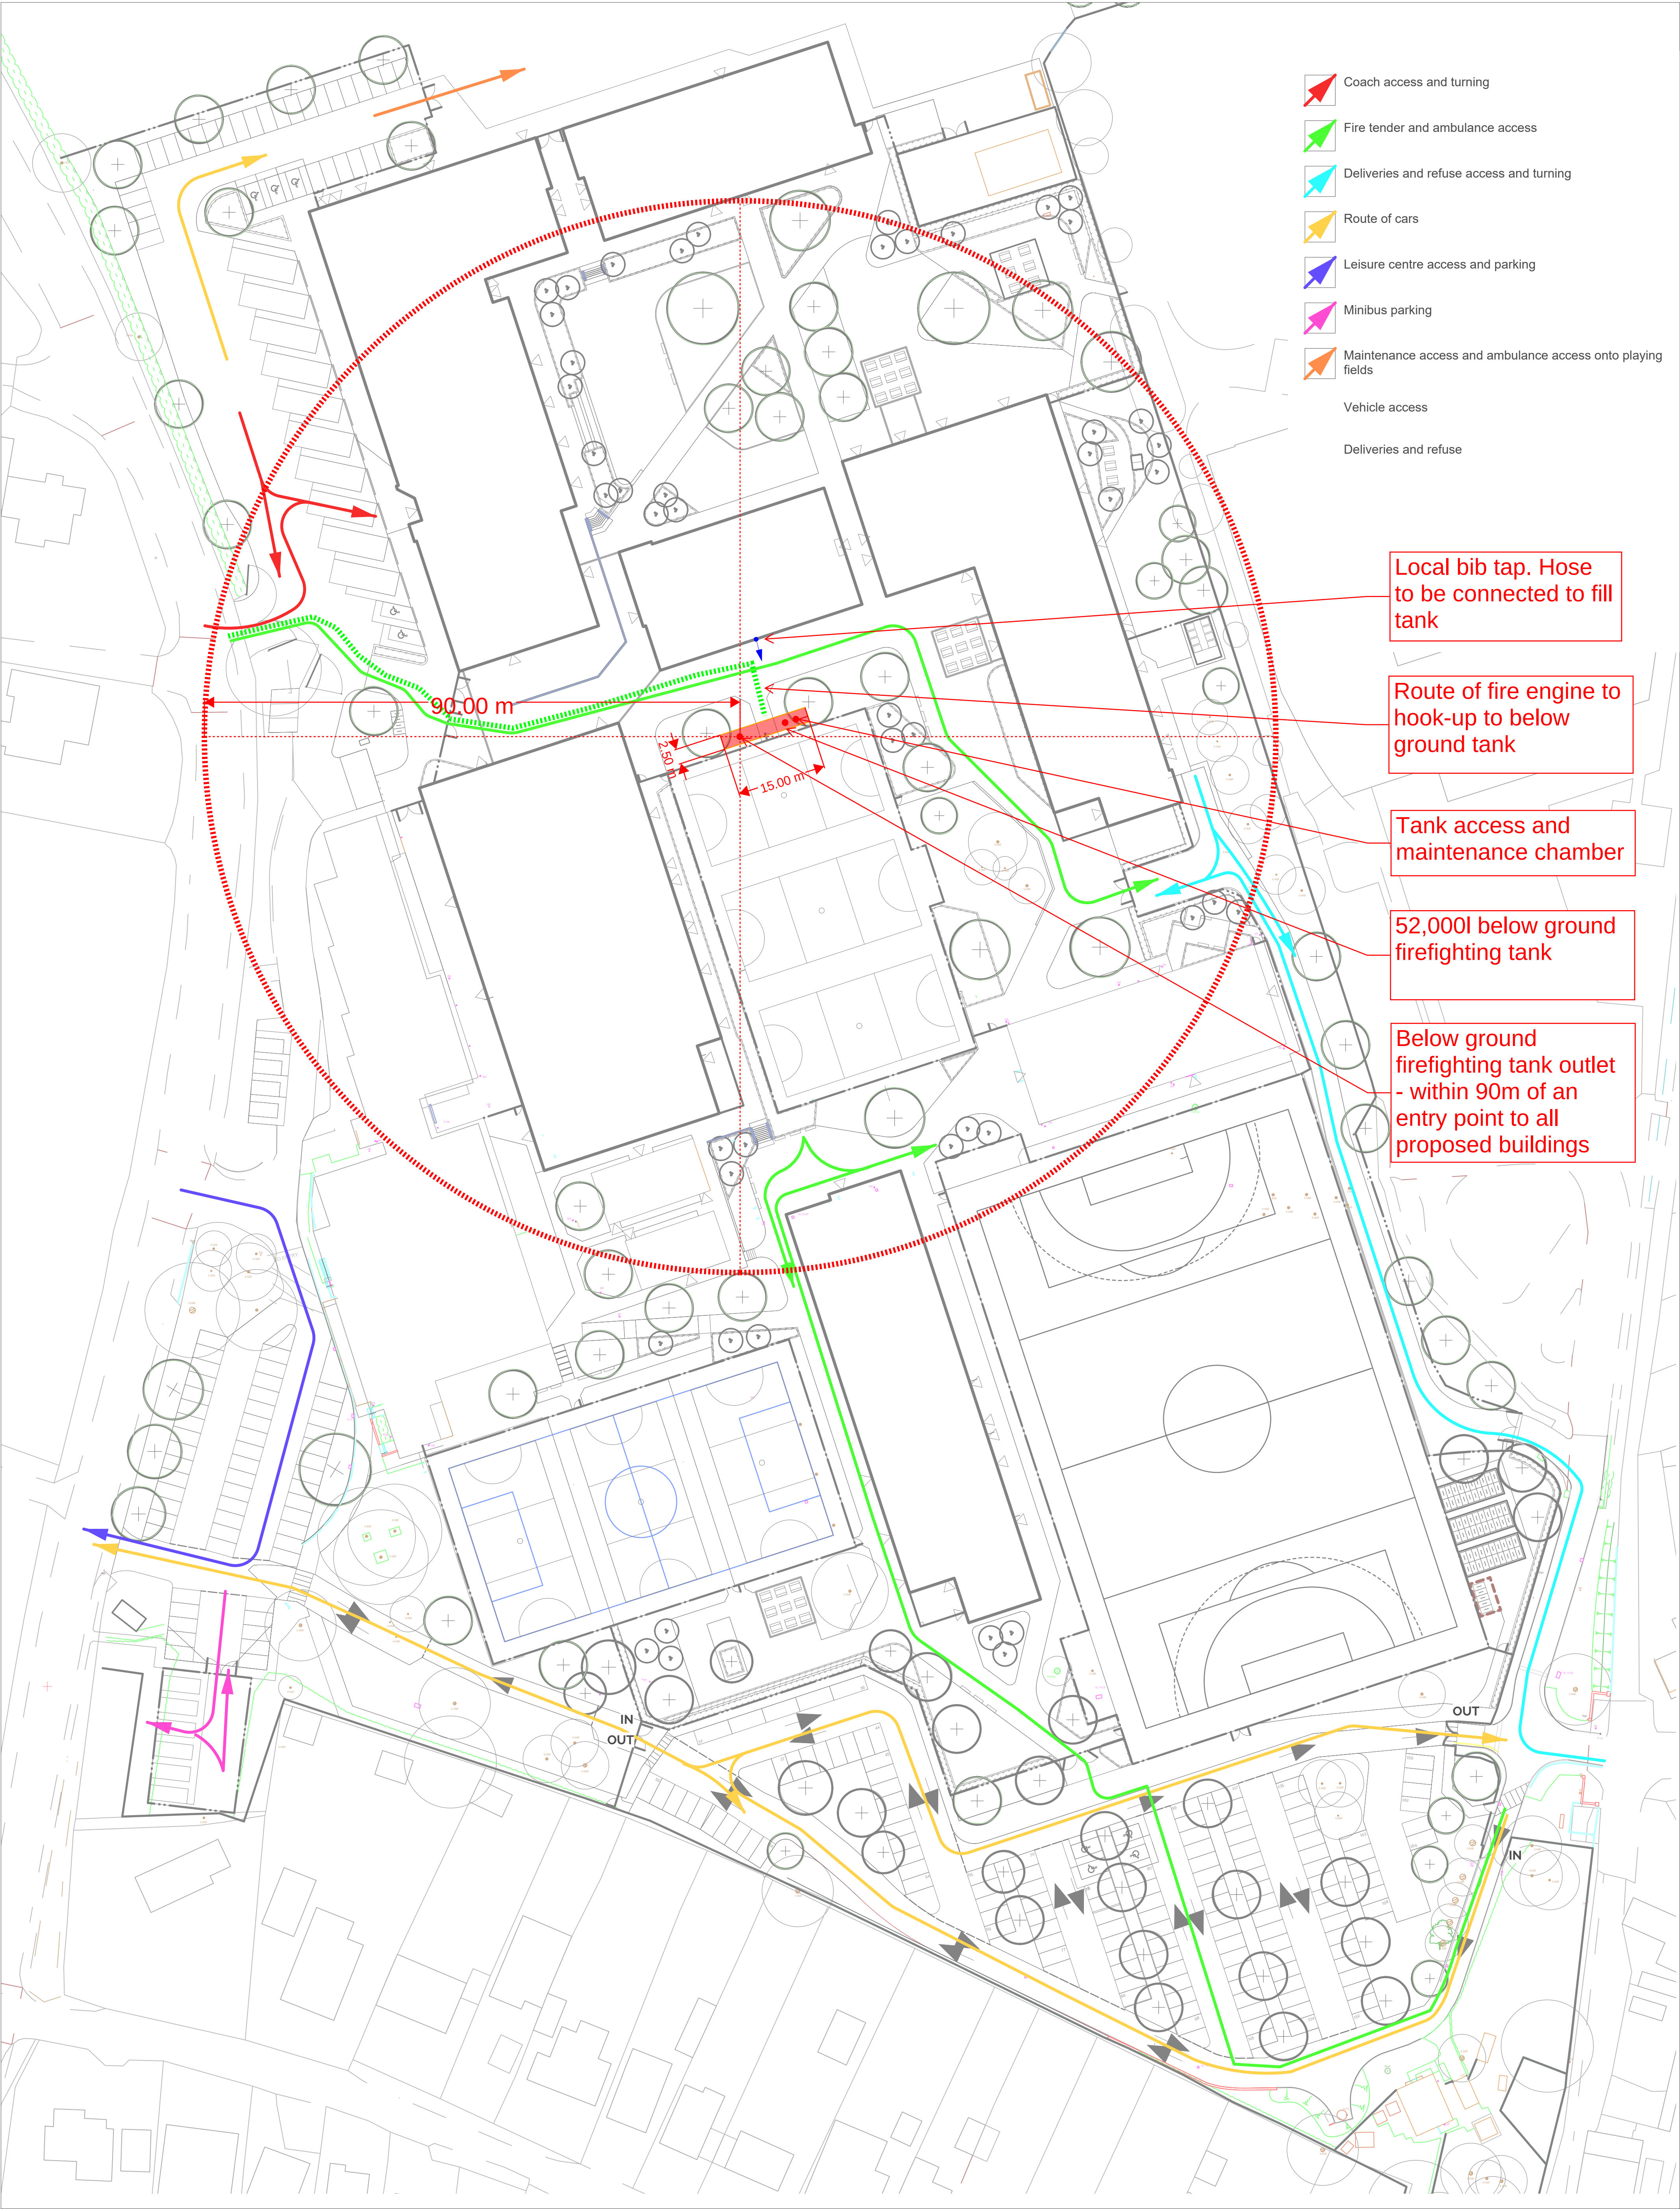


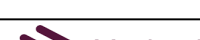

				Scale/North Point								Client DFE							
P06 SS BB 10/02/26 4no trees omitted from above the northern car park following BNG results				P05 SS AH 04/02/26 Layout updated following TA comments				P04 SS TJ 07/01/26 Title block updated				Contractor BAM Construction Ltd							
P03 SS TJ 18/12/25 SS Issue				P02 S4 BB 15/12/25 Drawing code amended. Stage 3 submission				P01 SS LD 30/09/25 First issue				Job Title Steyning Grammar School							
Rev Status Appr Date				Revision Notes				Scale 1:500@A1				Drawing size ISO A1							
Note: All Dimensions must be checked on site and not scaled from this drawing. All cross references are to the latest revision of the relevant drawing or specification being referenced								Drawn AH		Checked LD		Date 18/09/2025		Purpose of Issue STAGE 3					
																Project: Steyning Grammar School			
												Sketch Name: 2672ESG-03-01-SK043				Title: Fire Fighting Tank			
												Engineer: LKR				Date: 30.04.26			