


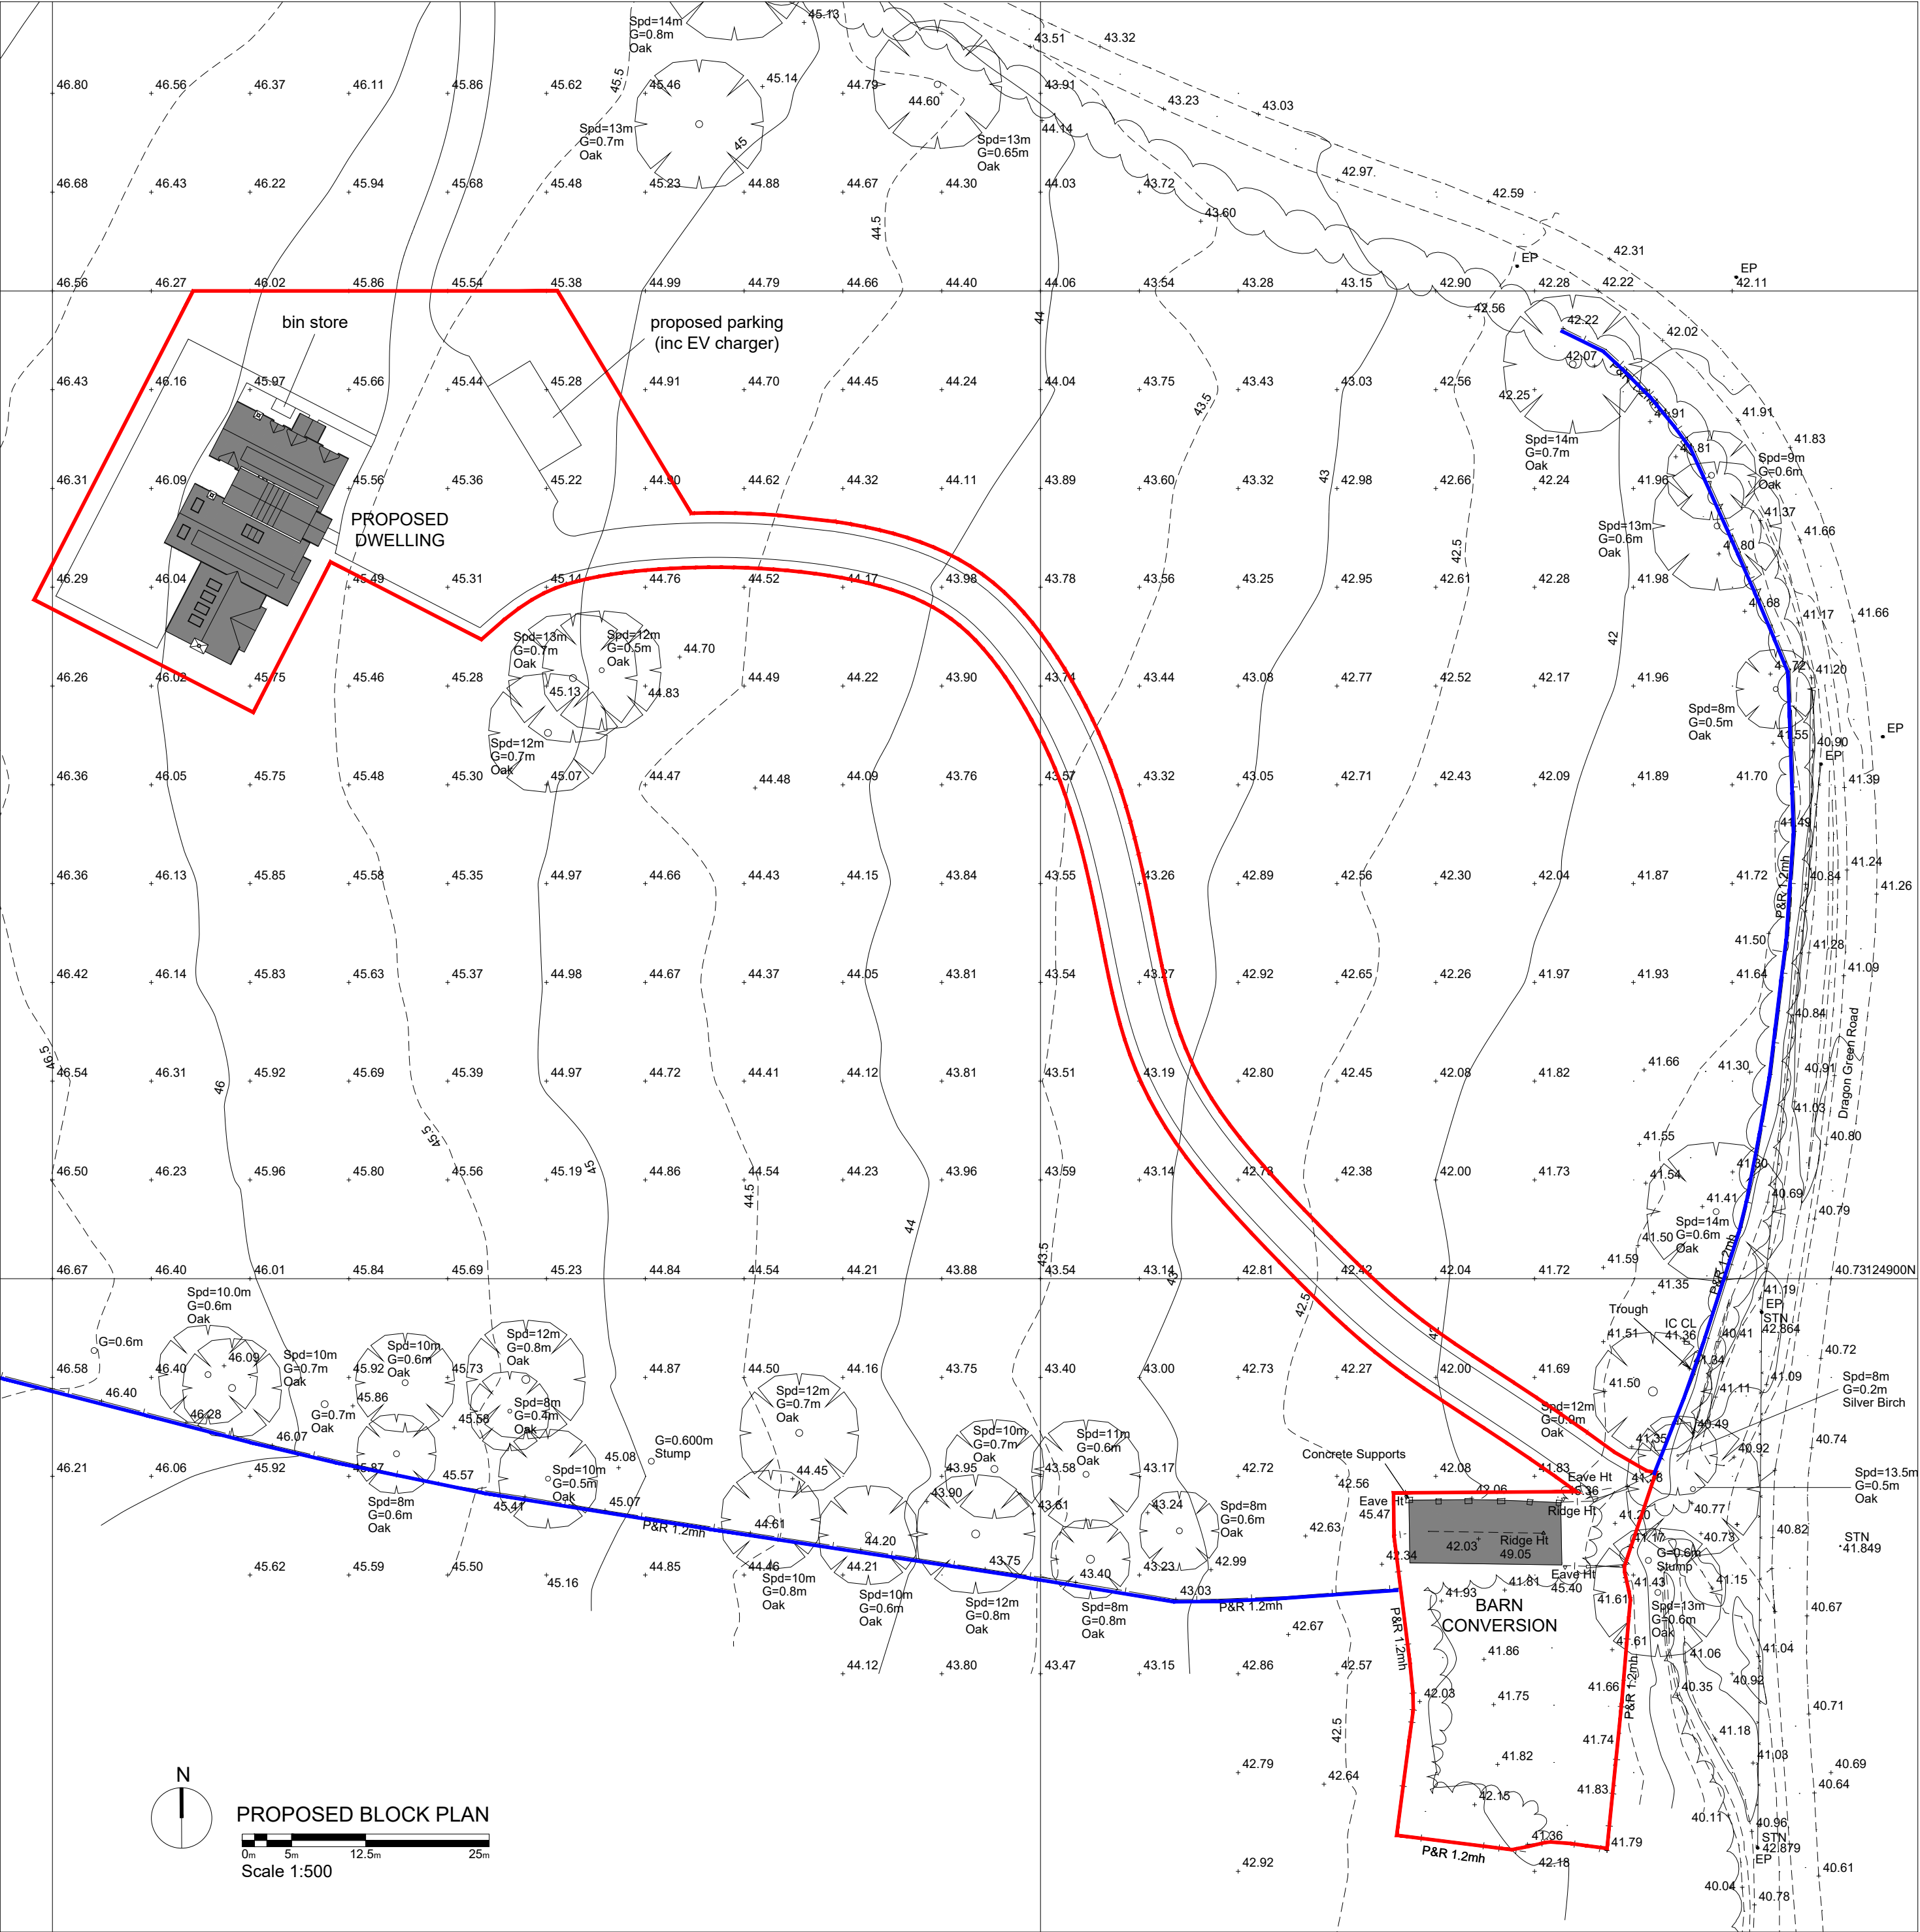

APPLICATION SITE AREA - 3400m² (0.34 Ha)

mark alford design architecture
Heatherlands Bracken Lane Storrington West Sussex RH20 3HS
T: 01903 740033 E: office@markalforddesign.com

client: MR AND MRS ALLEN
project title: TOWN BARN, DRAGONS GREEN
PROPOSED NEW DWELLING
drawing title: PROPOSED BLOCK PLAN

drawn by: MSA date: NOV '25 scale: 1:500 @ A2

issue status: FOR PLANNING CONSENT

drawing number: **25581 / P101** revision:

This drawing may not be used or reproduced without written consent. Copyright reserved
No dimensions to be scaled from this drawing except for Planning purposes.