



RELATIONSHIP TO
DWELLING, BOUNDARIES
AND HIGHWAY

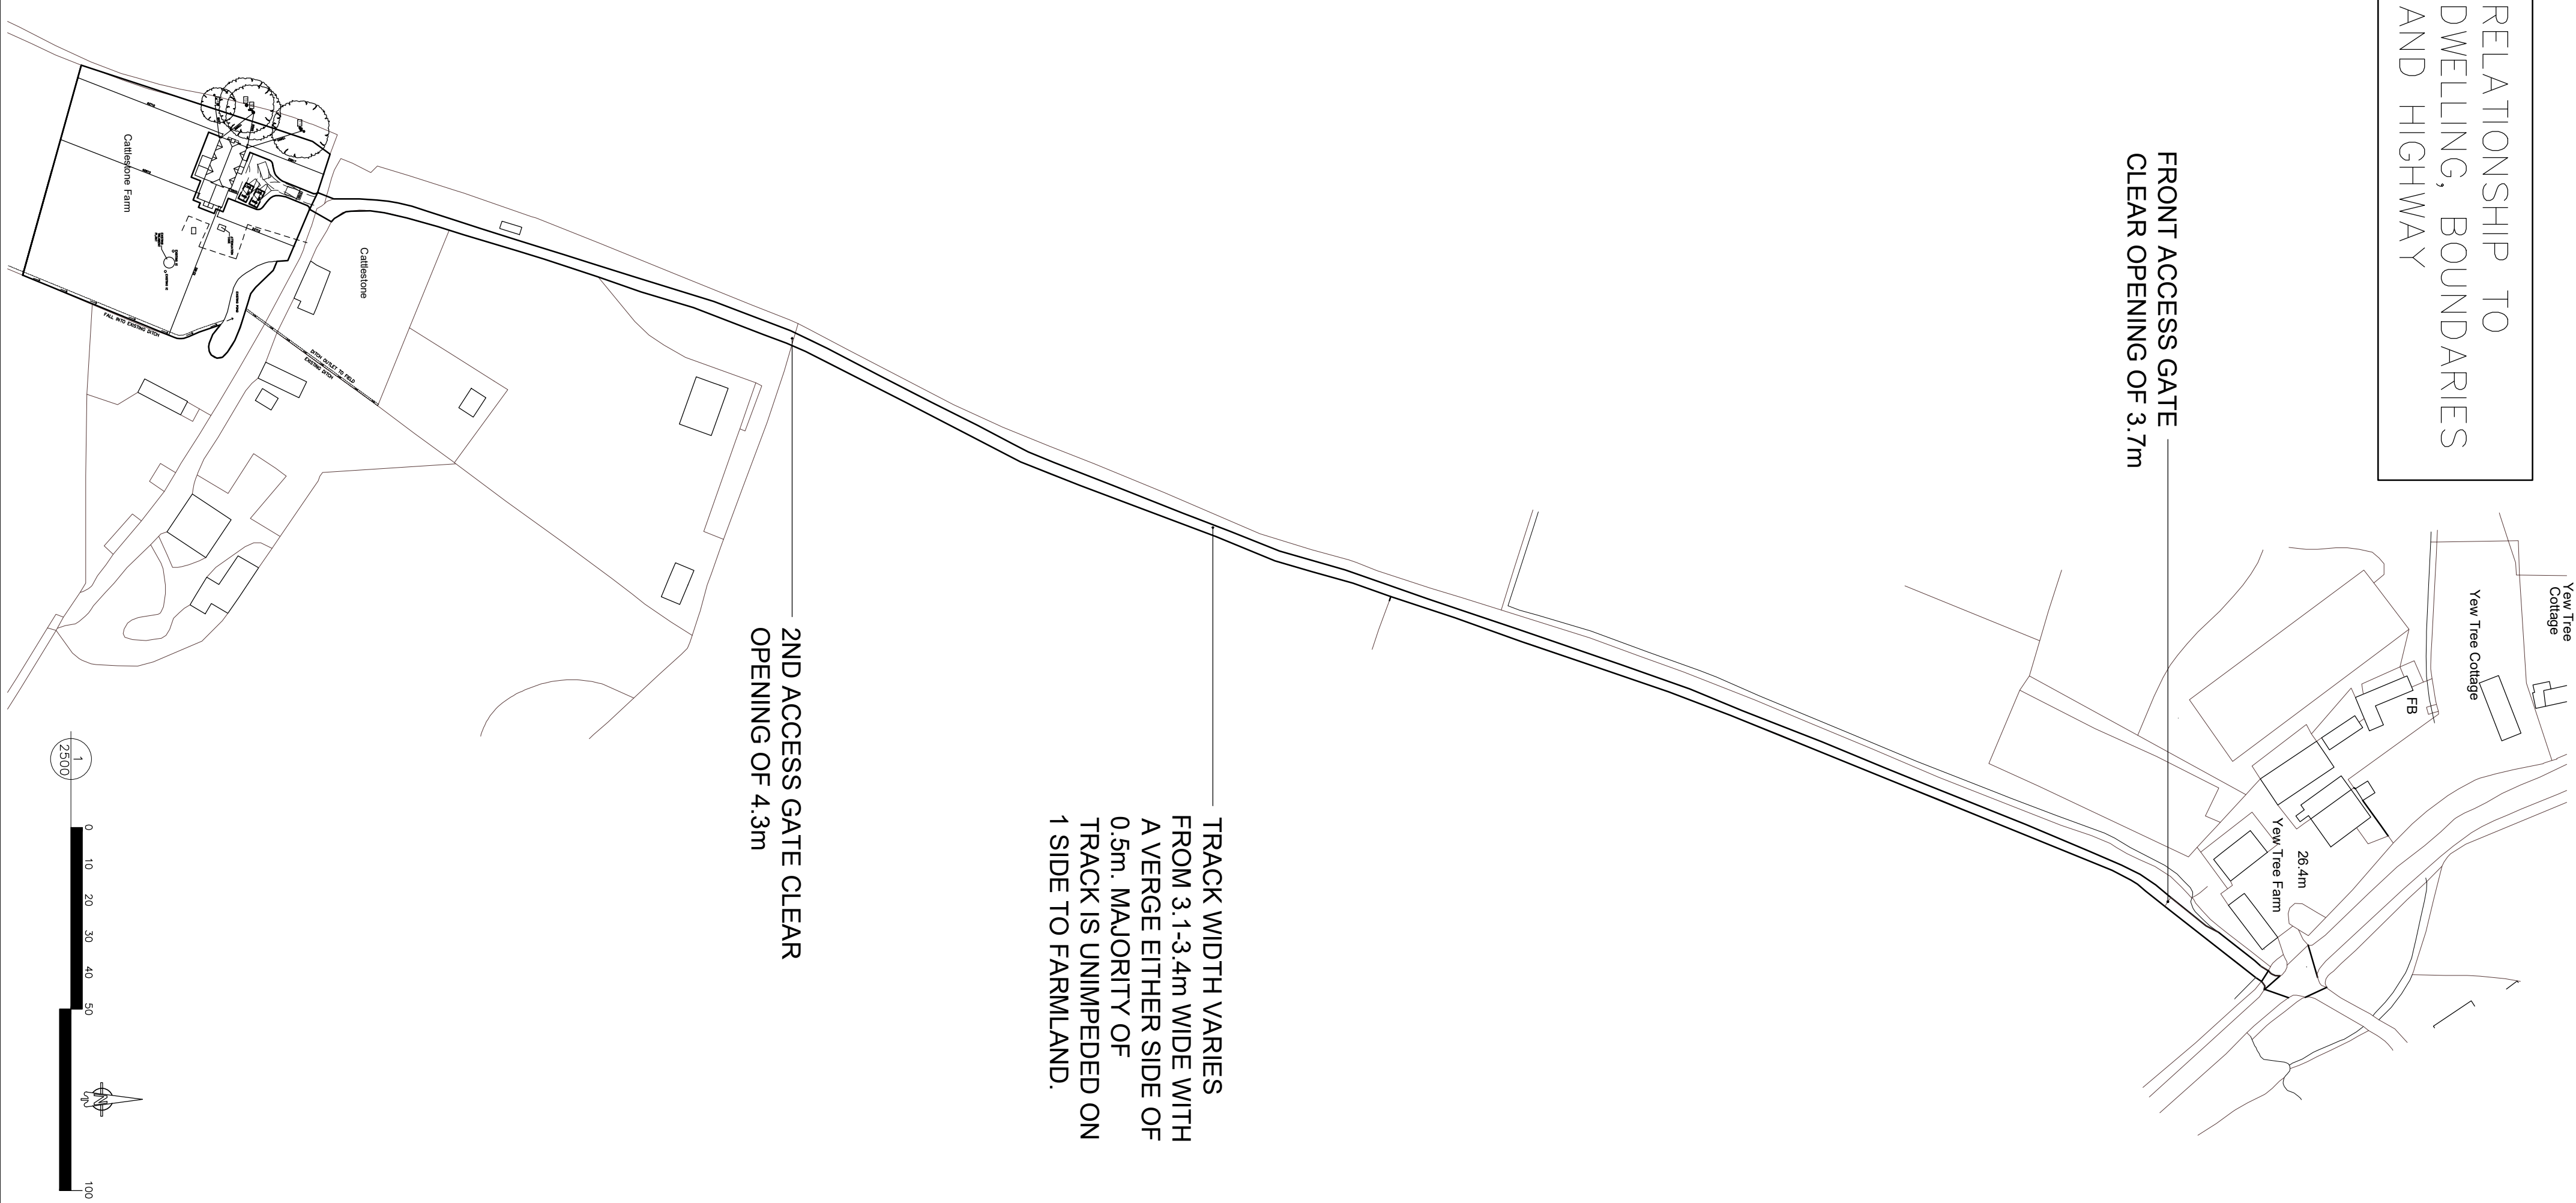

ACCESS & CAR PARKING

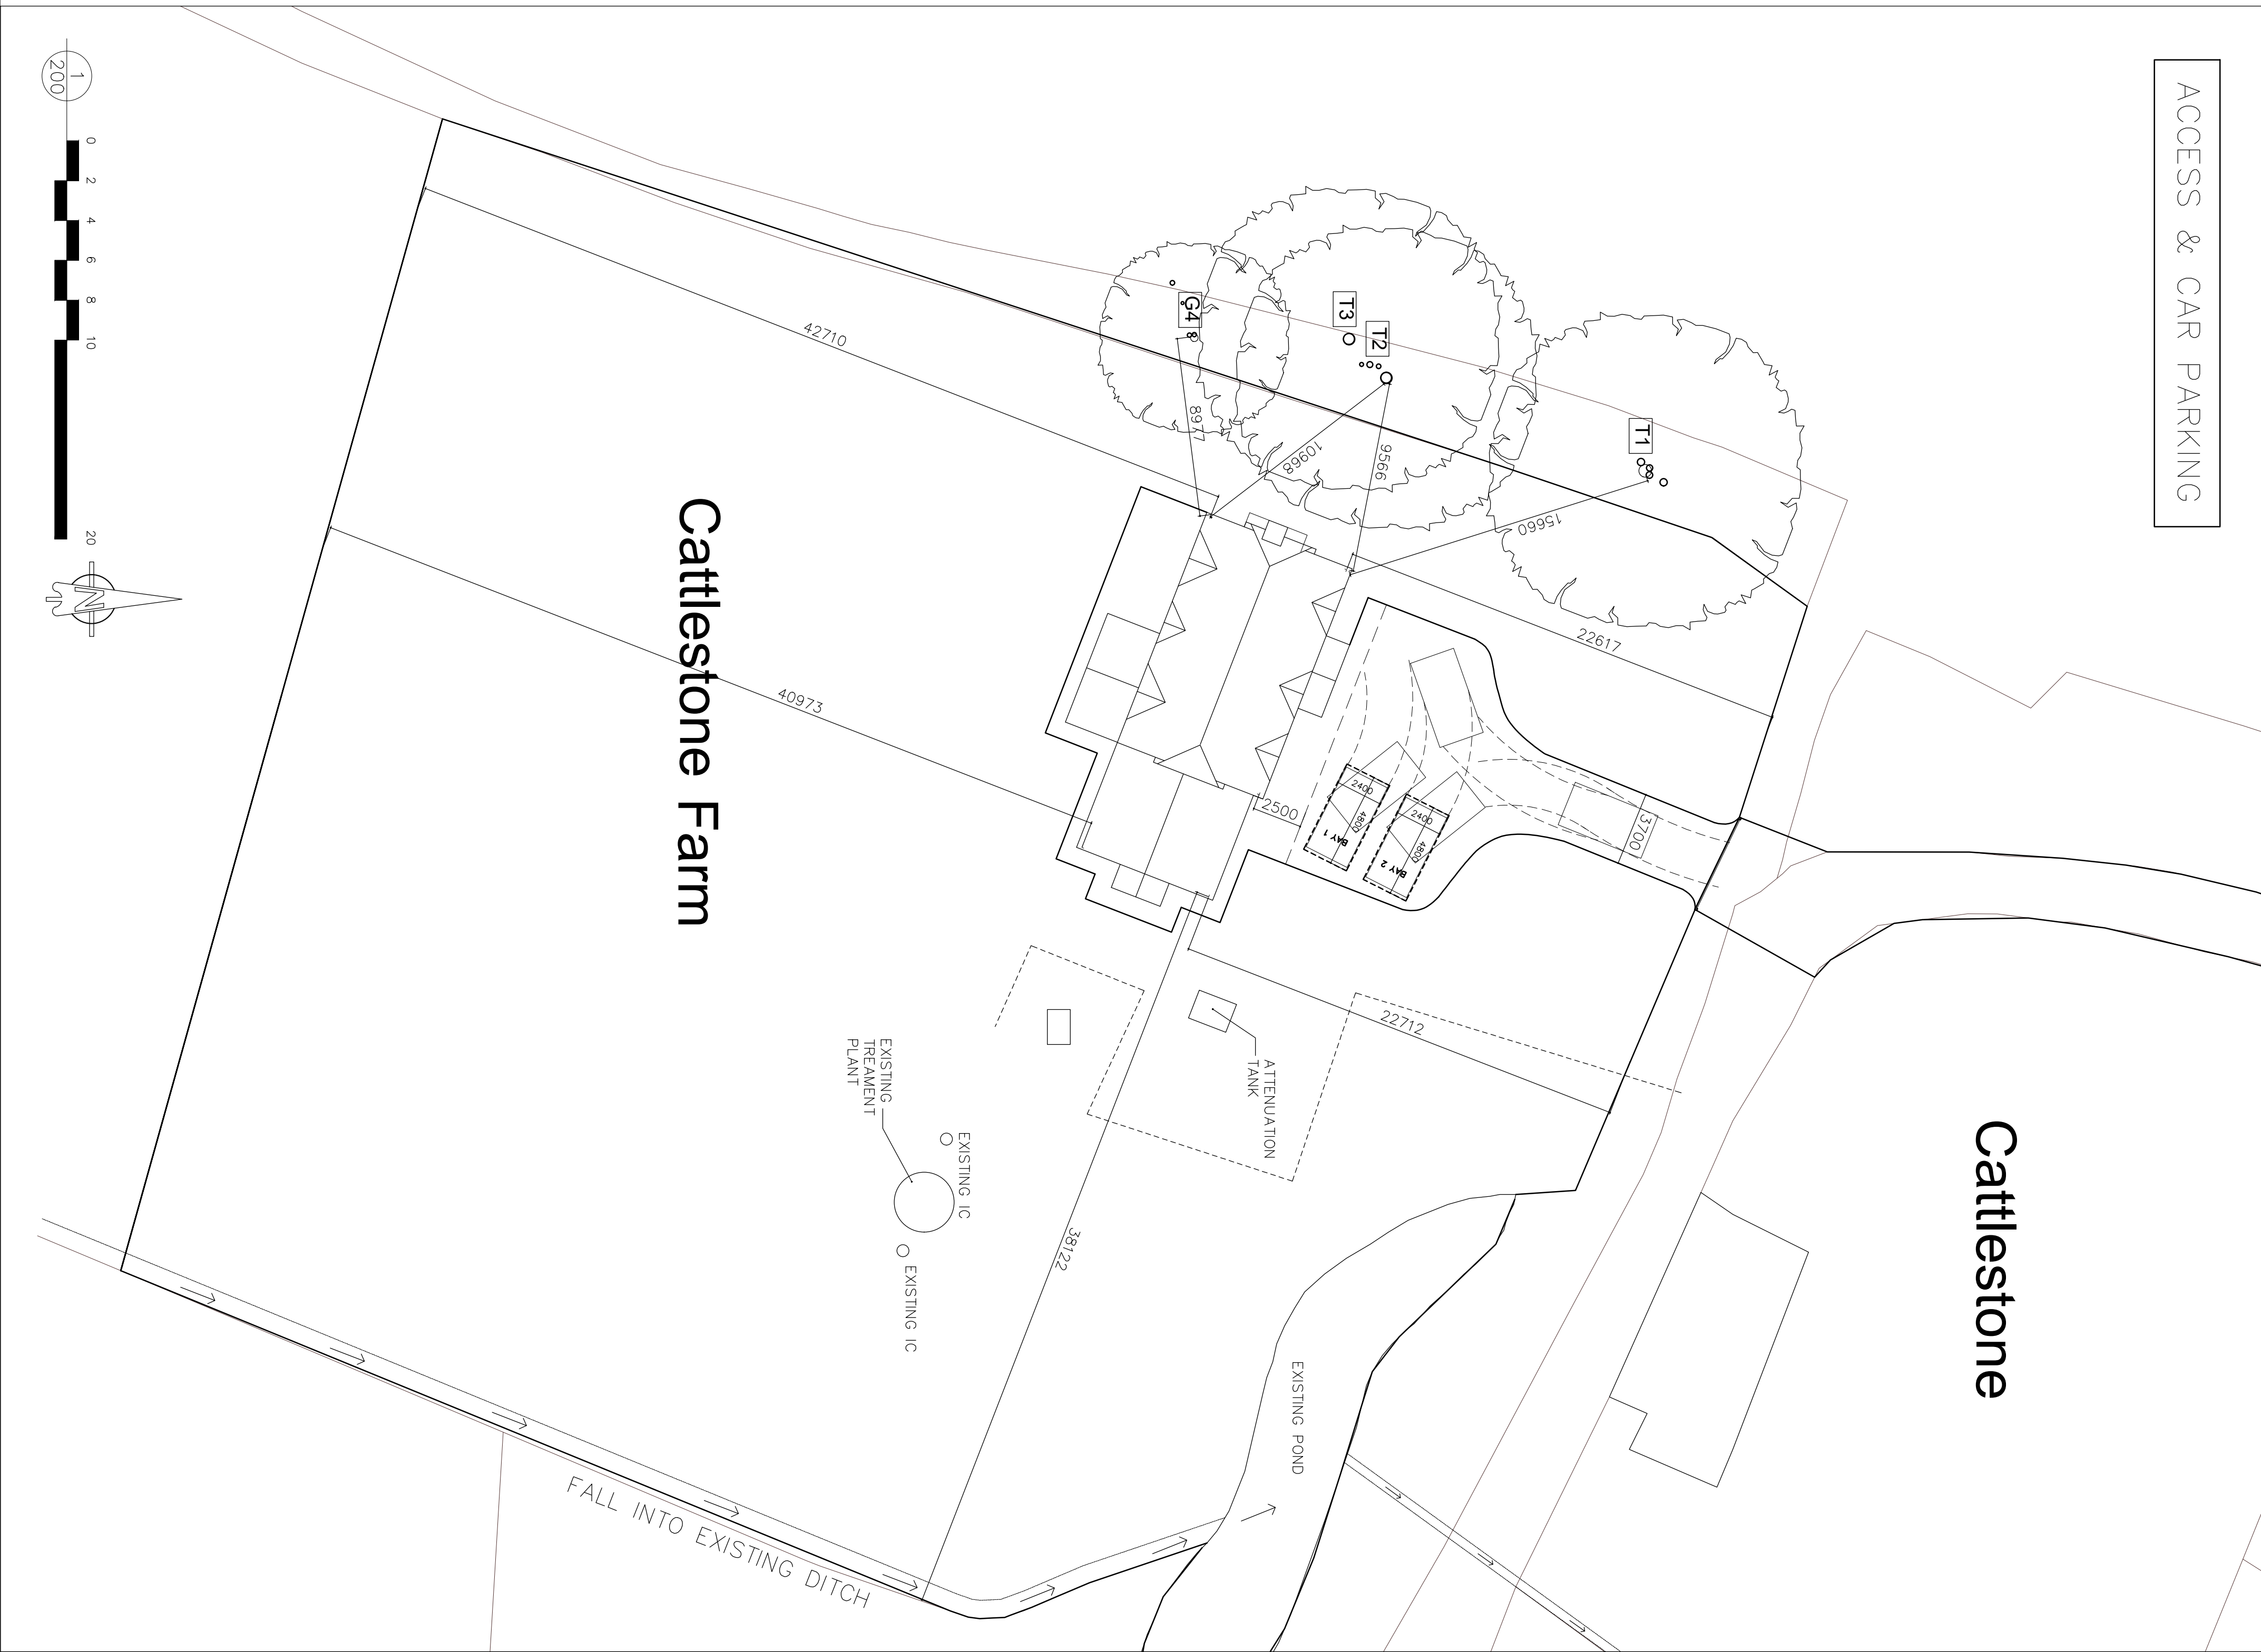

THIS DRAWING SHOULD BE READ IN CONJUNCTION WITH ANY OTHER DRAWINGS AND SPECIFICATIONS. THE BUILDER SHOULD CHECK ALL LEGS AND SITE DIMENSIONS BEFORE WORK STARTS AND NOTIFY SCANDIA OF ANY DISCREPANCY IF IN DOUBT PLEASE ASK

© COPYRIGHT IN THIS DRAWING AND WORK EXECUTED IS AND REMAINS THE PROPERTY OF SCANDIA-HUS LIMITED AND/OR ITS SUBSIDIARIES IN ACCORDANCE WITH THE PROVISIONS OF THE COPYRIGHT ACT. PERMISSION IS GRANTED TO THE BUILDER TO REPRODUCE THIS DRAWING FOR THE PURPOSES OF THE PROJECT ONLY. ANY REPRODUCTION FOR ANY OTHER PURPOSE SHOULD BE OBTAINED FROM SCANDIA-HUS LIMITED & ANY SUCH REPRODUCTIONS SHOULD INCLUDE THIS & THE FOREGOING STATEMENT

REV	DESCRIPTION	DATE	DRN	CHK

scandiahus

SCANDIA-HUS BUSINESS PARK,
FELCOURT ROAD, FELCOURT, EAST GRINSTEAD,
WEST SUSSEX, RH19 2LP : TEL 01342 838060

FOR
MR. A DOUGHARTY

SITE
CATTLESTONE FARM, HARBOLETS ROAD
WEST CHILTINGTON, PULBOROUGH
WEST SUSSEX, RH20 2LG

TITLE
ACCESS &
CAR PARKING PLANS

C/No
649248

O/No

SCALE
1:200,1:2500 ©A1

DRAWN
CC

DRAWING NUMBER
SP03

DATE
19/01/26

REV