

Disclaimer:
This drawing is protected under the Copyright, Designs and Patents Act 1988. This drawing is protected by copyright of FLUID ARCHITECTS LTD. Registered in England No. 14005215. Registered Address: The Barn, Hornbarn, Rappoldfield Park, Nulley, East Sussex TN23 3AW

Planning:
This drawing is produced for PLANNING PURPOSES ONLY and is not to be used for construction. Figure dimensions are for guidance purposes only. DO NOT SCALE OFF THIS DRAWING

Rev	Description	Drawn	Chkd	Date
A	Plot 21 revised following drainage consultants feedback	JR	BK	10/11/2025
B	Layout revised following pre-app advice.	JR	BK	21/11/2025
C	Layout revised following drainage consultants feedback	JR	BK	03/12/2025
D	Layout revised following landscape and ecologist comments	JR	BK	09/12/2025
E	Layout revised following Arbo comments	JR	BK	11/12/2025
F	Workcourse easements added to drawing	JR	BK	15/12/2025
G	Amendments made following drainage engineers comments	JR	BK	06/01/26



Land to the West of
The Copse
Worthing Road, Southwater,
Horsham,
West Sussex


Starbuild

Drg No. FL25-2301-055
Title Proposed Site Layout

Revision G
Scale at A1 1:500
Status PLANNING



RIBA
Chartered Practice

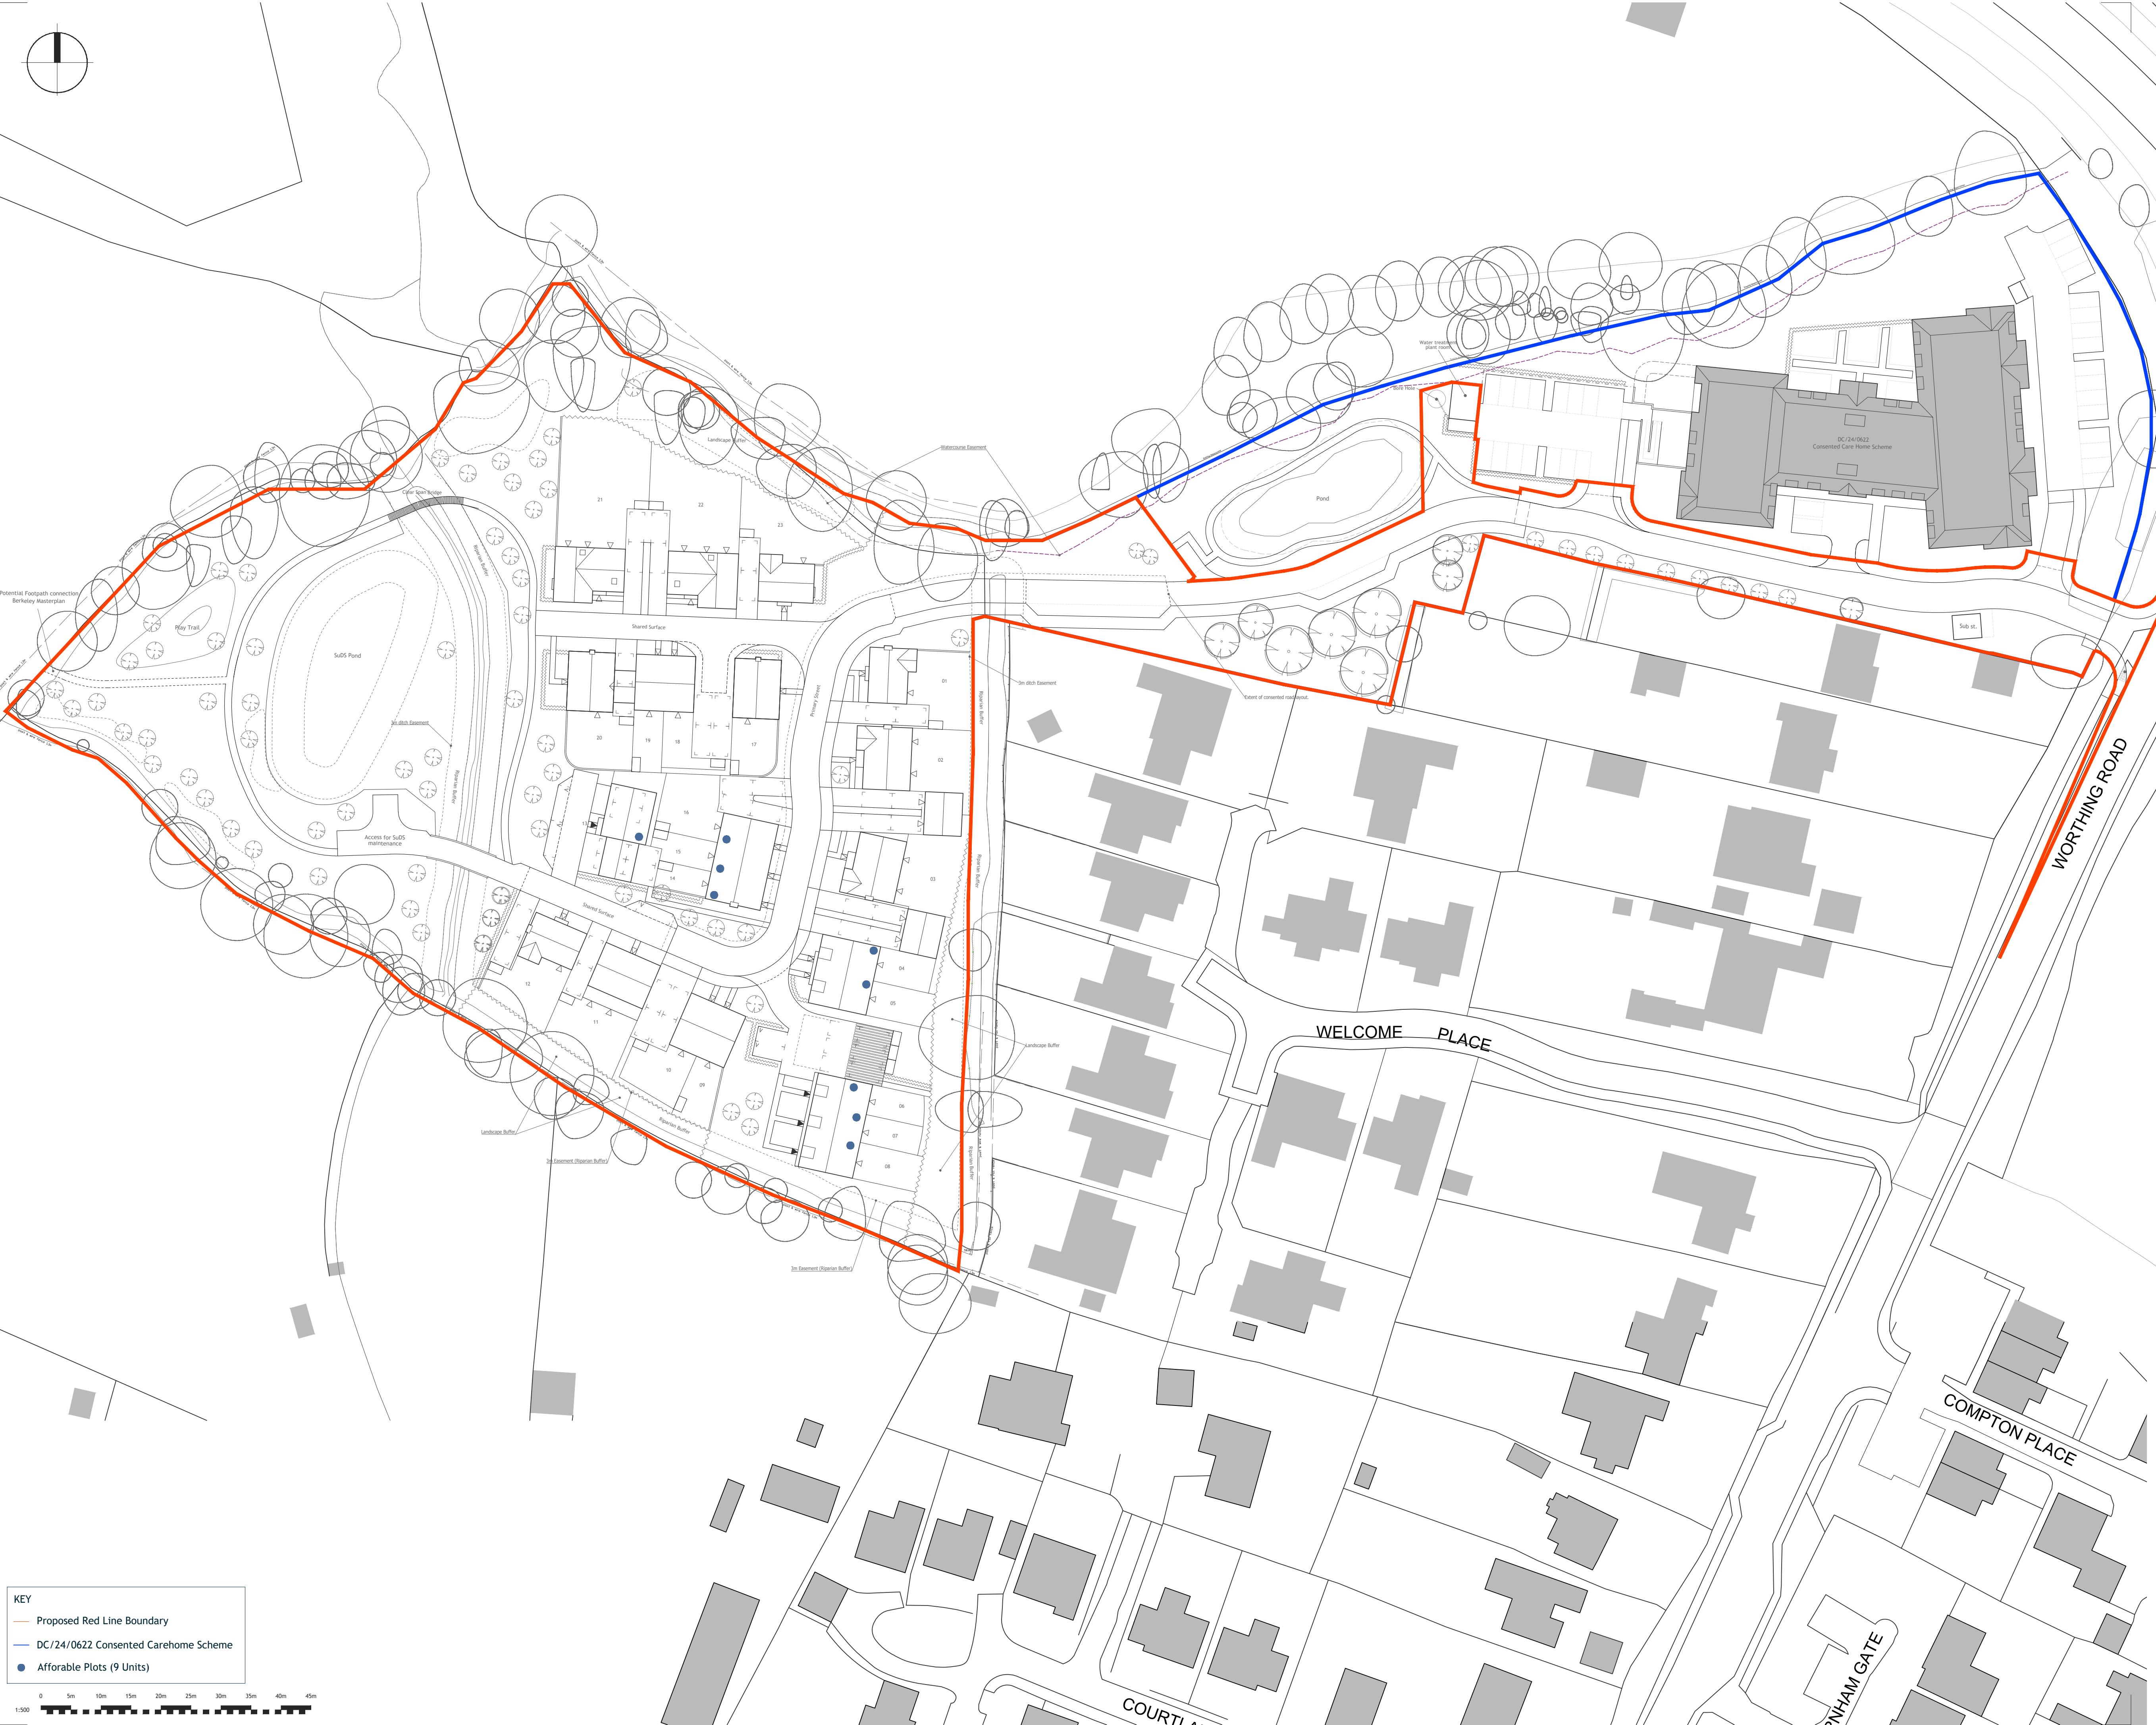

KEY	
—	Proposed Red Line Boundary
—	DC/24/0622 Consented Carehome Scheme
●	Affordable Plots (9 Units)

