
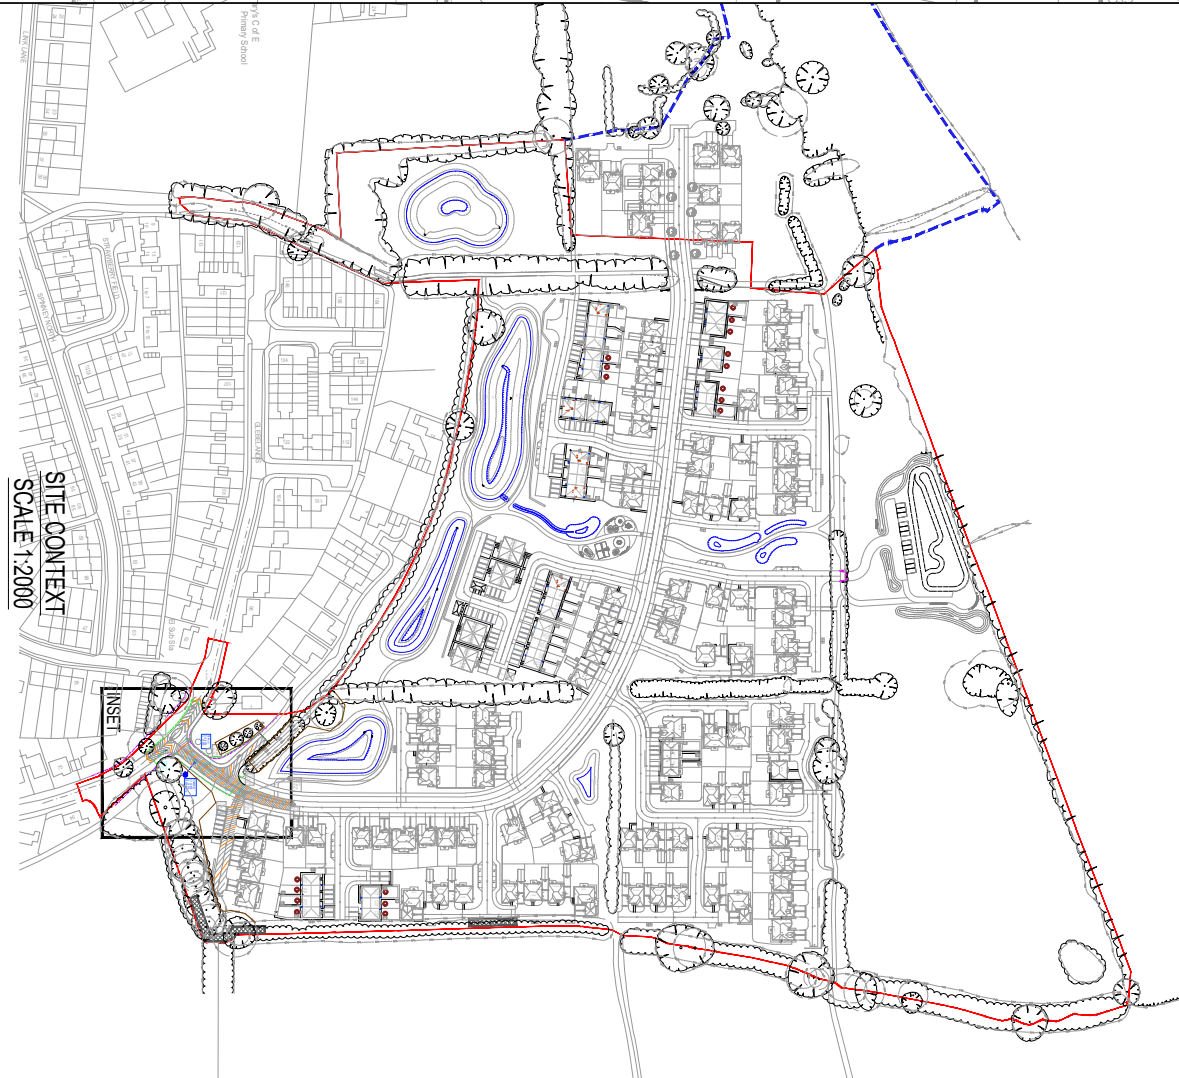


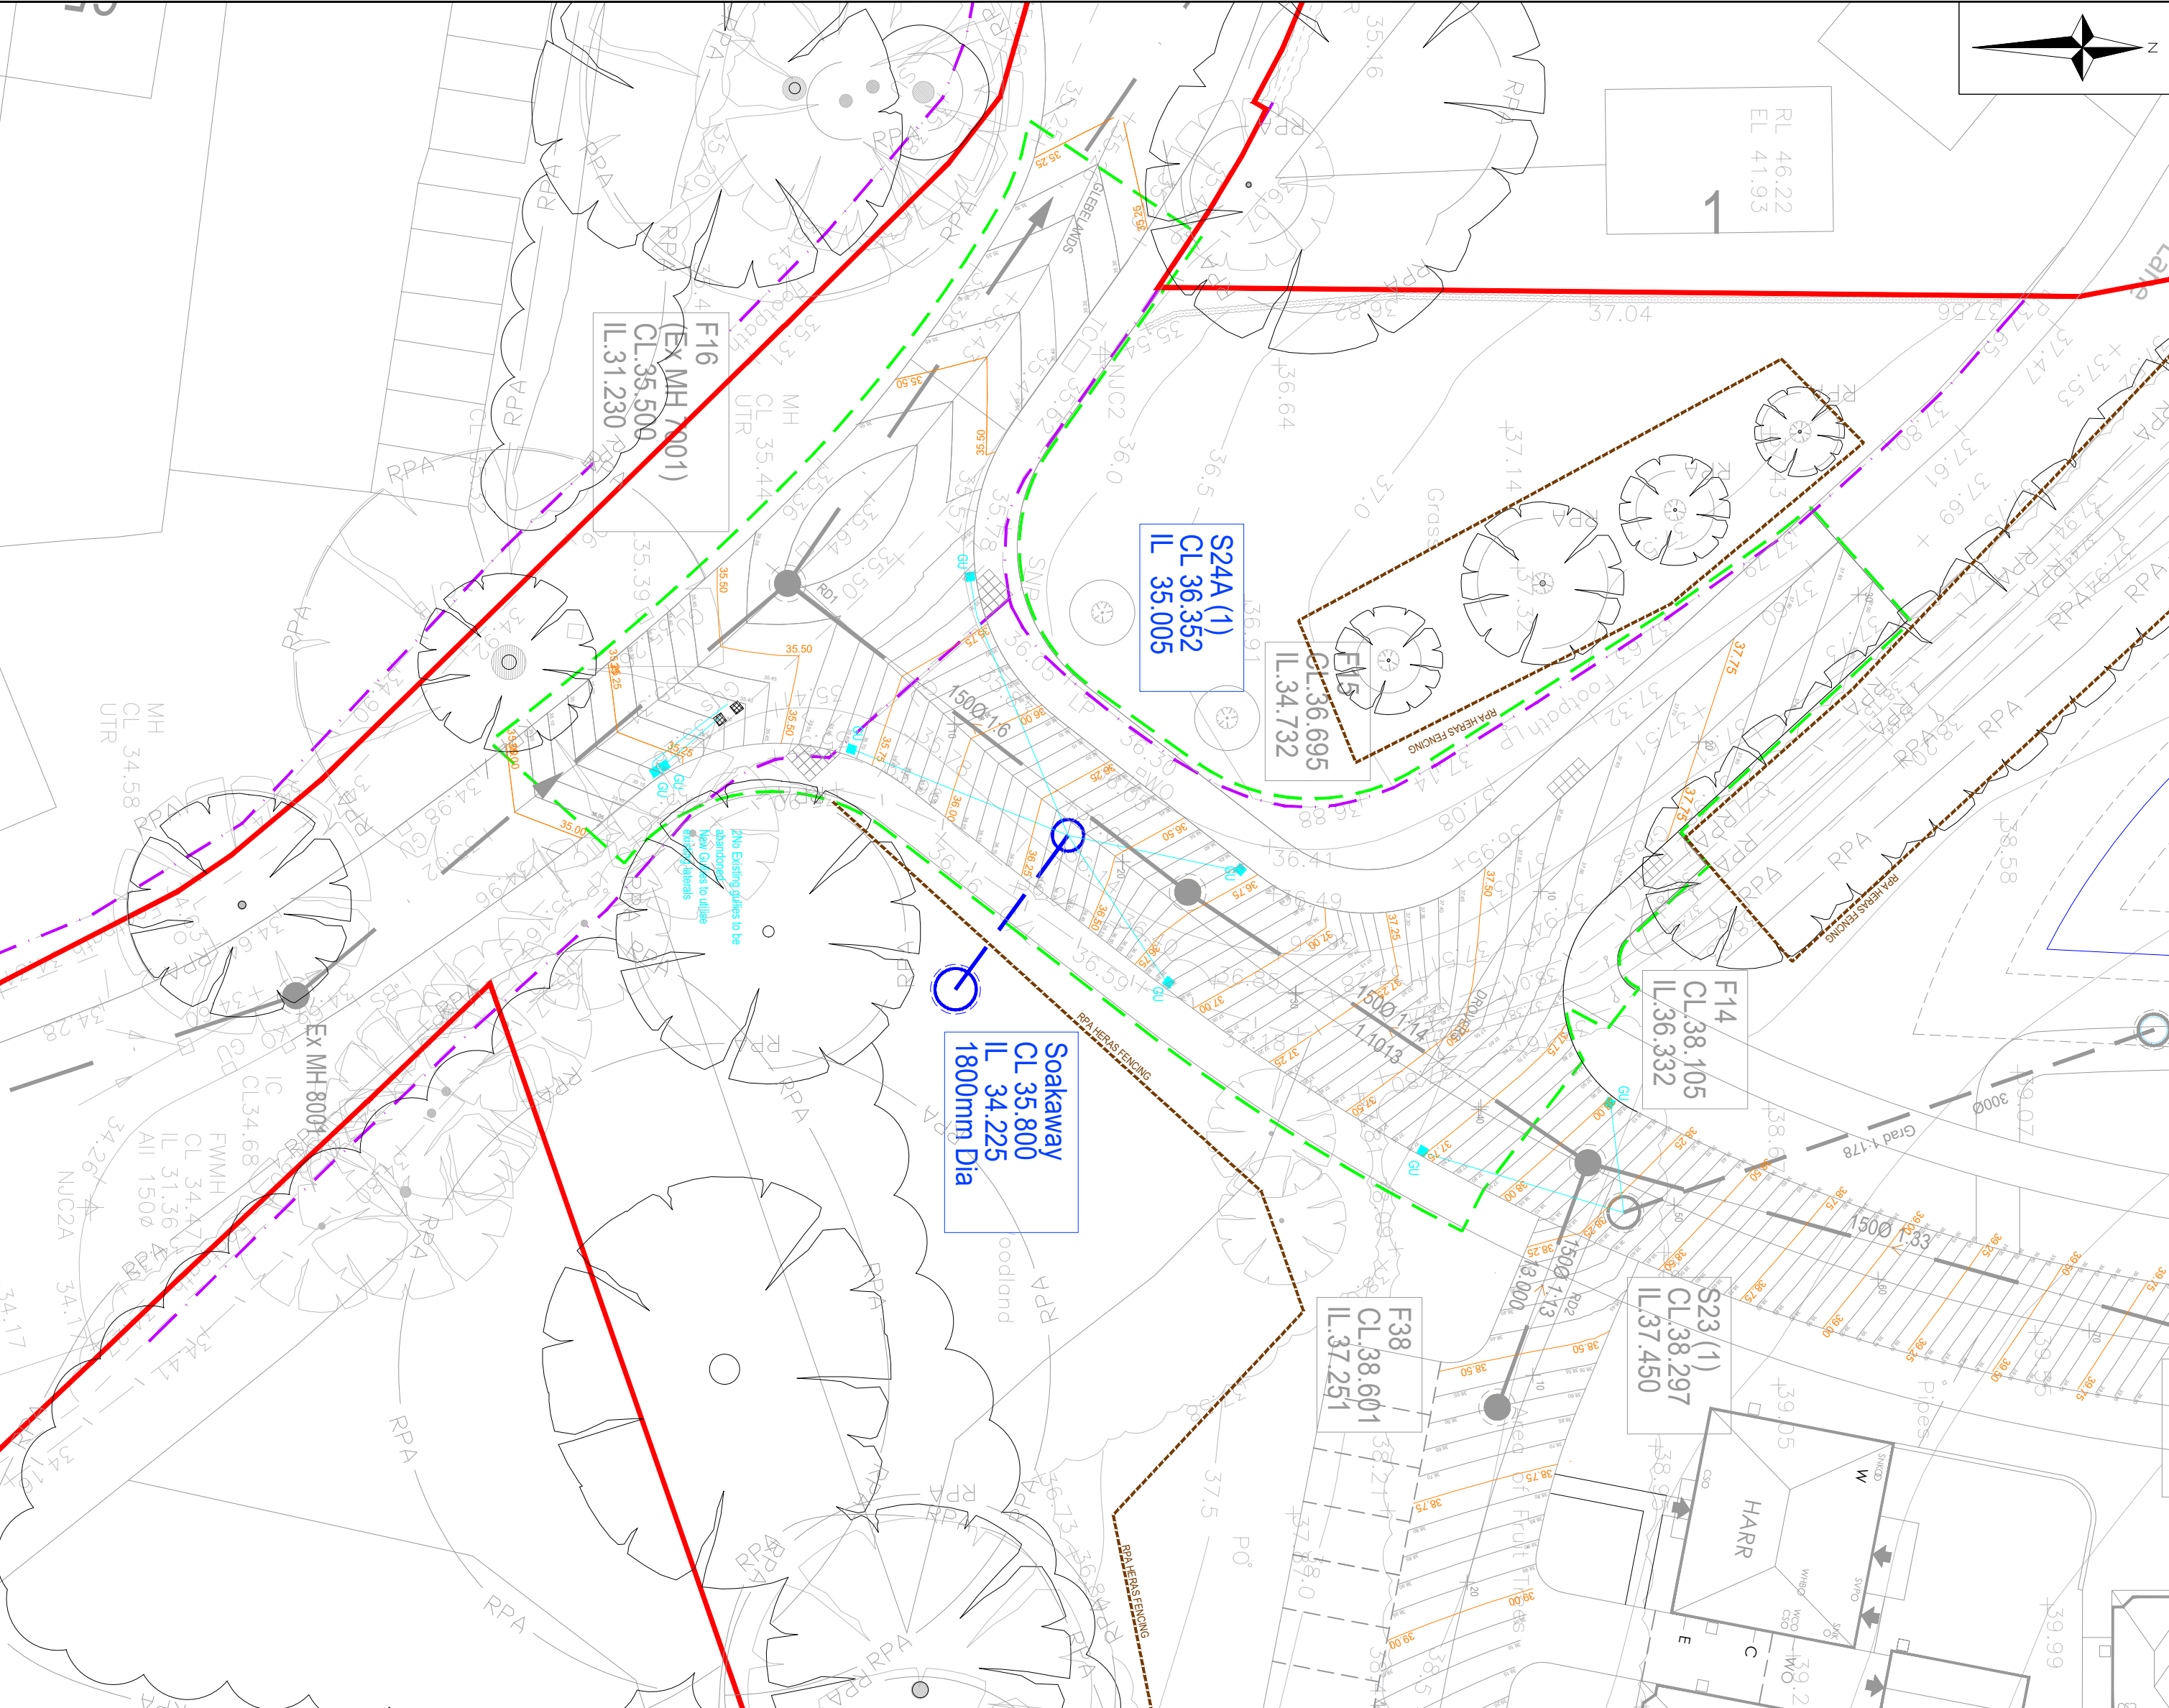

- KEY:
- Extent of Proposed Works
  - Extent of Existing Access
  - Non-Adoptable Surface Water Drainage Pipe
  - Non-Adoptable Surface Water Drainage Manhole
  - Non-Adoptable Foul Water Drainage Pipe
  - Non-Adoptable Foul Water Drainage Manhole
  - Highway Gully and Connection
  - Adoptable Highway Drainage Pipe
  - Adoptable Highway Drainage Manhole
  - Major Contour
  - Minor Contour

### CIVIL / STRUCTURAL DESIGN RISK MANAGEMENT

Abnormal or unusual residual risks associated with the design outcomes shown on this drawing are:-

RSK LDE LTD has followed its Design Risk Management process for Hazard Elimination and Risk reduction in developing the designs shown on this drawing. Abnormal or unusual residual risks may be shown above where it is considered that such risk may not normally be expected by competent persons engaged on work of this nature or type.

|      |          |                                                                   |       |       |       |
|------|----------|-------------------------------------------------------------------|-------|-------|-------|
| T02  | 08.07.25 | Issued for TENDER - Updated to latest Layout (Redrow House Types) | GXA   | RD    | APT   |
| T01  | 30.01.25 | Issued for TENDER                                                 | RA    | RD    | APT   |
| Rev. | Date     | Amendment                                                         | Drawn | Chkd. | Appd. |

**LDE**  
LIMITED

an RSK company

CMIS | STRUCTURES | HYDROLOGY

Tel: +44 (0) 24 7650 5800  
Hummer Road  
Coventry  
CV3 4AQ  
United Kingdom

Fax: +44 (0) 24 7650 1417  
Email: info@rsk.co.uk  
Web: www.rsk.co.uk

**BAR RATT**  
HOMES

**DAVID WILSON HOMES**  
WHERE QUALITY LIVES

NEW PLACE FARM,  
PULBOROUGH,  
WEST SUSSEX

TENDER

### SITE ENTRANCE LEVELS AND DRAINAGE

| Drawn | Date      | Checked    | Date     | Approved | Date     |
|-------|-----------|------------|----------|----------|----------|
| RA    | 23.12.24  | RD         | 10.01.25 | APT      | 10.01.25 |
| Scale | Orig Size | Dimensions |          |          |          |
| 1:250 | A2        | m          |          |          |          |

|             |     |                |         |                                                                              |      |             |     |
|-------------|-----|----------------|---------|------------------------------------------------------------------------------|------|-------------|-----|
| Project No. |     | H9376 (890815) |         | Drawing File<br>H9376_RSK_XX_XX_DR_CE_325033_5276 Levels and<br>Drainage.dwg |      |             |     |
| Drawing No. |     | Rev.           |         |                                                                              |      |             |     |
| H9376       | RSK | ZZ             | XX      | DR                                                                           | CE   | 325033      | T02 |
| Project     | Org | Val/Sys        | Int/Loc | Type                                                                         | Role | Drawing No. |     |

