
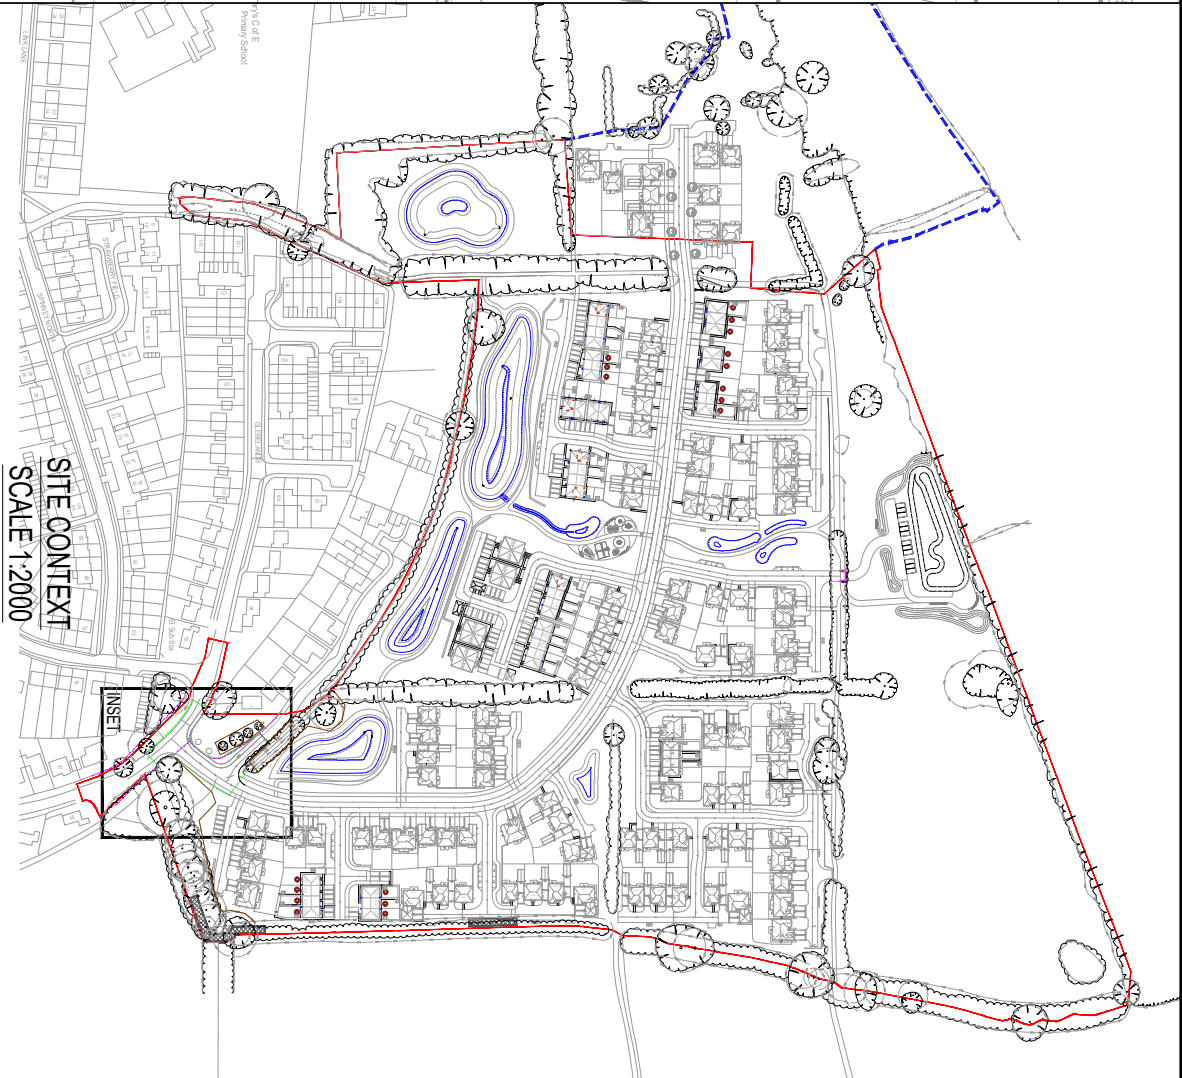


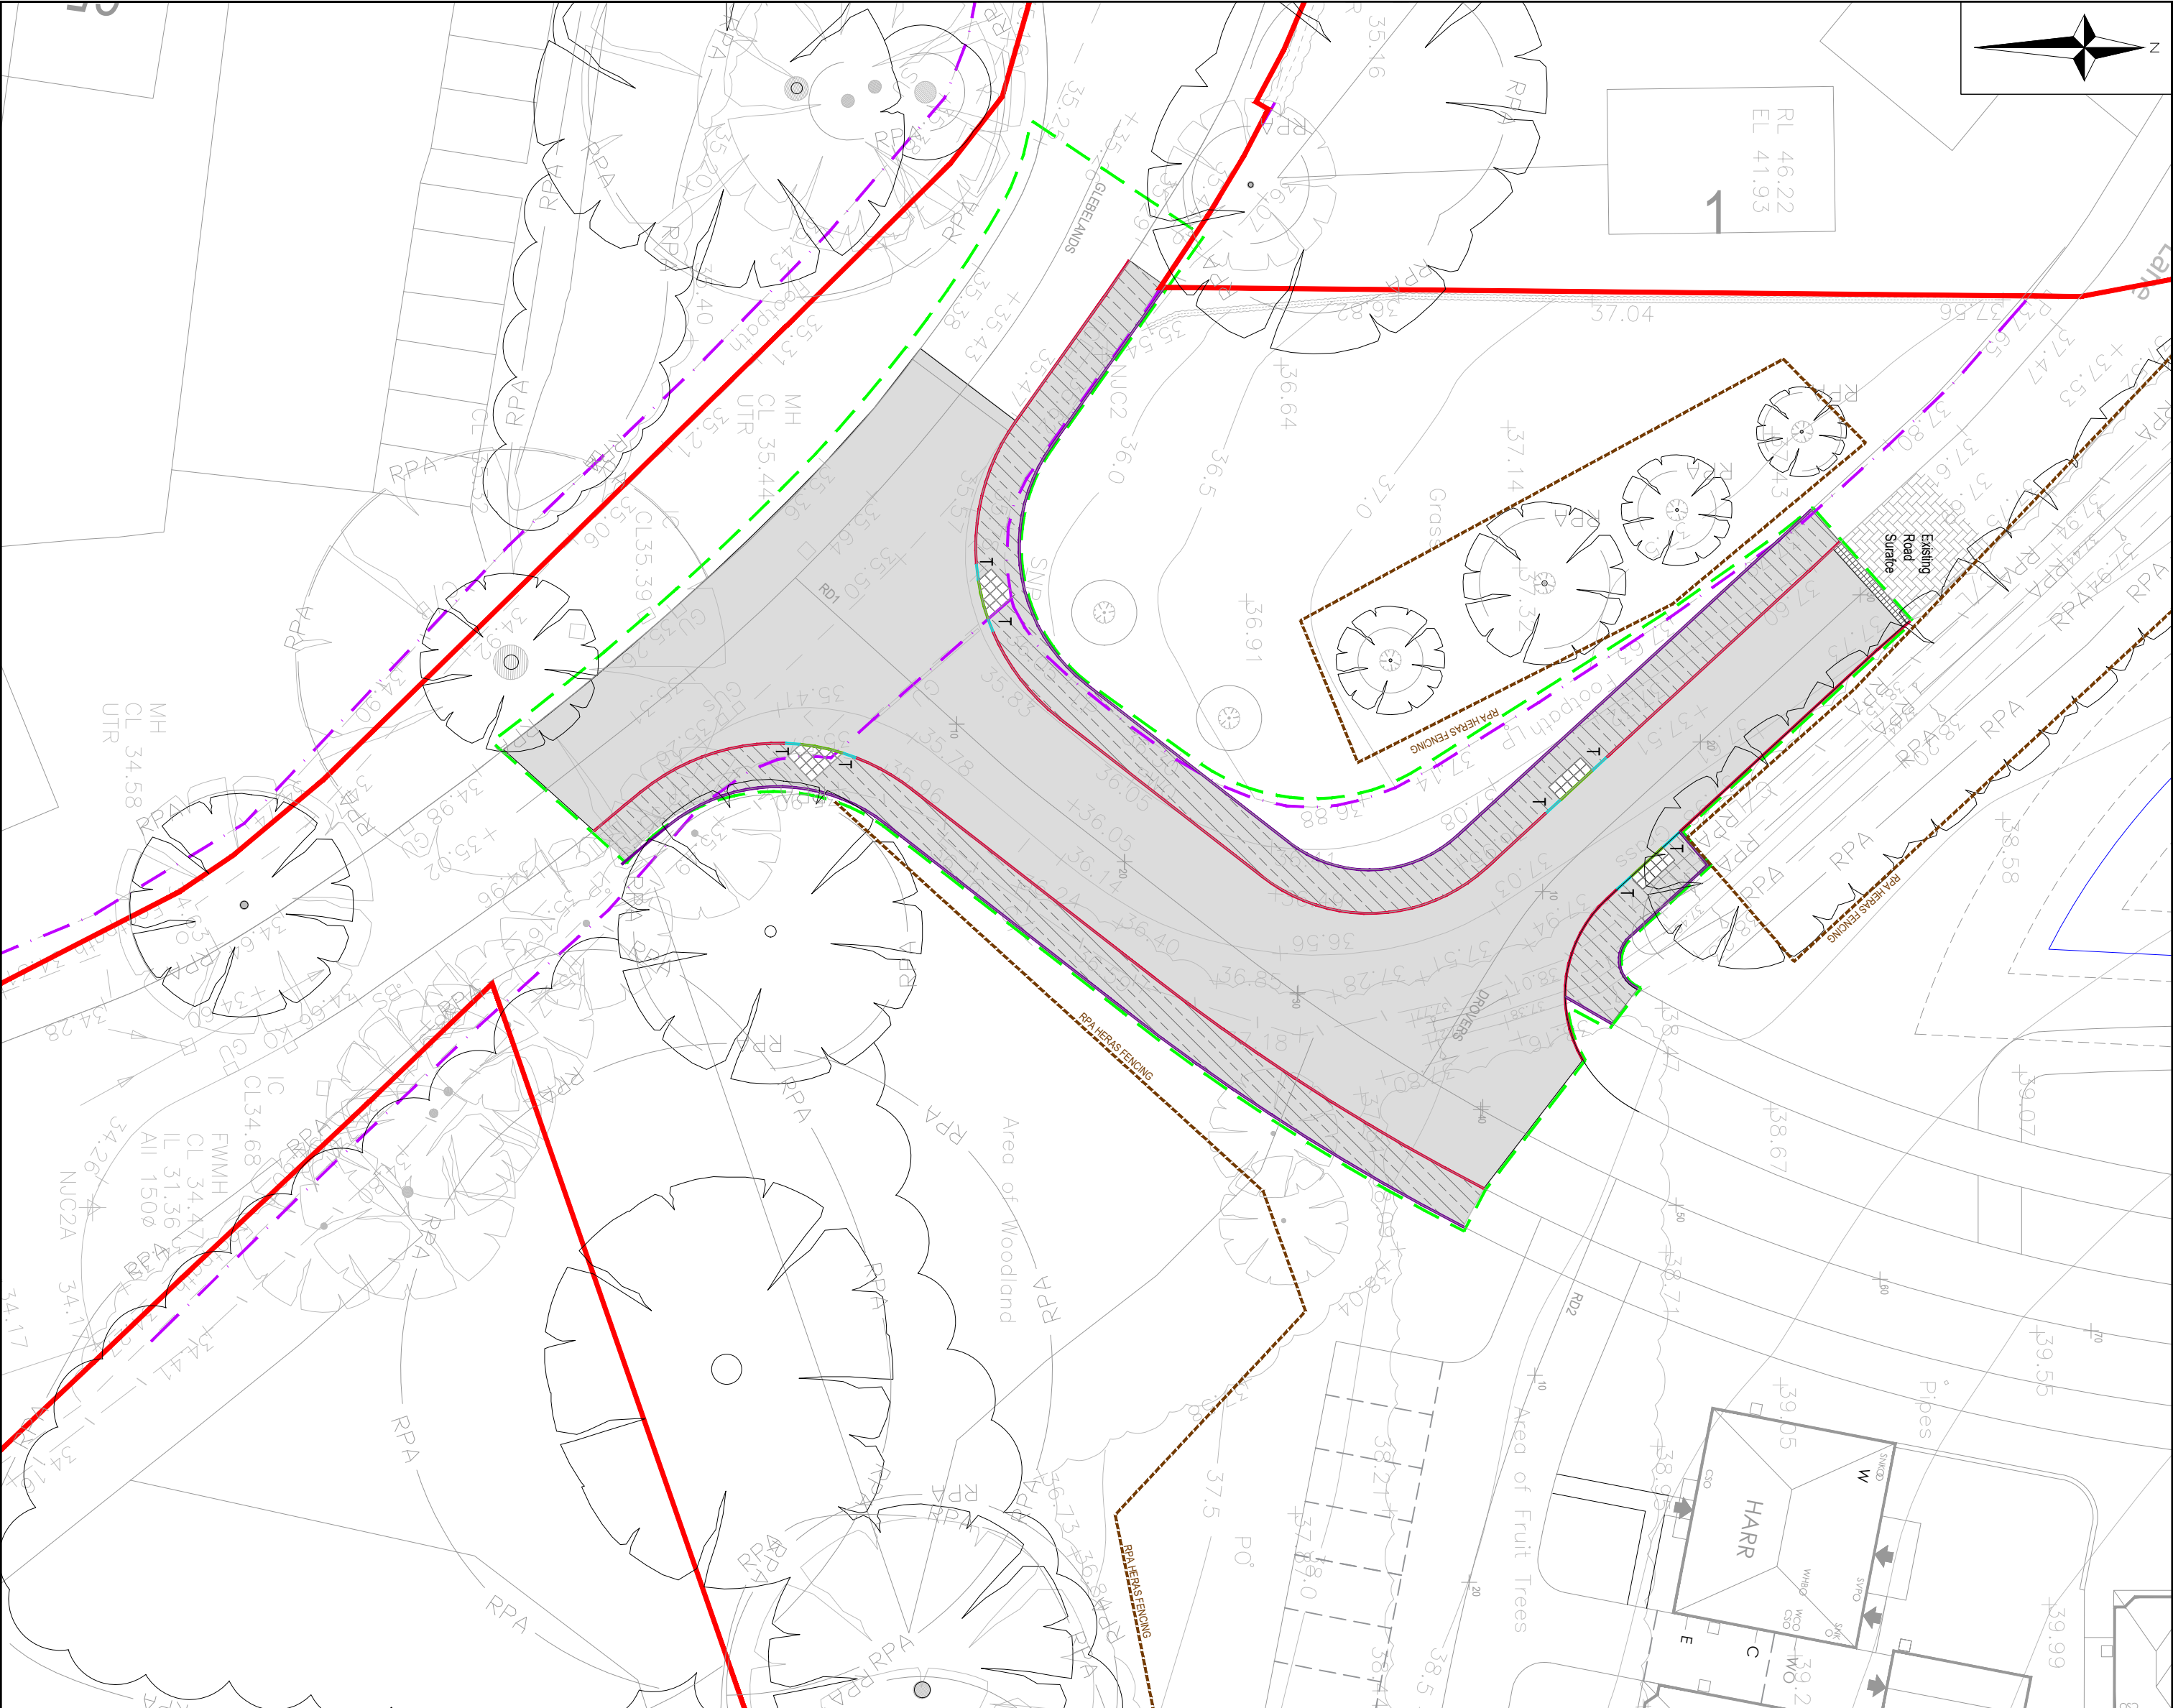

- KEY:
- Extent of Proposed Works
 - Extent of Existing Access
 - HB2 Kerb - 255 X 125, 125mm Upstand
 - Transition Kerb
 - EF Kerb - 150 X 50, Flush Edging
 - BN Kerb - 150 X 125, 0-6mm Upstand
 - Stone Mastic Asphalt (SMA)
 - Bituminous Macadam Surface Footpath
 - Tactile Paving (400mm x 400mm blocks)
 - Existing Driveway Lane Surface Finish
 - Granite Setts - 2 Rows, Surface Transition.

CIVIL / STRUCTURAL DESIGN RISK MANAGEMENT

Abnormal or unusual residual risks associated with the design outcomes shown on this drawing are:-

RSK LDE LTD has followed its Design Risk Management process for Hazard Elimination and Risk reduction in developing the designs shown on this drawing.
Abnormal or unusual residual risks may be shown above where it is considered that such risk may not normally be expected by competent persons engaged on work of this nature or type.

T02	08.07.25	Issued for TENDER - Updated to latest Layout (Redrow House Types)	GXA	RD	APT
T01	30.01.25	Issued for TENDER	RA	RD	APT
Rev.	Date	Amendment	Drawn	Chkd.	Appd.

LDE
LIMITED

CMIS | **STRUCTURES** | **HYDROLOGY**
an **RSK** company

Tel: +44 (0) 24 7650 5800
Hummer Road
Coventry
CV3 4AQ
United Kingdom

Fax: +44 (0) 24 7650 1417
Email: info@rsk.co.uk
Web: www.rsk.co.uk

Client

BAR RATT
HOMES

DAVID WILSON HOMES
WHERE QUALITY LIVES

Project Title
**NEW PLACE FARM,
PULBOROUGH,
WEST SUSSEX**

Status
TENDER

Drawing Title
**SITE ENTRANCE
KERBING AND SURFACING**

Drawn	Date	Checked	Date	Approved	Date
RA	23.12.24	RD	10.01.25	APT	10.01.25
Scale	Orig Size	Dimensions			
1:250	A2	m			
Project No. H9376 (890815)					
Drawing No.			Drawing File H9376_RSK_XX_XX_DR_CE_325035_5276 kerling and Finishes.dwg		
H9376			RSK	ZZ	XX
Project			Orig	Val/Sys	Int/Loc
			DR	CE	325035
			Type	Role	Drawing No.
					T02
Rev.					

