



CIVIL / STRUCTURAL DESIGN RISK MANAGEMENT

Abnormal or unusual residual risks associated with the design outcomes shown on this drawing are:-

RSK LDE LTD has followed its Design Risk Management process for Hazard Elimination and Reduction in developing the designs shown on this drawing. Abnormal or unusual residual risks may be shown above where it is considered that such risk not normally be expected by competent persons engaged on work of this nature or type.				
Rev.	Date	Amendment	Drawn	Chkd.
T02	08.07.25	Issued for TENDER - Updated to Latest Layout (Redrow House Types)	GXA	RD
T01	30.01.25	Issued for TENDER	RA	RD

RSK LDE LTV has followed its Design Risk Management process for Hazard Elimination and Reduction in developing the designs shown on this drawing.

Abnormal or unusual residual risks may be shown above where it is considered that such risk not normally be expected by competent persons engaged on work of this nature or type.

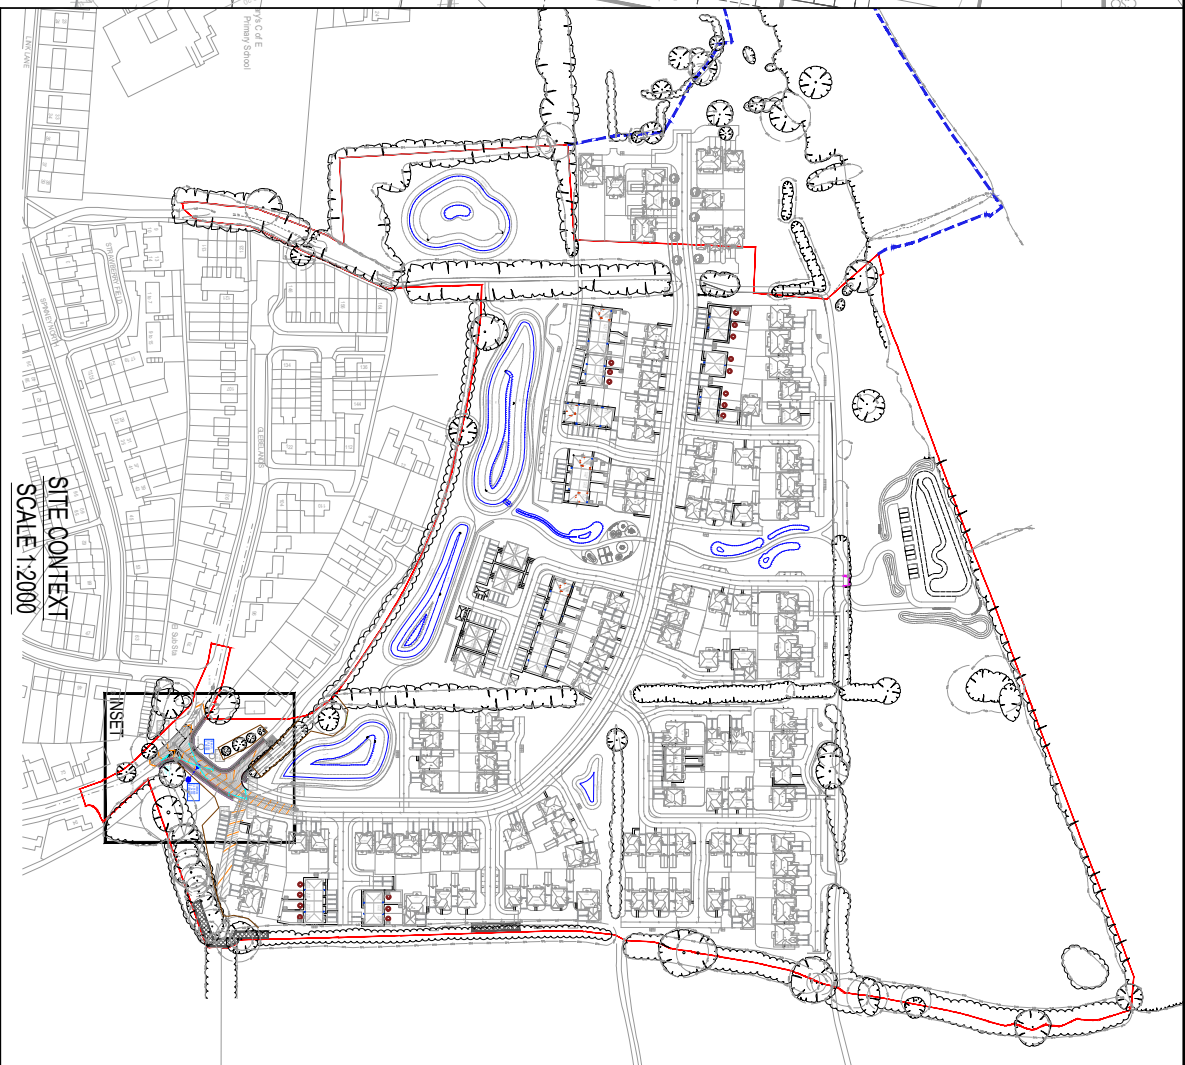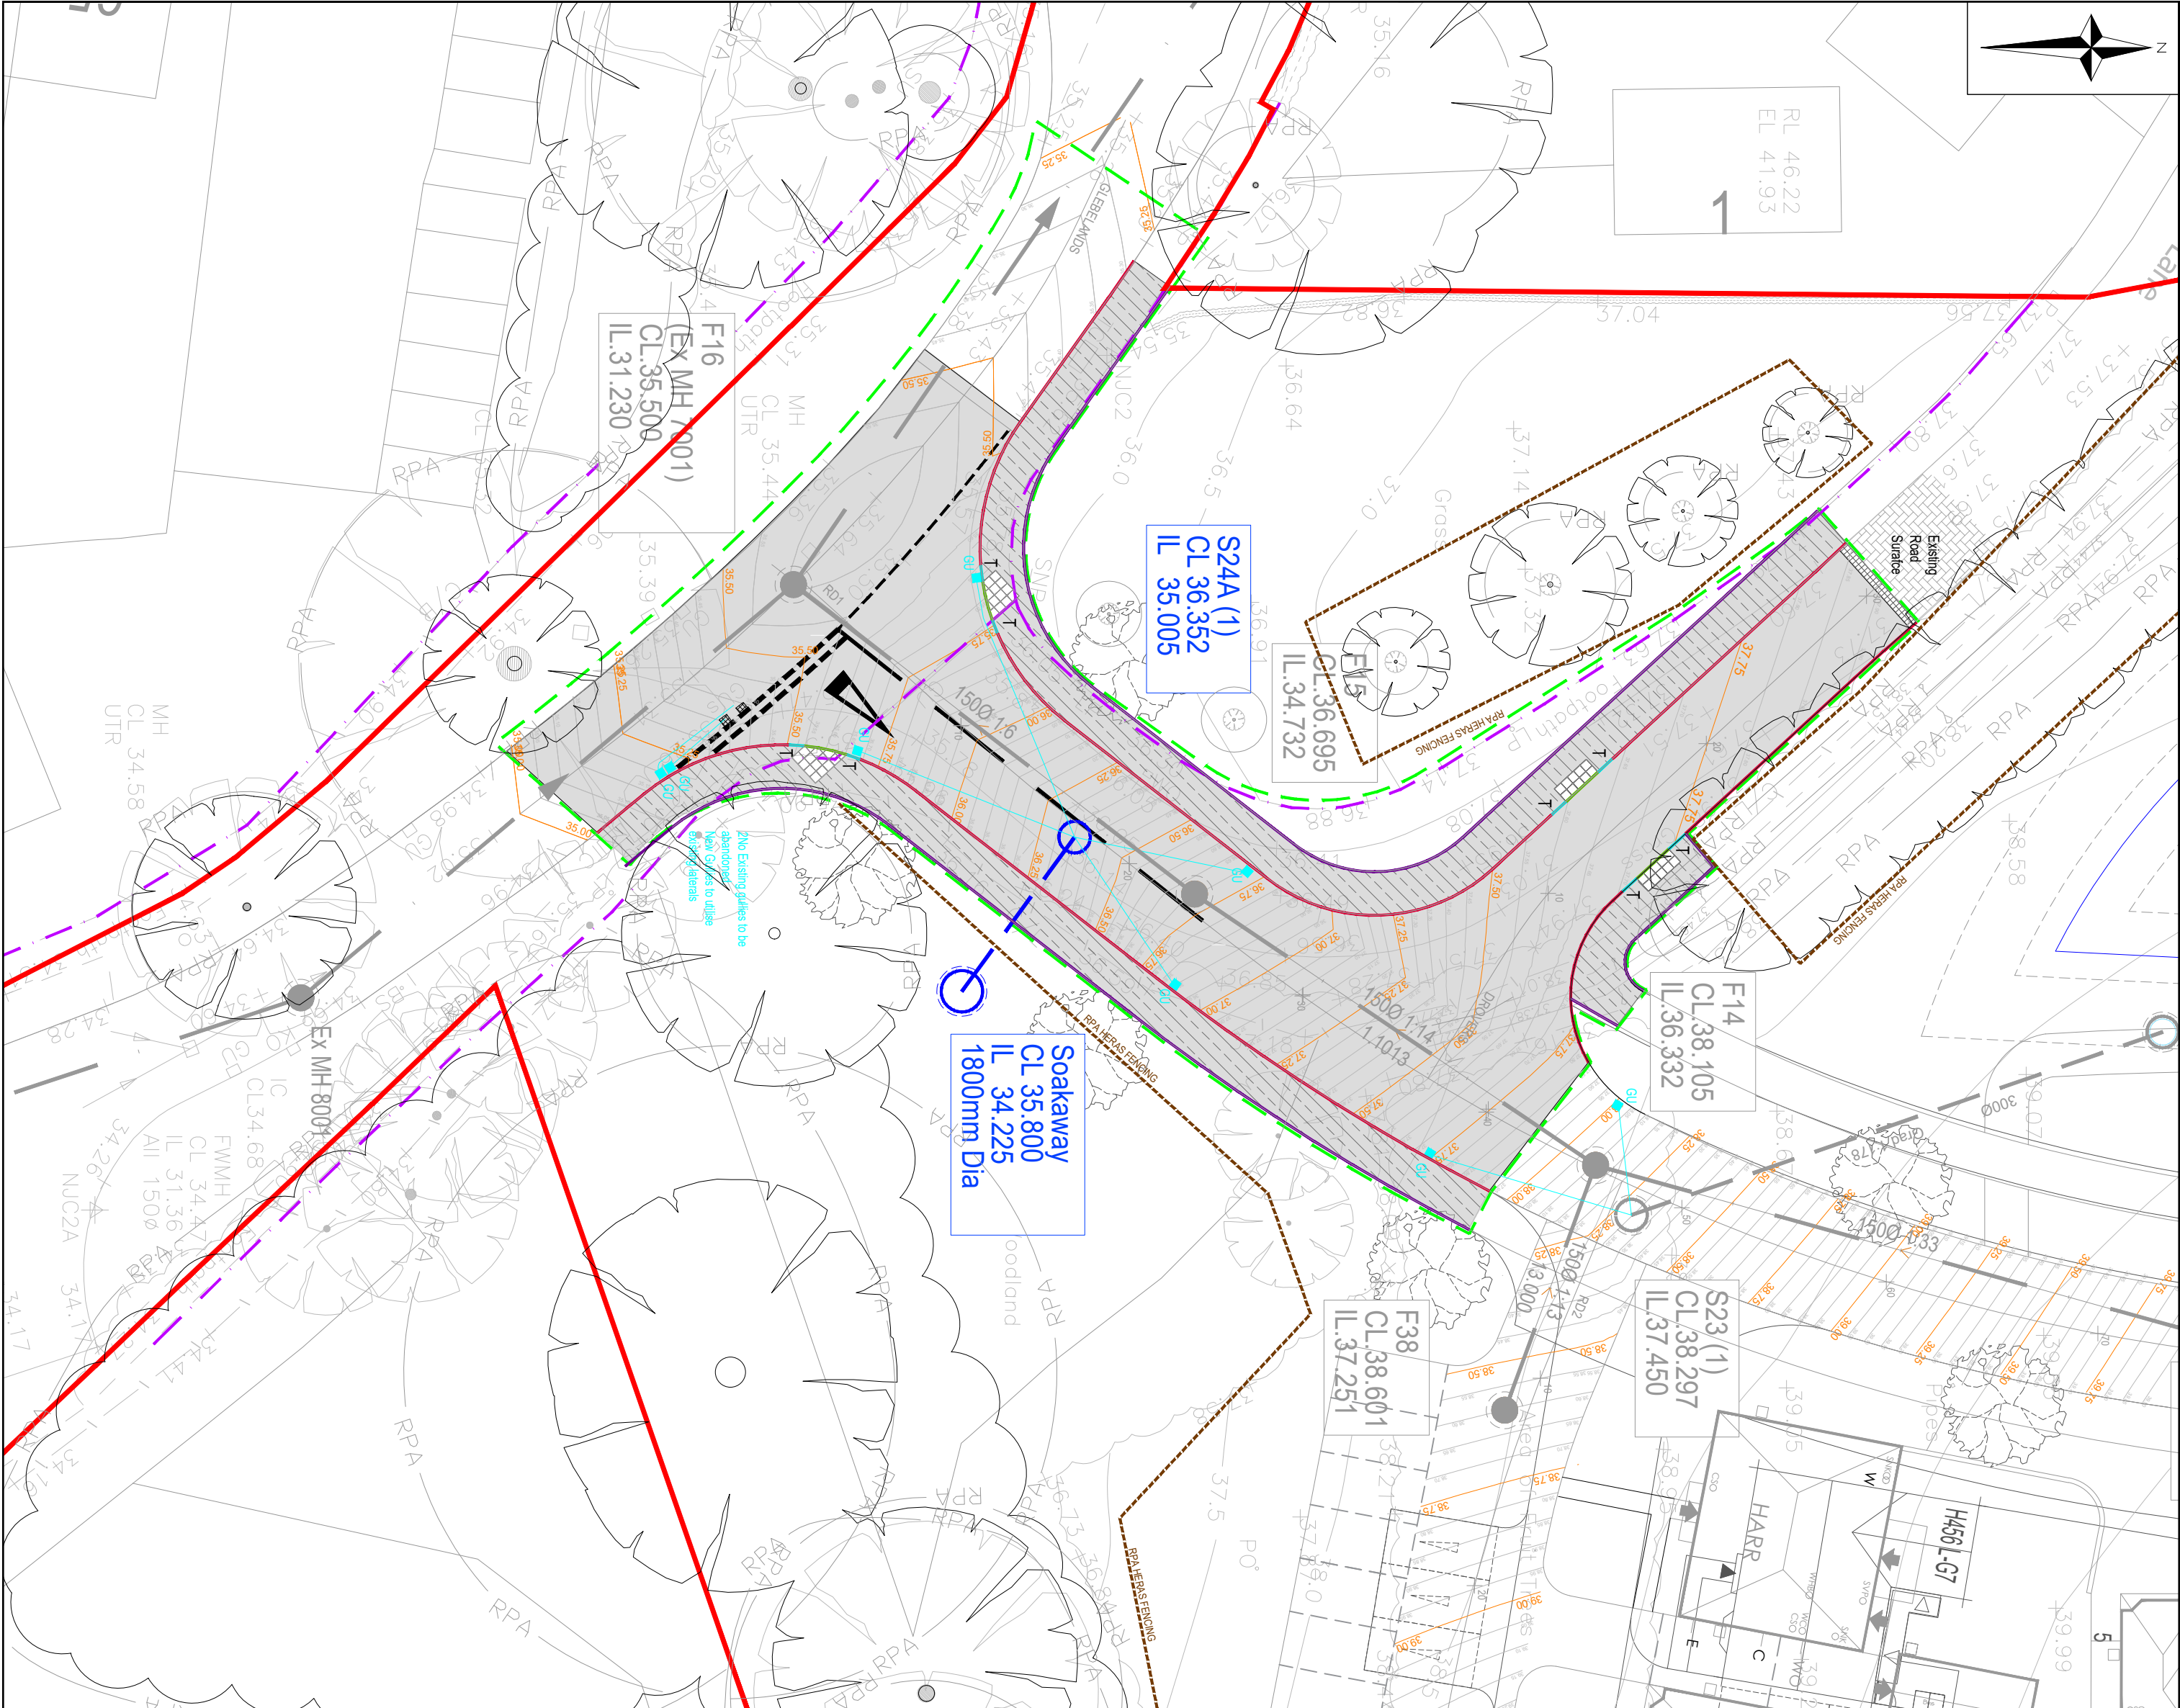

KEY:	
	Extent of Proposed Works
	Extent of Existing Access
	HB2 Kerb - 255 X 125, 125mm Upstand
	Transition Kerb
	EF Kerb - 150 x 50, Flush Edging
	BN Kerb - 150 X 125, 0-6mm Upstand
	Stone Mastic Asphalt (SMA)
	Bluminous Macadam Surface Footpath
	Tactile Paving (400mm x 400mm blocks)
	Existing Drovers Lane Surface Finish
	Granite Setts - 2 Rows Surface Transition.
	Non-Adaptable Surface Water Drainage Pipe
	Non-Adaptable Surface Water Drainage Manhole
	Non-Adaptable Foul Water Drainage Pipe
	Non-Adaptable Foul Water Drainage Manhole
	Highway Gully and Connection
	Adaptable Highway Drainage Pipe
	Adaptable Highway Drainage Manhole
	Major Contour
	Minor Contour
	Lining to TISRGD and TSM Chapter 3
	Reference Example: 1002A/250/250/100

	Client BARRATT HOMES  DAVID WILSON HOMES WHERE QUALITY LIVES
Project Title	
NEW PLACE FARM, PULBOROUGH, WEST SUSSEX	
Status	
TENDER	
Drawing Title	
SITE ENTRANCE ARRANGEMENT PLAN	