
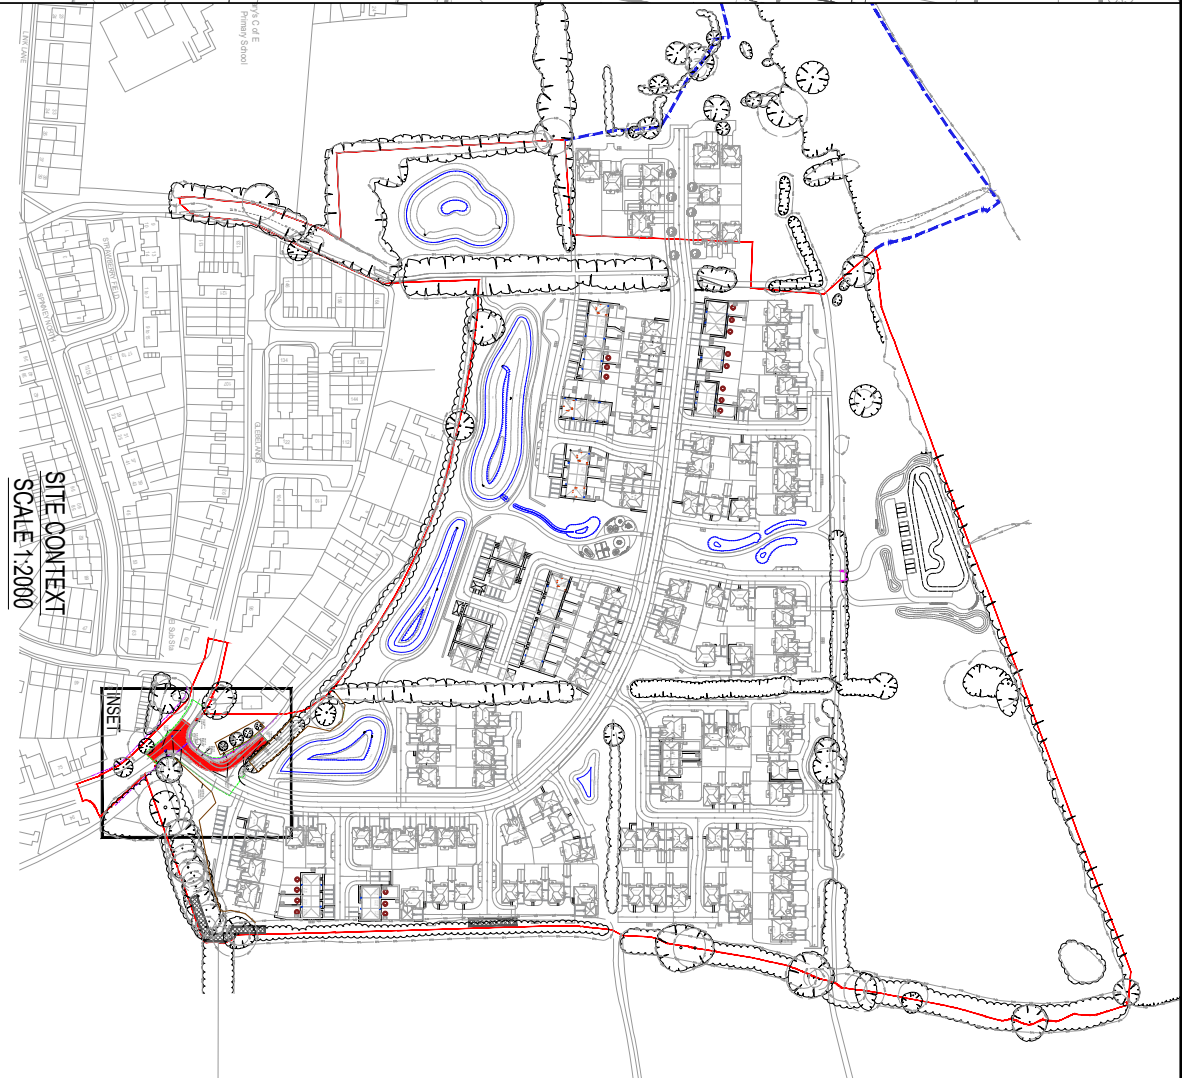


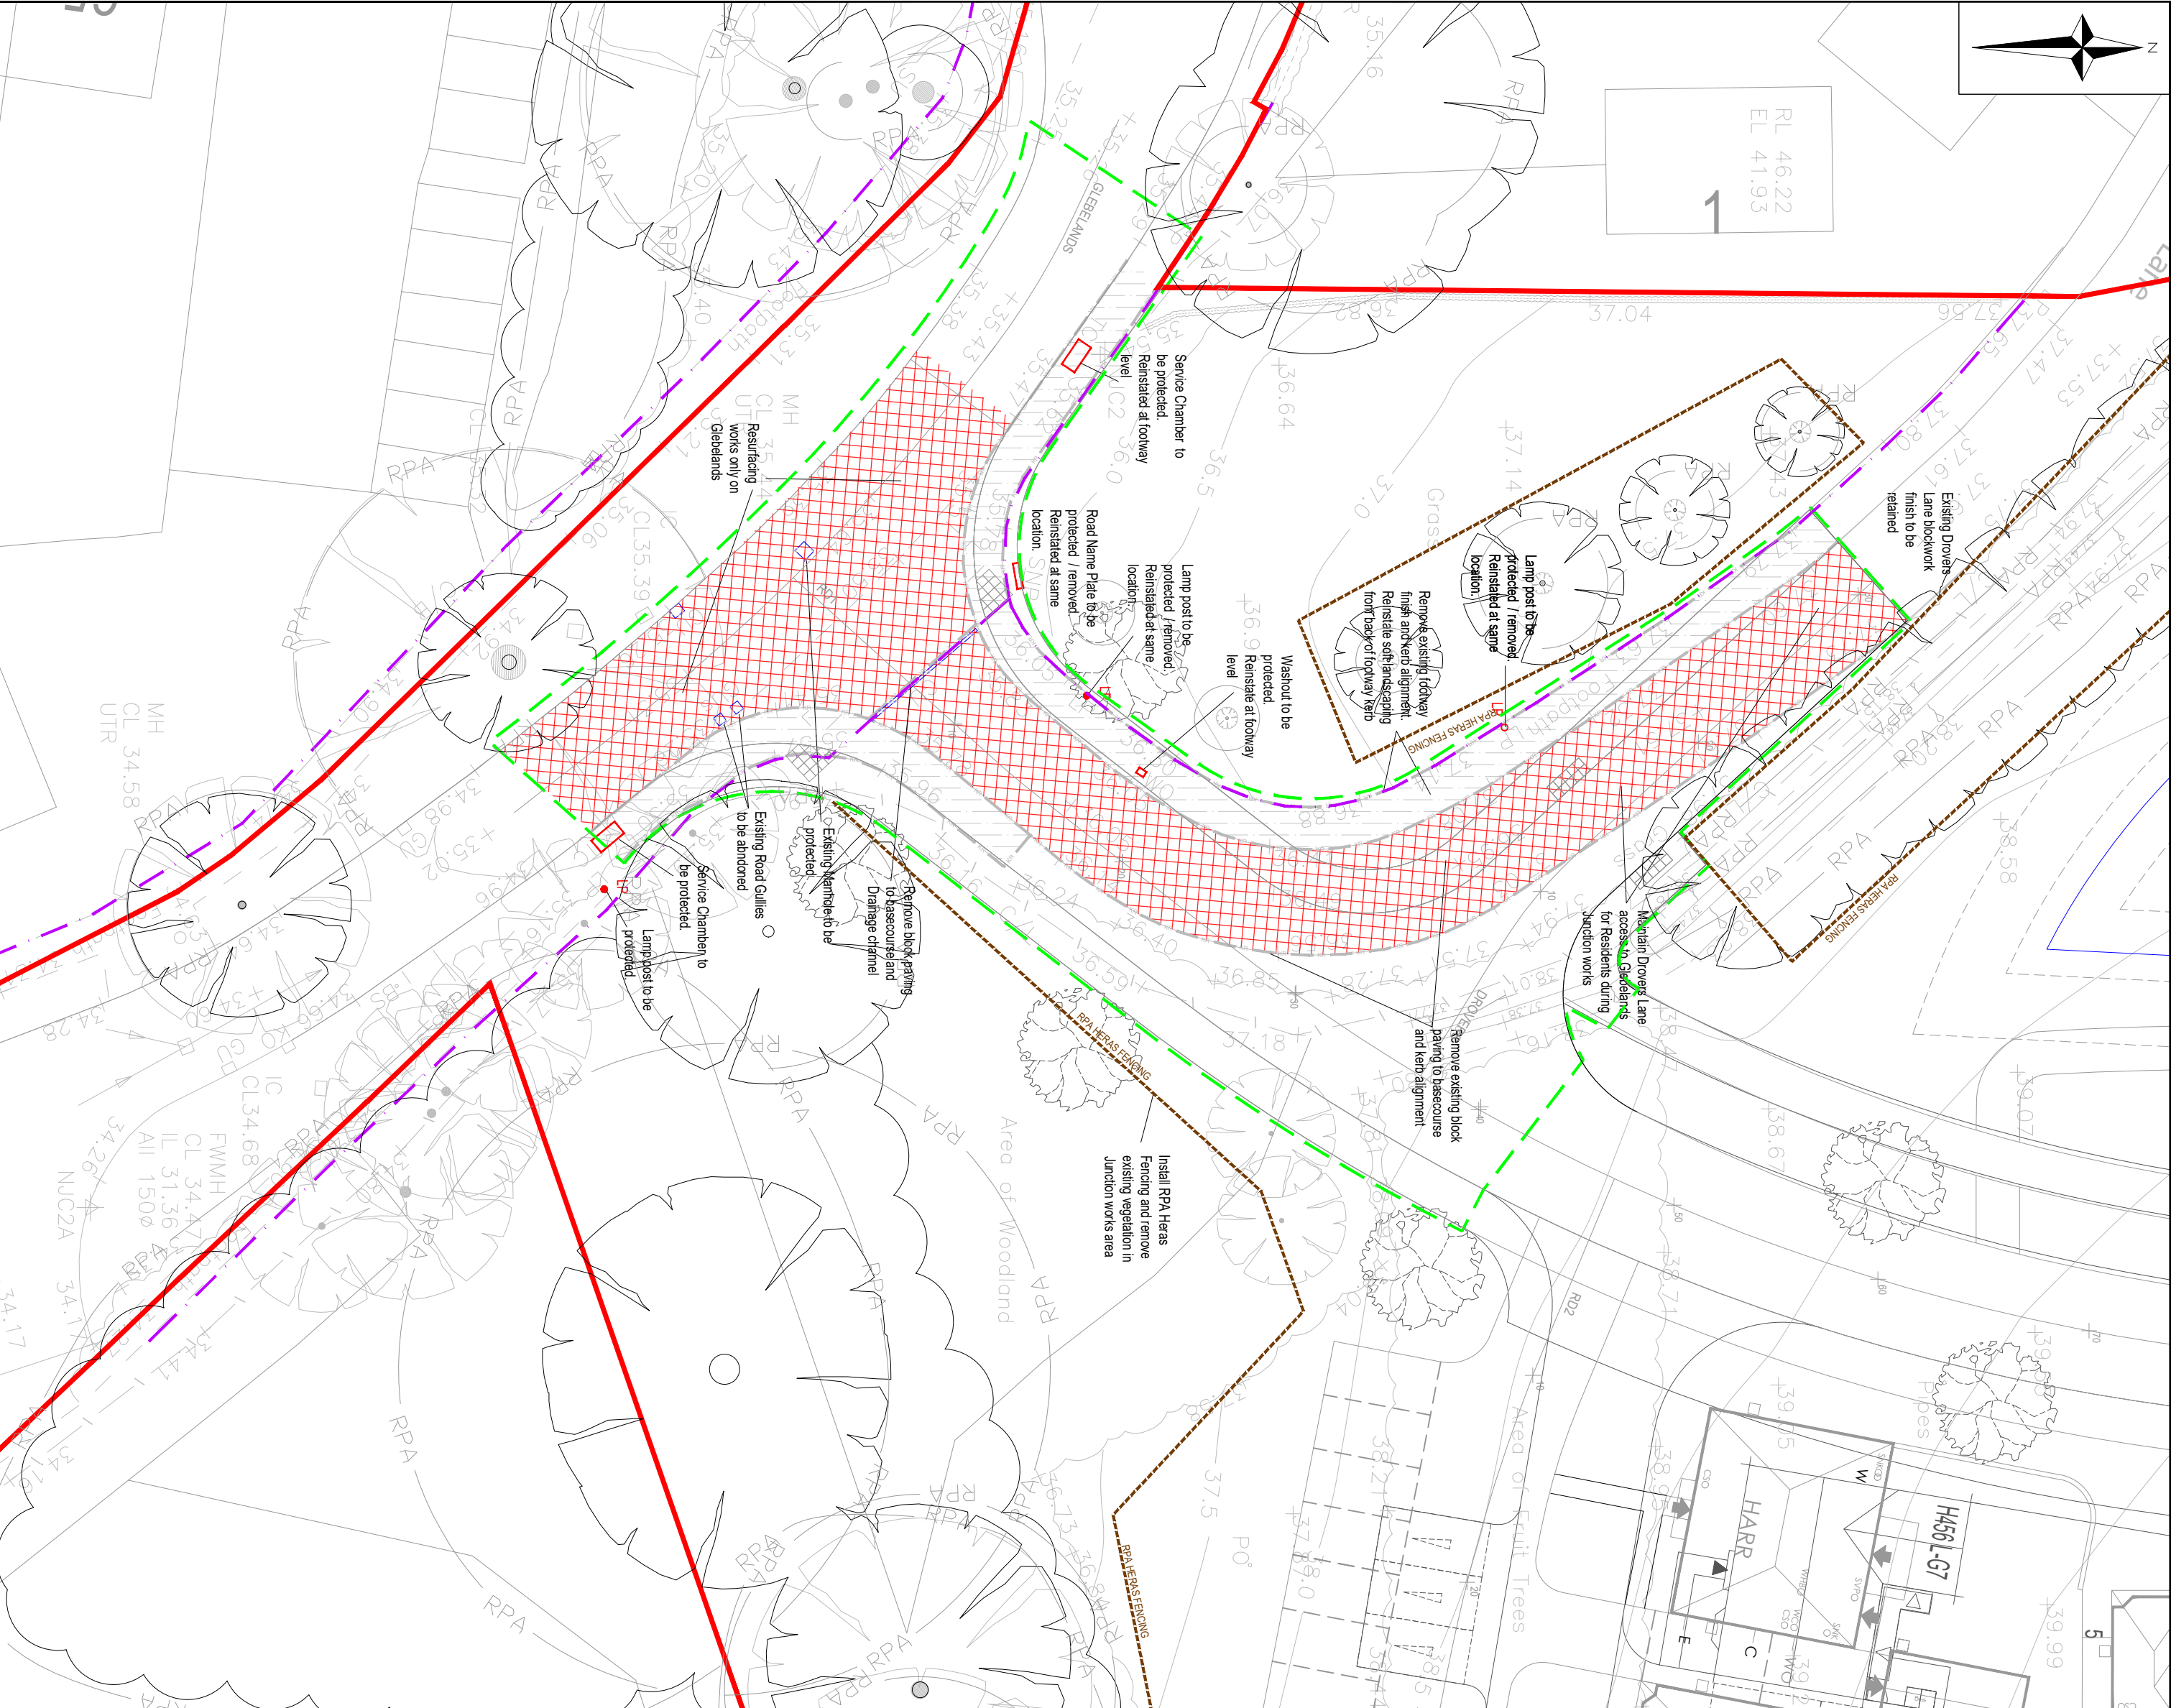

- KEY:
- Extent of Proposed Works
 - Extent of Existing Access
 - Keyping to be Removed and Reused - Condition Dependent
 - Existing Road Construction to be Removed to Base course
 - Existing Footway Construction to be Removed to Base course
 - Existing Drainage Feature to be Removed
 - Existing Street Furniture to be Removed

CIVIL / STRUCTURAL DESIGN RISK MANAGEMENT

Abnormal or unusual residual risks associated with the design outcomes shown on this drawing are:-

RSK LDE LTD has followed its Design Risk Management process for Hazard Elimination and Risk reduction in developing the designs shown on this drawing.
Abnormal or unusual residual risks may be shown above where it is considered that such risk may not normally be expected by competent persons engaged on work of this nature or type.

T02	08.07.25	Issued for TENDER - Updated to Latest Layout (Redrow House Types)	GXA	RD	APT
T01	30.01.25	Issued for TENDER	RA	RD	APT
Rev.	Date	Amendment	Drawn	Chkd.	Appd.



CMIS

STRUCTURES

an RSK company

HYDROLOGY

Tel: +44 (0) 24 7650 5800

Fax: +44 (0) 24 7650 1417

Email: info@rsk.co.uk

Web: www.rsk.co.uk

Abbey Park

Humber Road

Coveney

CV3 4AQ

United Kingdom



BARRAATT

HOUSES



DAVID WILSON HOMES

WHERE QUALITY LIVES

NEW PLACE FARM, PULBOROUGH, WEST SUSSEX

SECTION 278 ENABLING WORKS

TENDER

Drawn	Date	Checked	Date	Approved	Date
RA	23.12.24	RD	10.01.25	APT	10.01.25
Scale	1:250	Orig Size	A2	Dimensions	m
Project No.	H9376 (890815)	Drawing File	H9376_RSK_XX_XX_DR_CE_325032_278 Enabling Works.dwg	Rev.	
Drawing No.	H9376	RSK	ZZ	XX	DR CE 325032 T02
Project	Orig	Val/Sys	Int/Loc	Type	Role

