




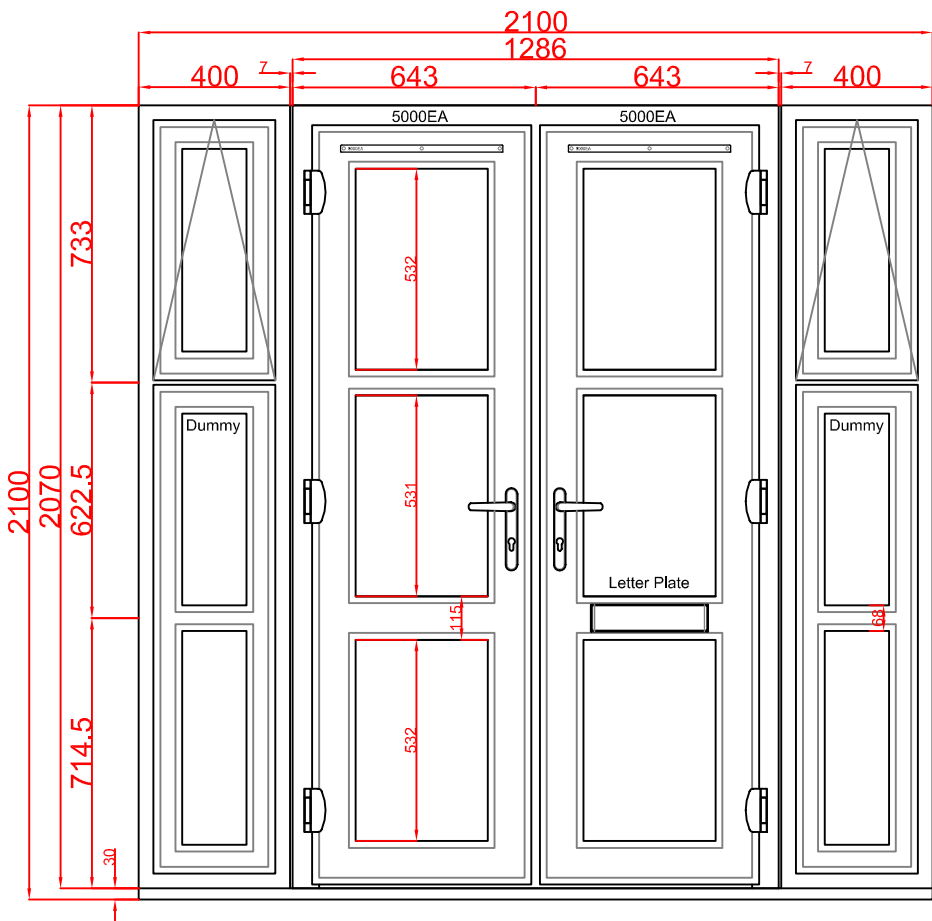


Frame type 1

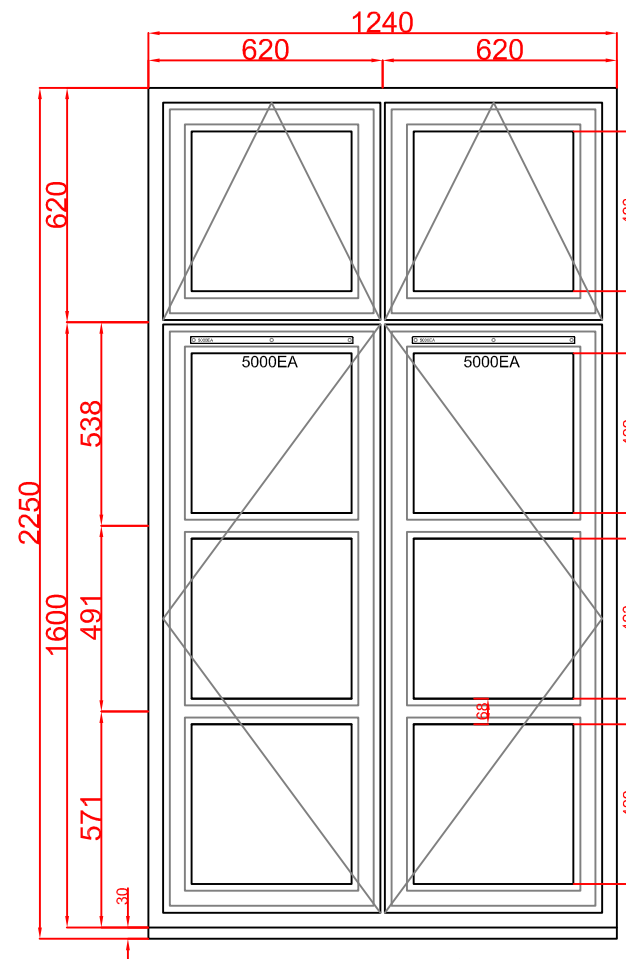

Frame type 2

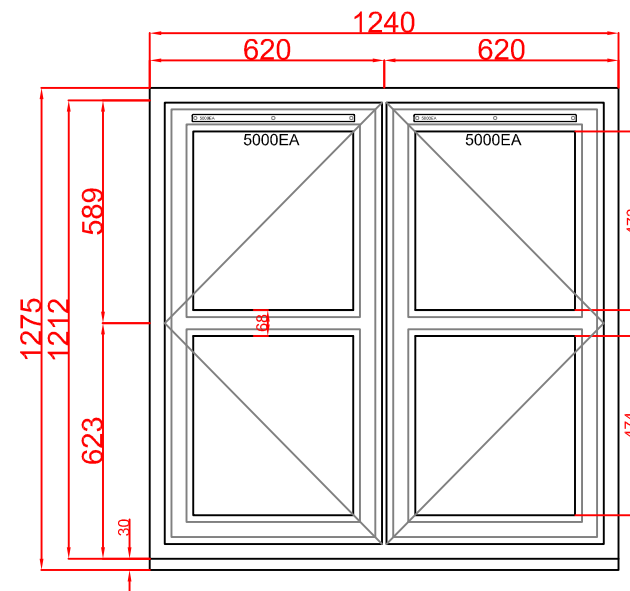

Frame type 3

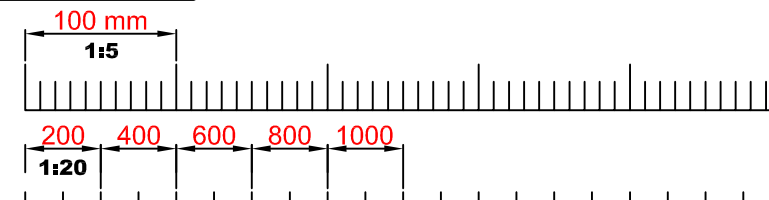

Sovereign Group Ltd. has made every effort to ensure that the information contained on this drawing is correct, but cannot be held responsible for errors or omissions. This drawing must not be copied or used for any other purpose other than for which it is supplied without the consent from Sovereign Group Limited.			
 sovereign group limited Commercial Fabricators of PVCu Windows & Doors Head Office: Vale St, Nelson, Lancs, BB9 0TA T. 01282 618171 F. 01282 440420 E. sg@sovereigndirect.co.uk W. WWW.sovereigndirect.co.uk WWW.sovereigncommercial.co.uk	Drawn:	Date: 14 January 2026	
	Scale: 1:20	Drawing No: SK.8	Rev: A
	Title: HACKNEY		
	Client: Chas Berger		