

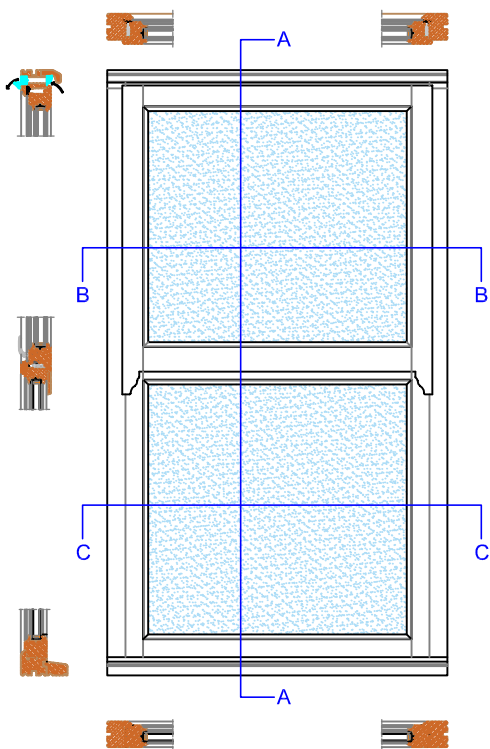
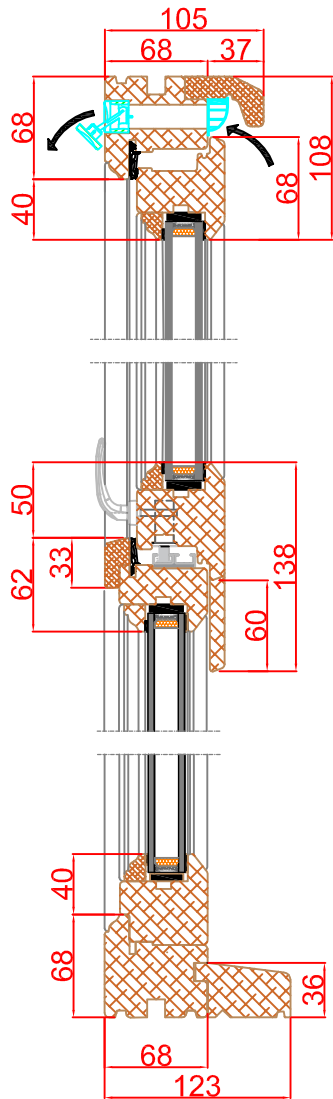
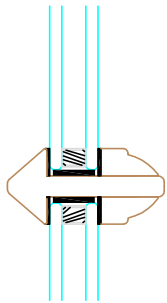



Propotionate

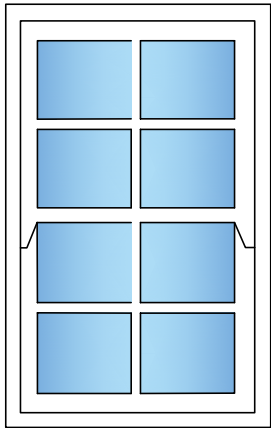

Section A-A

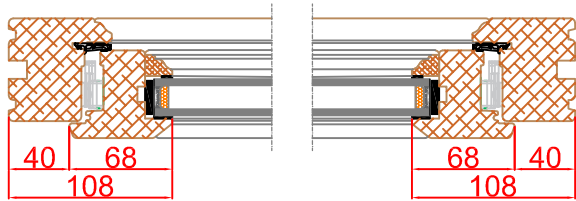

Section B-B

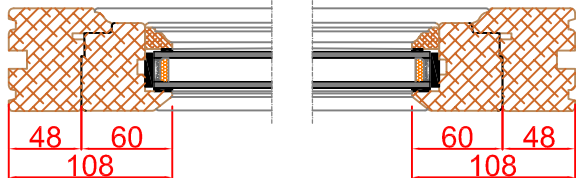

Section C-C

Windows

Stormproof Outward Opening Casements
Finished windows available in a range of high performance,
durable stains or paint finishes to agreed customer specification.
68mm Outer frame
68mm Transom / Mullion
78mm Sash
Sloped glazing bead to suit 24 / 28mm glazing unit

All hinges are to be DGS / DGS restricted in stainless steel

All Top hungs to have a pair of restricted hinges when over 450mm highAll side hungs will incorporate a restricted hinge to the bottom rail
Egress where identified will have DGS Tri stays
All restrictors are releasable by deliberate action for additional ventilation

All espagnolettes to suit
BS.7412 / SBD / PAS24 locations

All handles will be **White**, In Line, push button, Key locking to ground Floor, Push button only to upper floors
Egress locations will have a Green push button
All handles sited central to the sash as indicated

Glazing to Windows

Use of insulating glass units tested and certified for compliance
with BS EN 1279 and BS EN 356.

Sovereign Group Ltd. has made every effort to ensure that the information contained on this drawing is correct, but cannot be held responsible for errors or omissions. This drawing must not be copied or used for any other purpose other than for which it is supplied without the consent of Sovereign Group Limited.			
 sovereign group limited Commercial Fabricators of PVCu Windows & Doors Head Office: Vale St, Nelson, Lancs, BB9 0TA T. 01282 618171 F. 01282 440420 E. sg@sovereigndirect.co.uk W. WWW.sovereigndirect.co.uk WWW.sovereigncommercial.co.uk	Drawn:	Date: 14 January 2026	
	Scale: 1:20 / 1:5	Drawing No: SK.10	Rev: A
	Title: Internally Beaded Mock Sash Timber Window		
	Client: Chas Berger		