



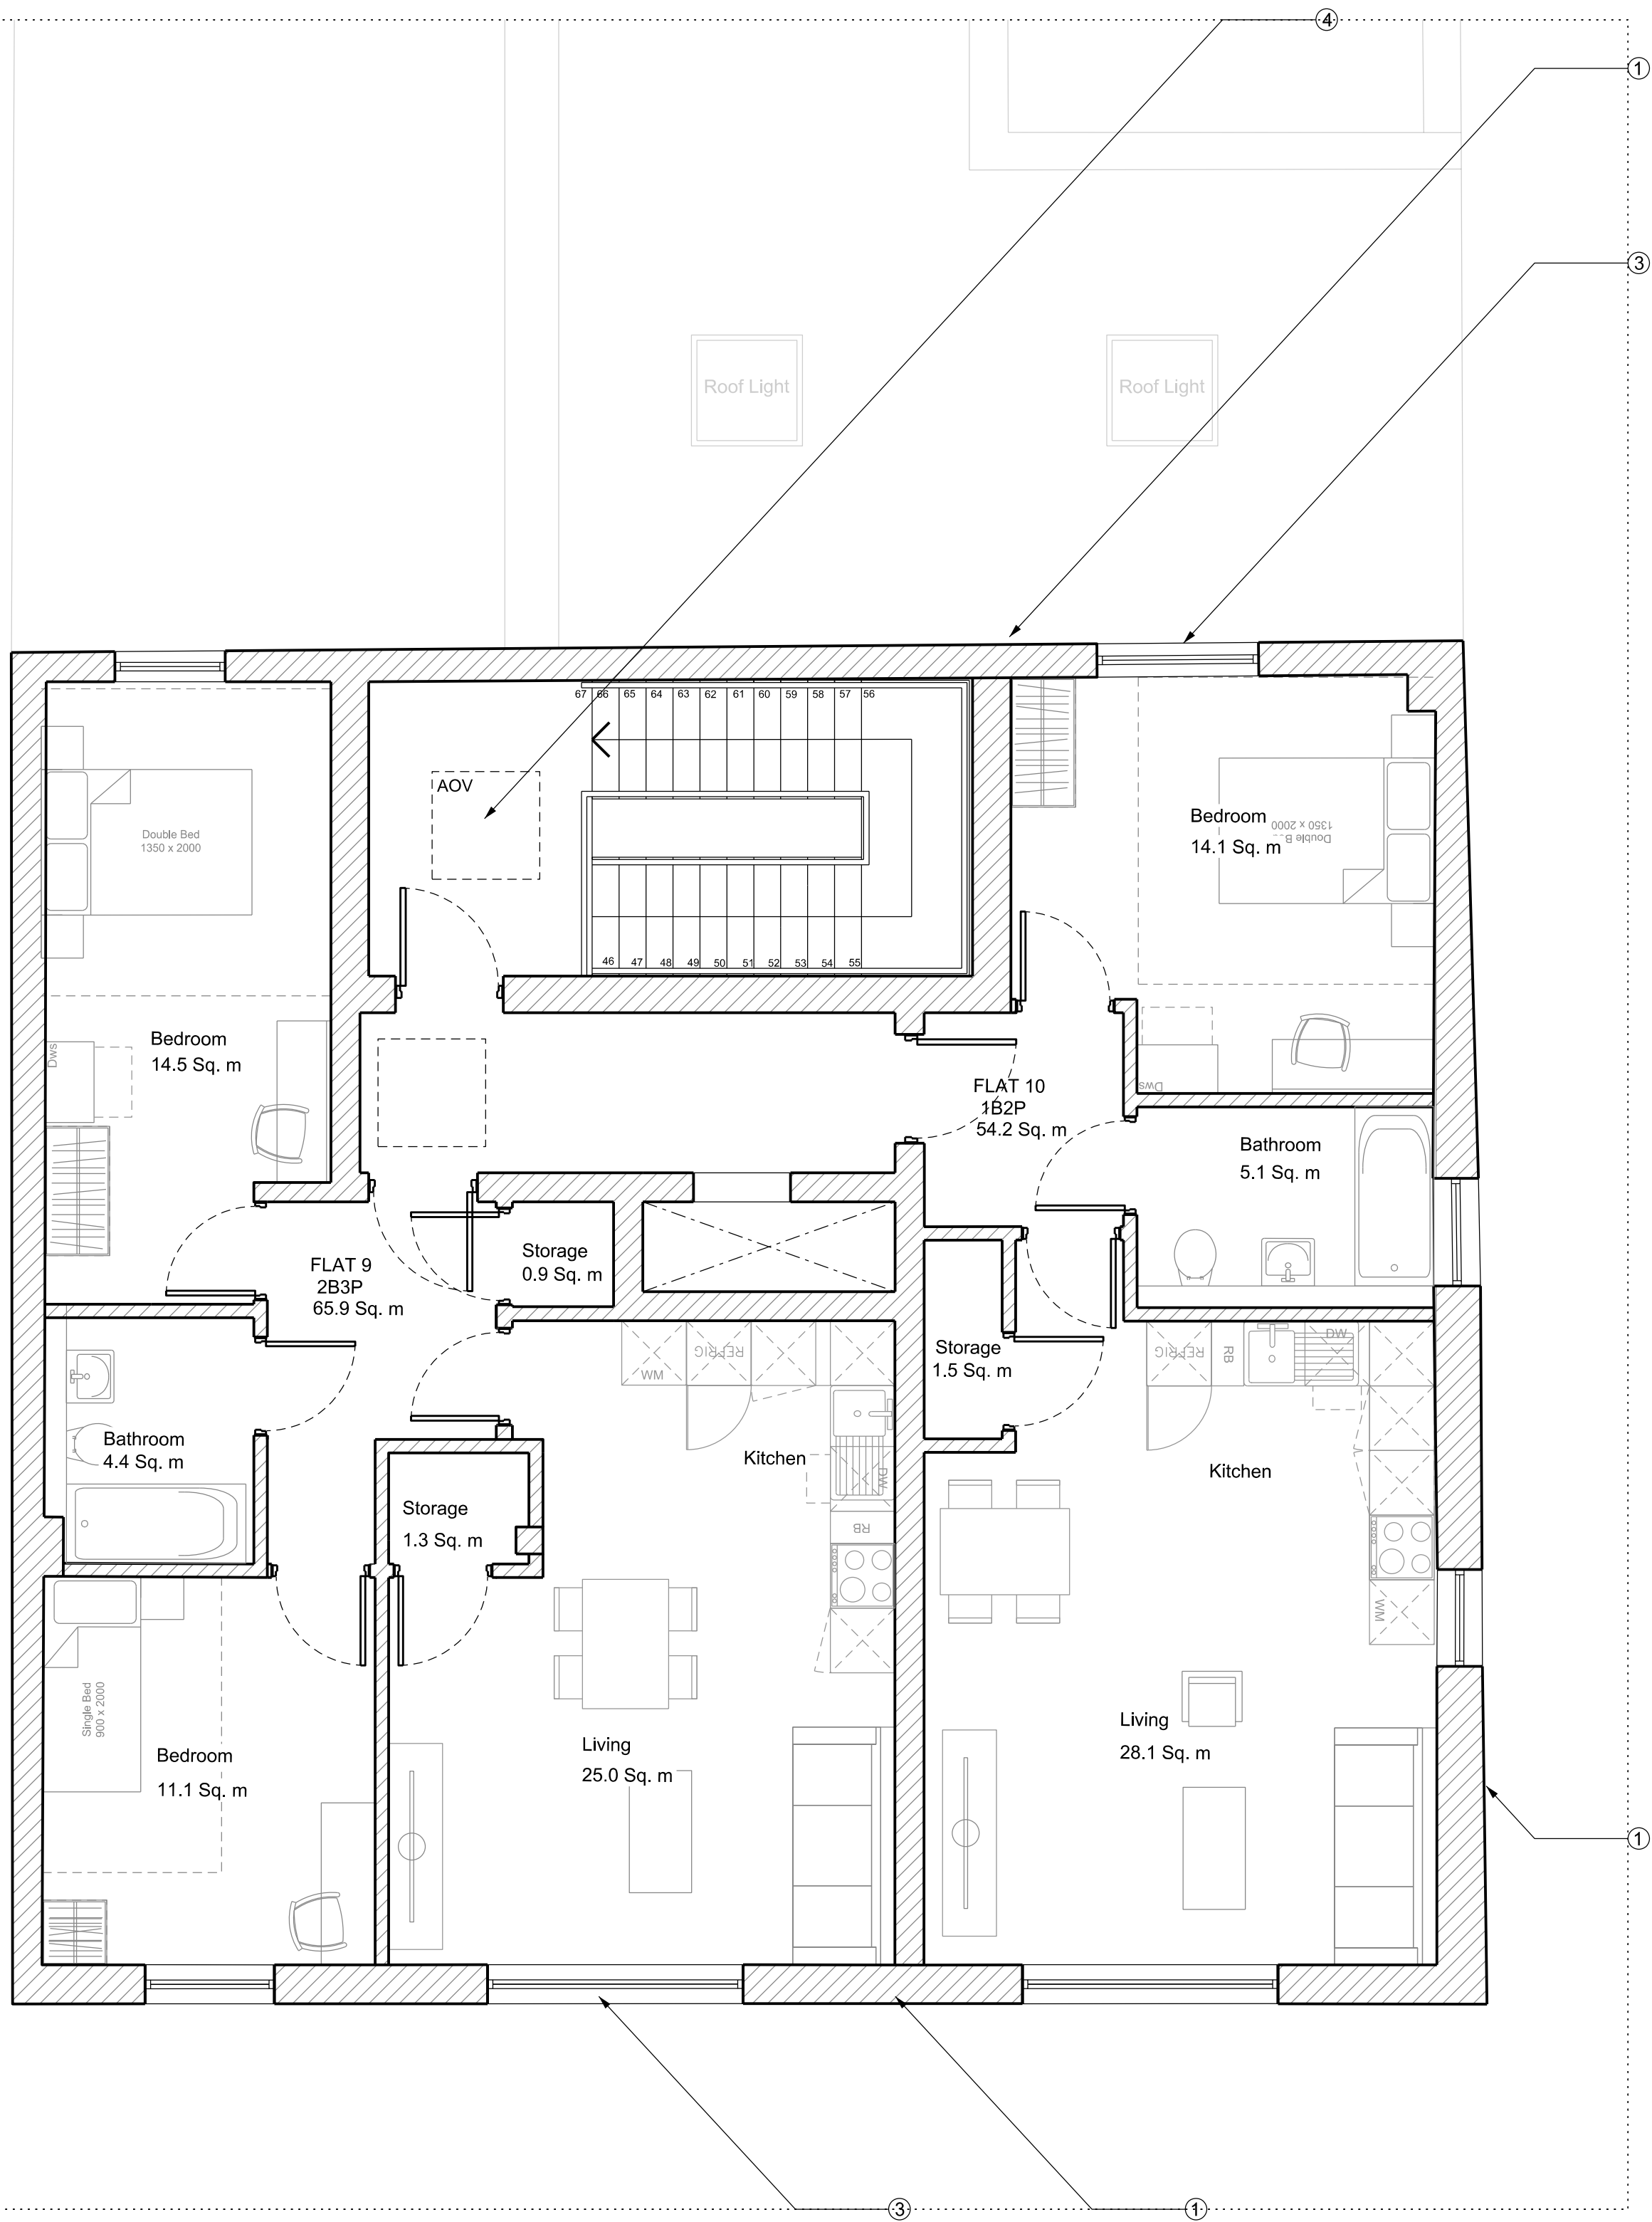

Proposed Third Floor Plan

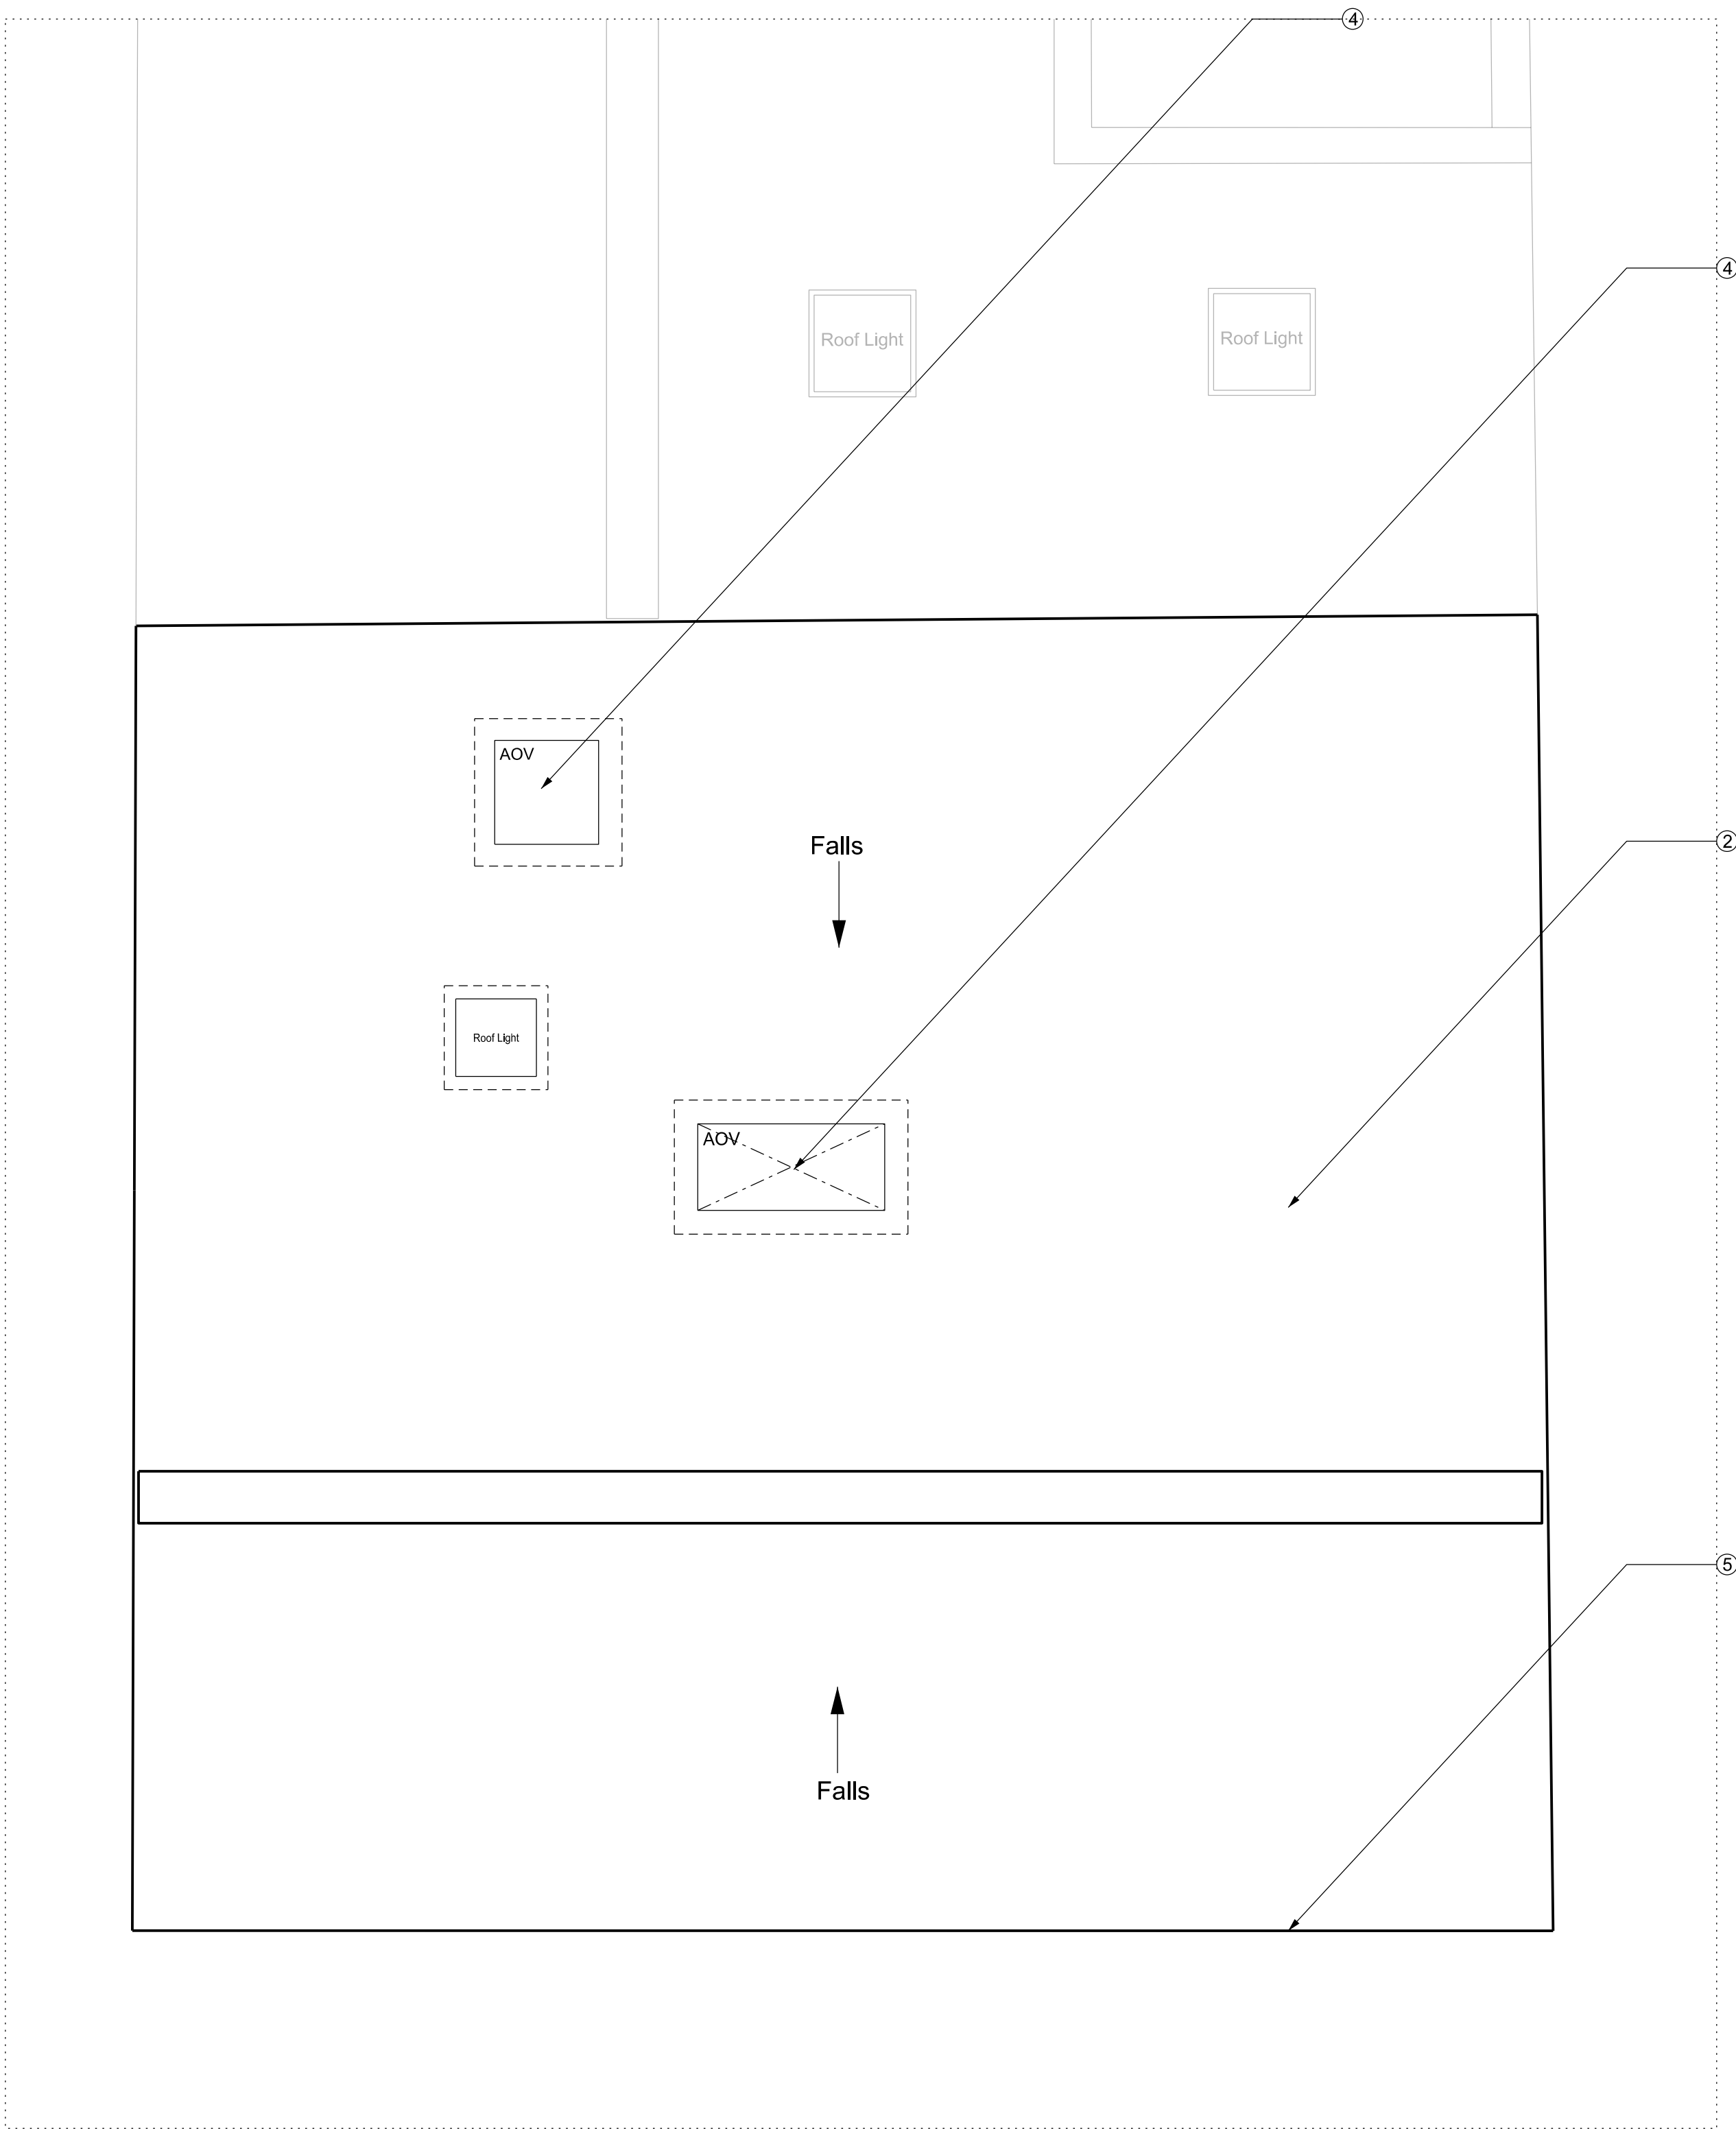

KJC

architects

2 Grove Cottage

Old Watercress Walk

Carshalton SM5 3BD

+44 (0) 20 3745 4405



30 West Street

Horsham, RH12 1PB

Proposed Third Floor Plan and Roof Plan

INFORMATION 1:50@A1 or 1:100@A3

Project No	Type	Blg	Number	Zone/Lvl	Rev
2605	P	01	0211	Z03	04

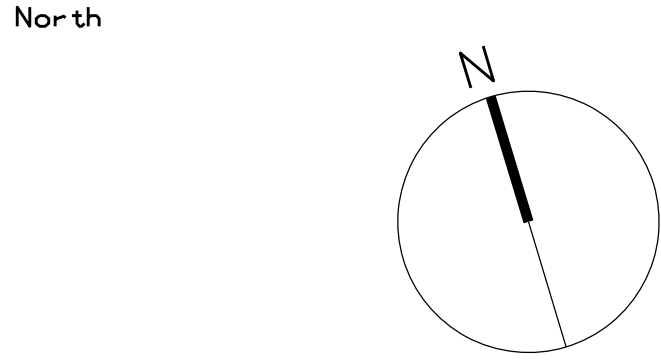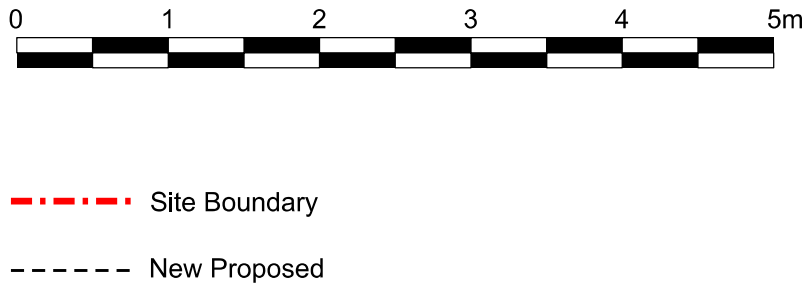

Notes:
1. Do not scale
2. Contractor to Check all dimensions and report omissions and errors to the Architect

04 : Issued for Consultants	16.06.26	CS	KJC
03 : Issued for Consultants	15.06.26	CS	KJC
02 : Issued for DAS	12.06.26	CS	KJC
01 : Issued to Client	14.05.26	CS	KJC
No : Revision	Date	Initial	Chkd

- Material Legend / Notes
1. Render to match existing
 2. Flat UPVC roof to match existing
 3. All new proposed windows to match existing UPVC windows
 4. Proposed aluminium roof light/AOV to match existing
 5. Concrete coping stone