


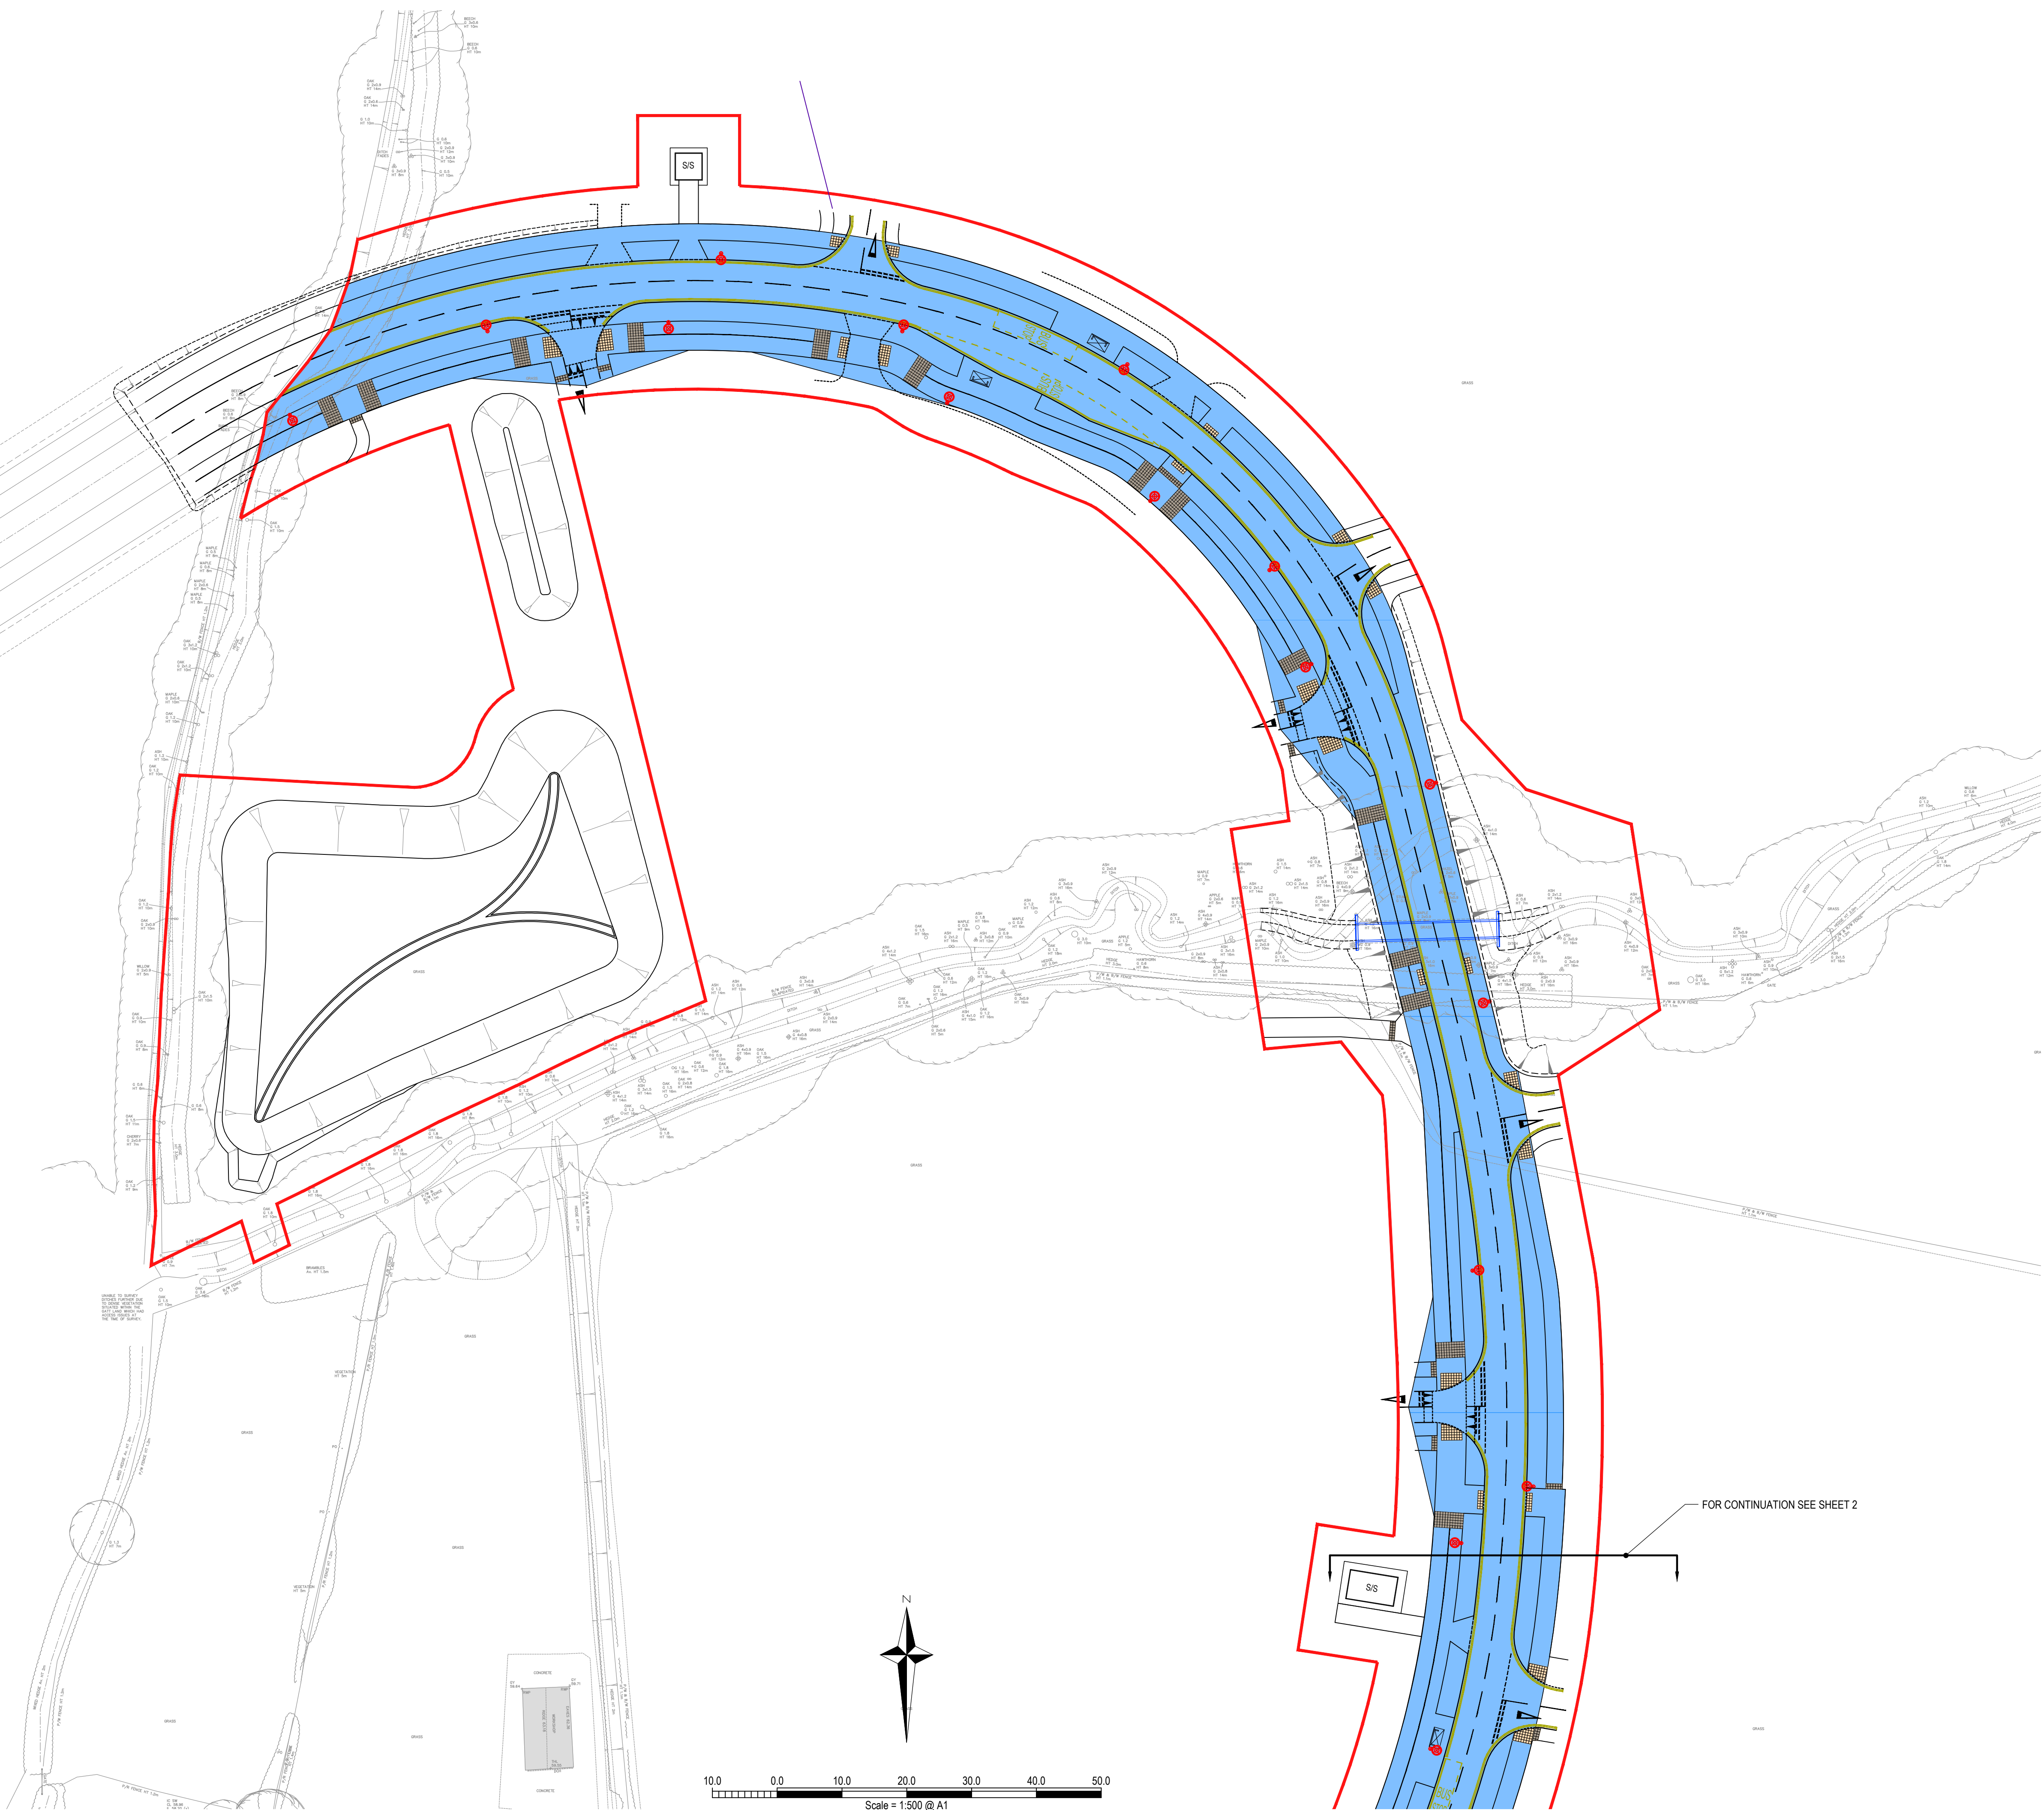

- NOTES**
1. This drawing is to be read in conjunction with all relevant documents and specifications.
 2. Scaleable for planning purposes only.
 3. This drawing has been prepared for information purposes only and must not be used for tender of construction purposes.
 4. White lining is show indicatively only and subject to detailed design.
 5. Tactile paving requirements to be confirmed at detailed design.
 6. Adoption plan details the extents of the highway being offered for adoption as part of the RMA3 reserved matters application.

KEY

 Extent of highway to be offered for adoption subject to detailed design and amendments requested by WSCC as part of the Section 38 process.

P4	Side road junction geometry and street lighting column locations updated.	21/08/2026	DS	CS
P3	Revised following receipt of Stage 1 RSA. Extent of adoption updated.	10/04/2026	DS	CS
P2	Additional uncontrolled crossing shown on primary road. Extent of adoption updated.	13/03/2026	DS	CS
P1	Adoption plan first issue.	06/03/2026	DS	CS
Rev.	Description	Date	By	Chkd

 **Glanville**
Survey > Plan > Engineer

 Civil Engineering
 Structural Engineering
 Transport Planning

 Highways Engineering
 Building Surveying
 Geomatics

Hertfordshire | Oxfordshire | Cambridgeshire | Bristol

Client:	Legal & General (Strategic Land North Horsham) Ltd		
Project:	Mowbray (Land North of Horsham)		
Title:	RMA3 / Sub-Phase 2C Primary Road Adoption Plan - Sheet 1 of 2		
Engineer:	C. Salt	Date:	January 2026
Director:	J. Birch	Scale:	1:500 @ A1
Status:	PLANNING		
Drawing No.	MOW-GLA-RMA3-PH2-1001		Rev
			P4