


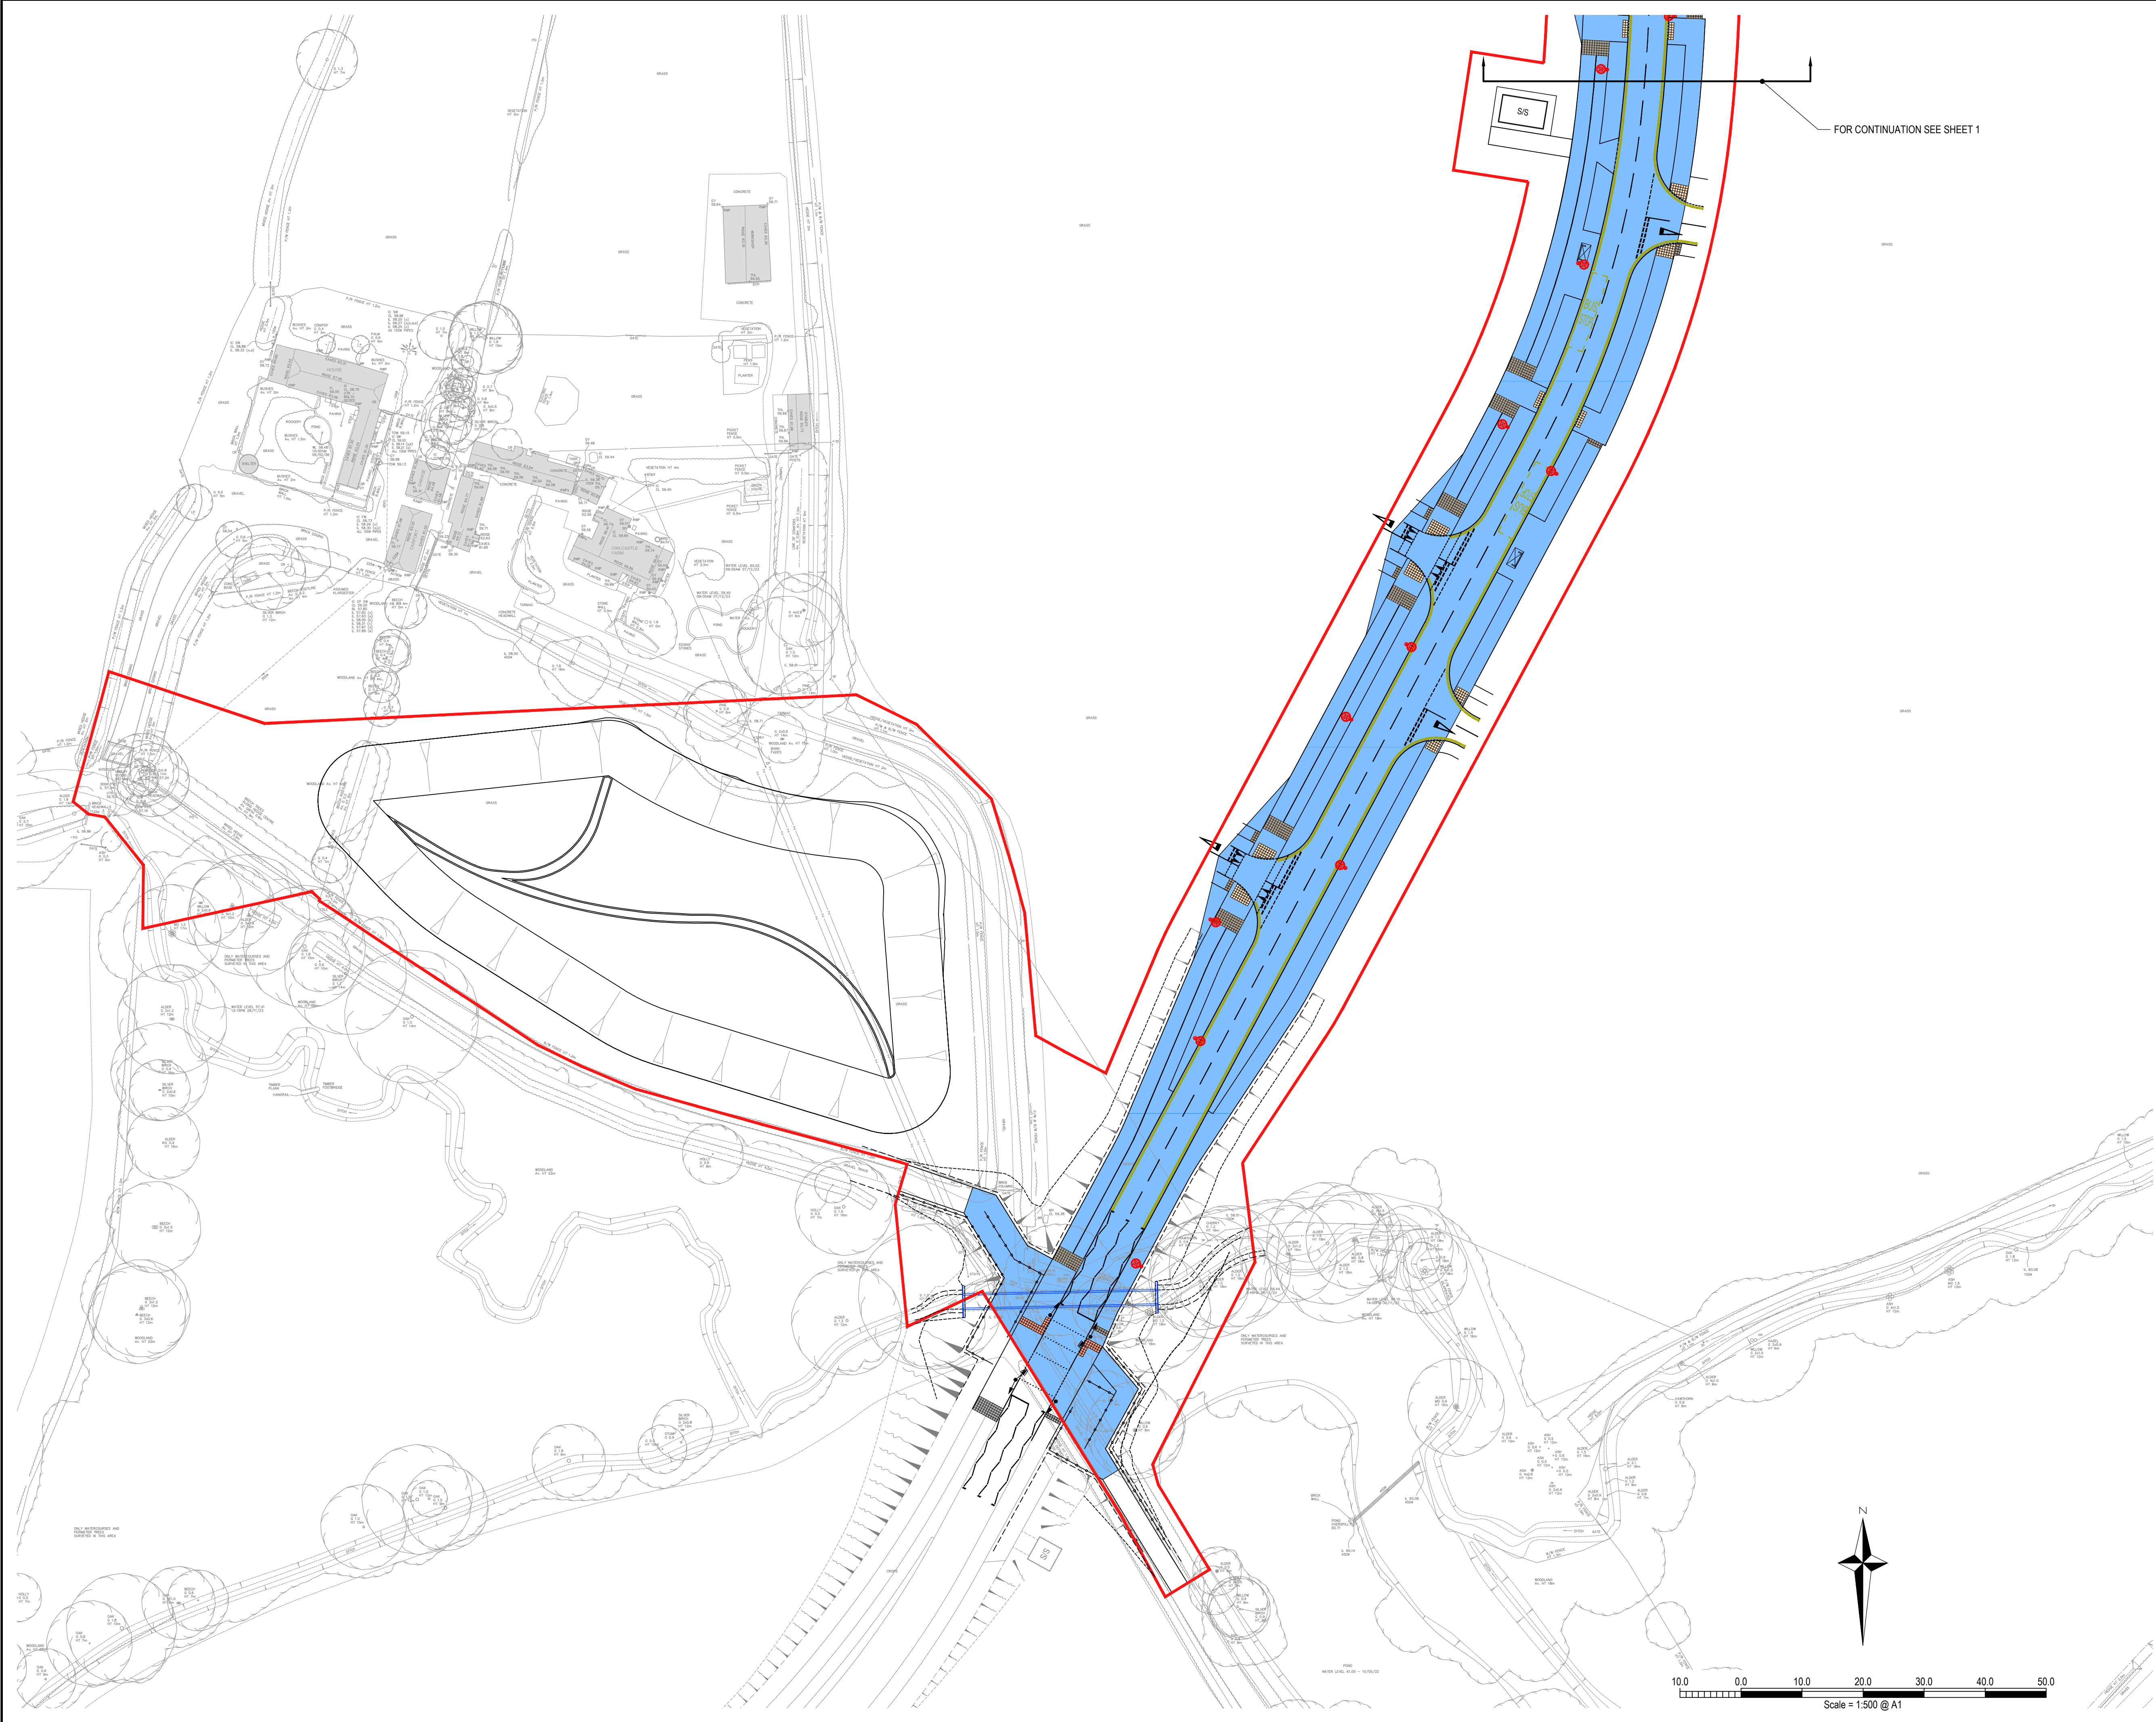

- NOTES**
1. This drawing is to be read in conjunction with all relevant documents and specifications.
 2. Scaleable for planning purposes only.
 3. This drawing has been prepared for information purposes only and must not be used for tender of construction purposes.
 4. White lining is show indicatively only and subject to detailed design.
 5. Tactile paving requirements to be confirmed at detailed design.
 6. Adoption plan details the extents of the highway being offered for adoption as part of the RMA3 reserved matters application.

KEY

Extent of highway to be offered for adoption subject to detailed design and amendments requested by WSCC as part of the Section 38 process.

P4	Side road junction geometry and street lighting column locations updated.	21/08/2026	DS	CS
P3	Revised following receipt of Stage 1 RSA. Extent of adoption updated.	10/04/2026	DS	CS
P2	Additional uncontrolled crossing shown on primary road. Extent of adoption updated.	13/03/2026	DS	CS
P1	Adoption plan first issue.	06/03/2026	DS	CS
Rev.	Description	Date	By	Chkd



Survey > Plan > Engineer

 Civil Engineering

 Structural Engineering

 Transport Planning

 Highways Engineering

 Building Surveying

 Geomatics

Hertfordshire

Oxfordshire

Cambridgeshire

Bristol

Client: **Legal & General
(Strategic Land North Horsham) Ltd**

Project: **Mowbray (Land North of Horsham)**

Title: **RMA3 / Sub-Phase 2C Primary Road
Adoption Plan - Sheet 2 of 2**

Engineer: C. Salt Date: January 2026

Director: J. Birch Scale: 1:500 @ A1

Status: **PLANNING**

Drawing No.
MOW-GLA-RMA3-PH2-1002

Rev
P4