



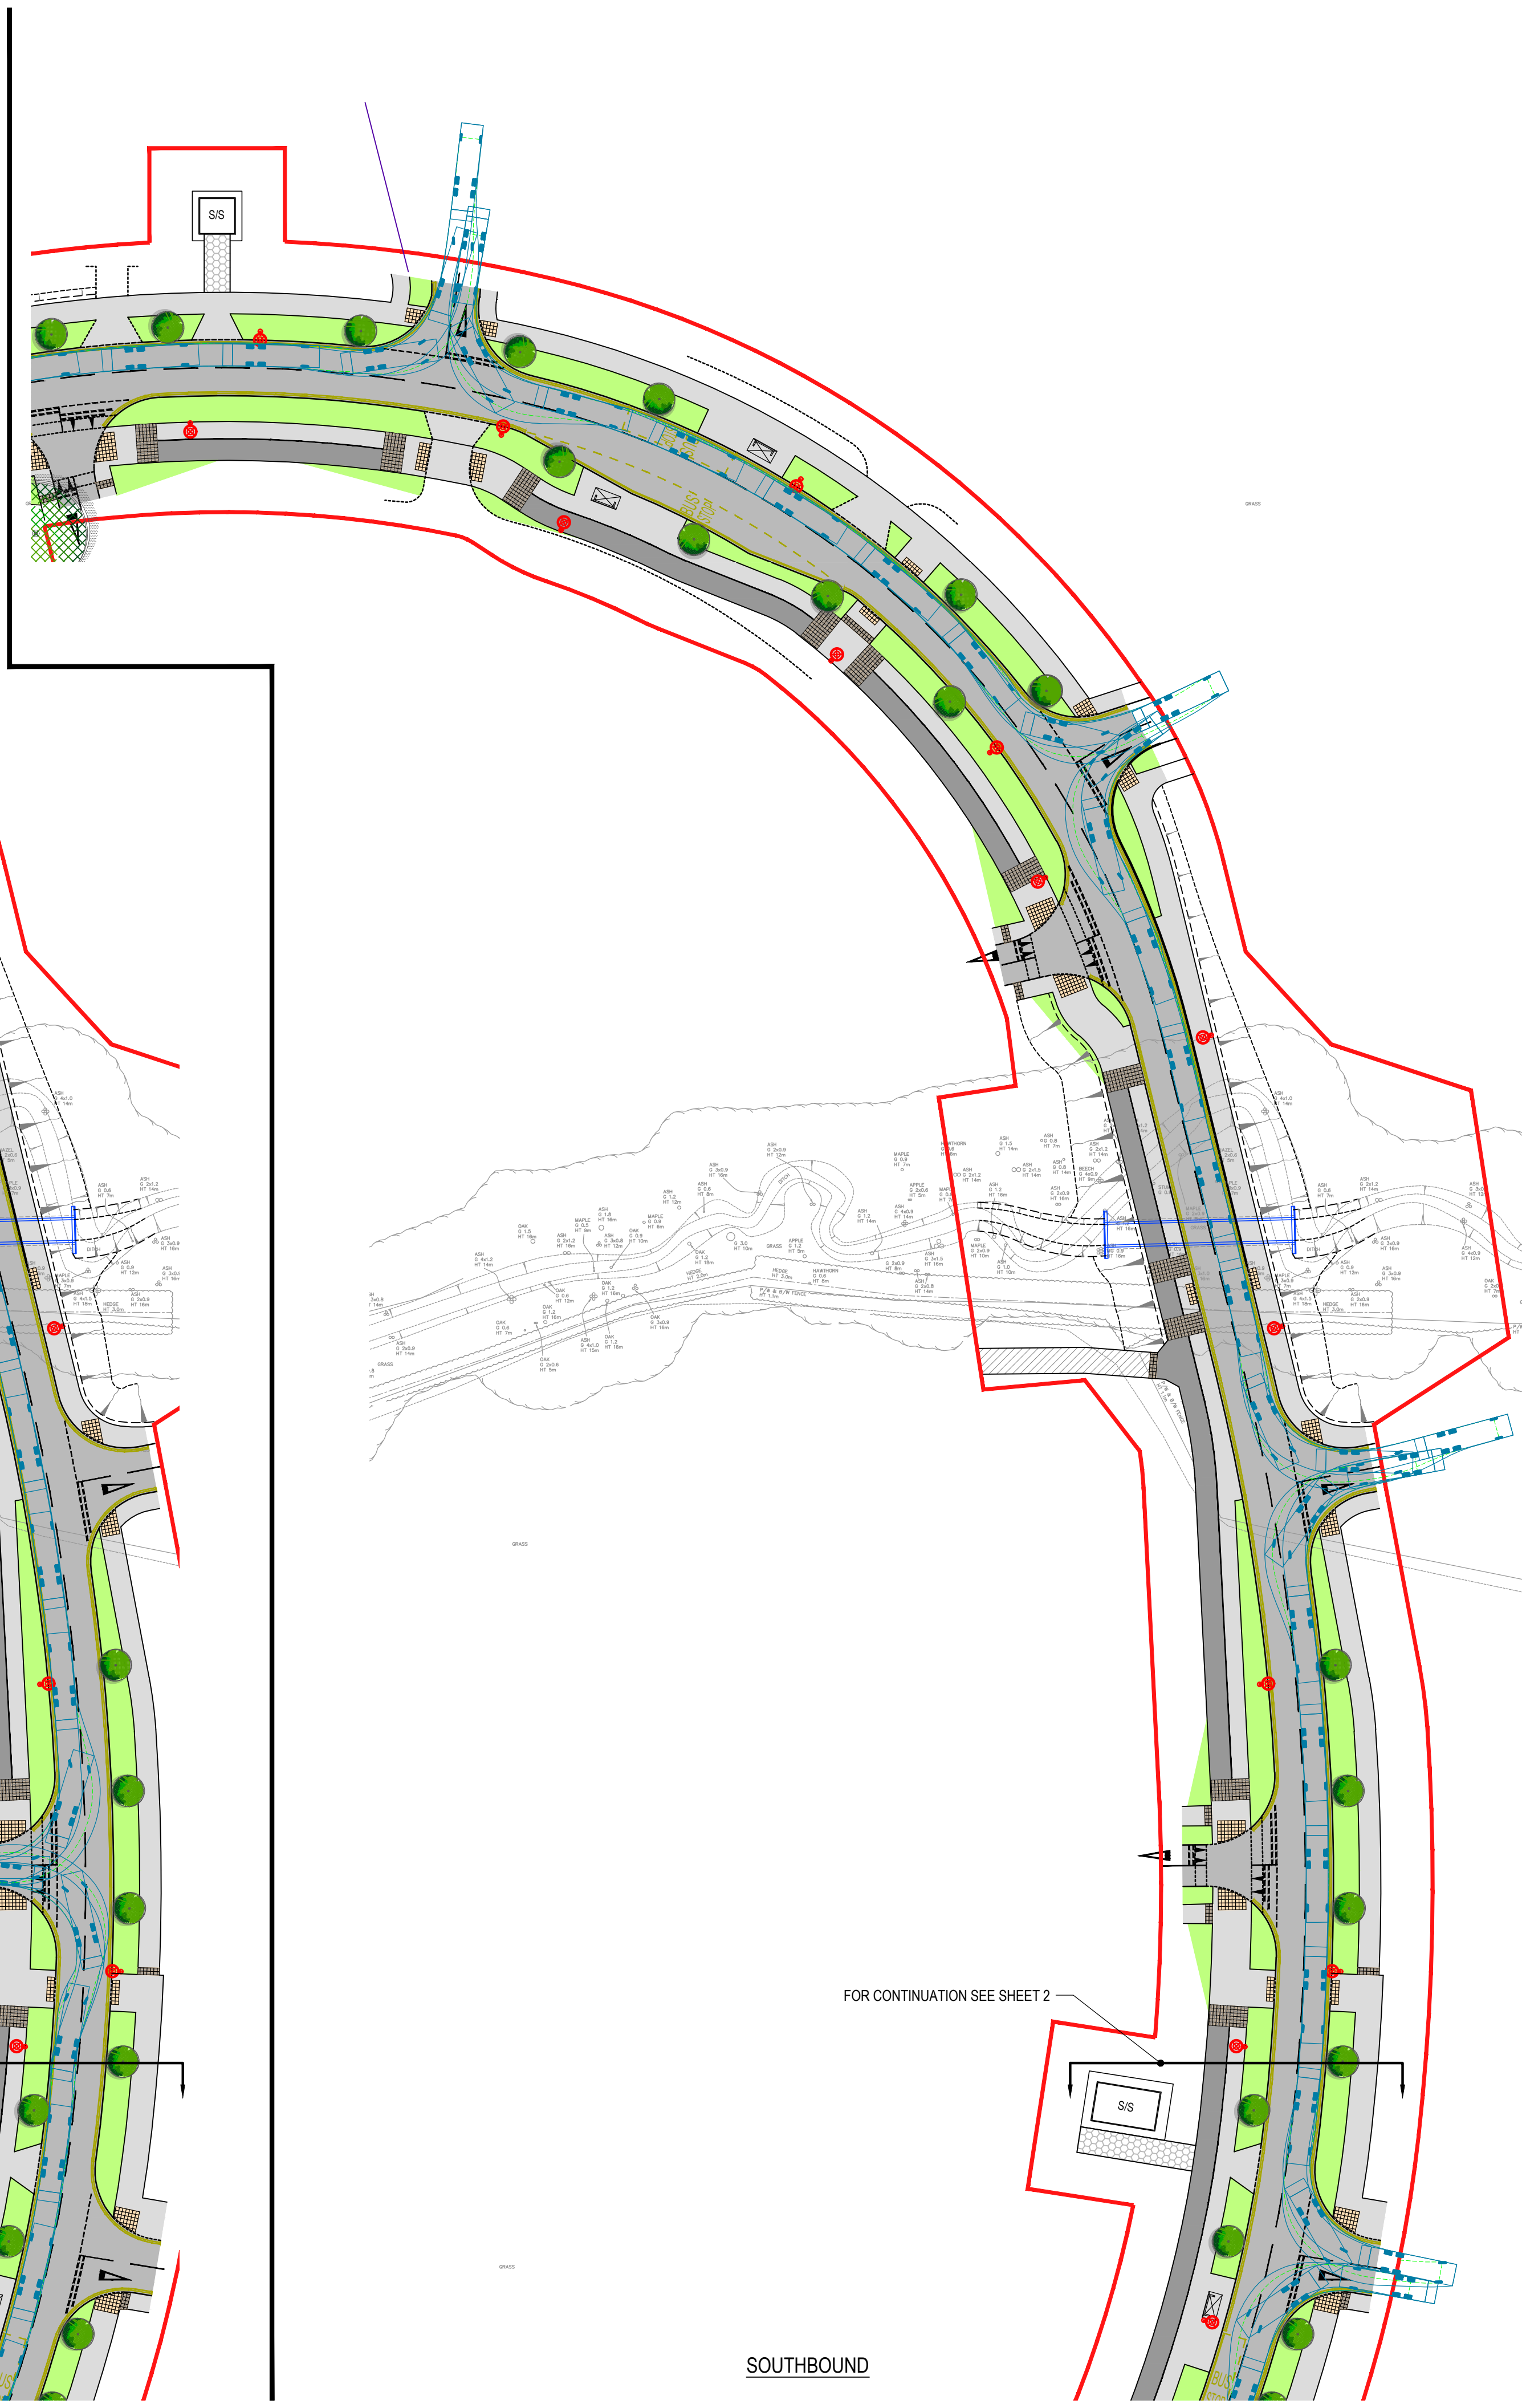

- NOTES**
1. This drawing is to be read in conjunction with all relevant documents and specifications.
 2. Scaleable for planning purposes only.
- KEY**
- 11.2m x 2.5m Refuse lorry

P4	Side road junction geometry updated. Swept paths revised to suit.	21/08/2026	DS	CS
P3	Revised following receipt of Stage 1 RSA. Southbound bus stop relocated. Additional uncontrolled pedestrian crossing added to the south of the proposed culvert.	10/04/2026	DS	CS
P2	Additional uncontrolled crossing shown on primary road.	13/03/2026	DS	CS
P1	Fixed layout issued to the team. Submitted to road safety auditors for comment and review.	06/03/2026	DS	CS
Rev.	Description	Date	By	Chkd

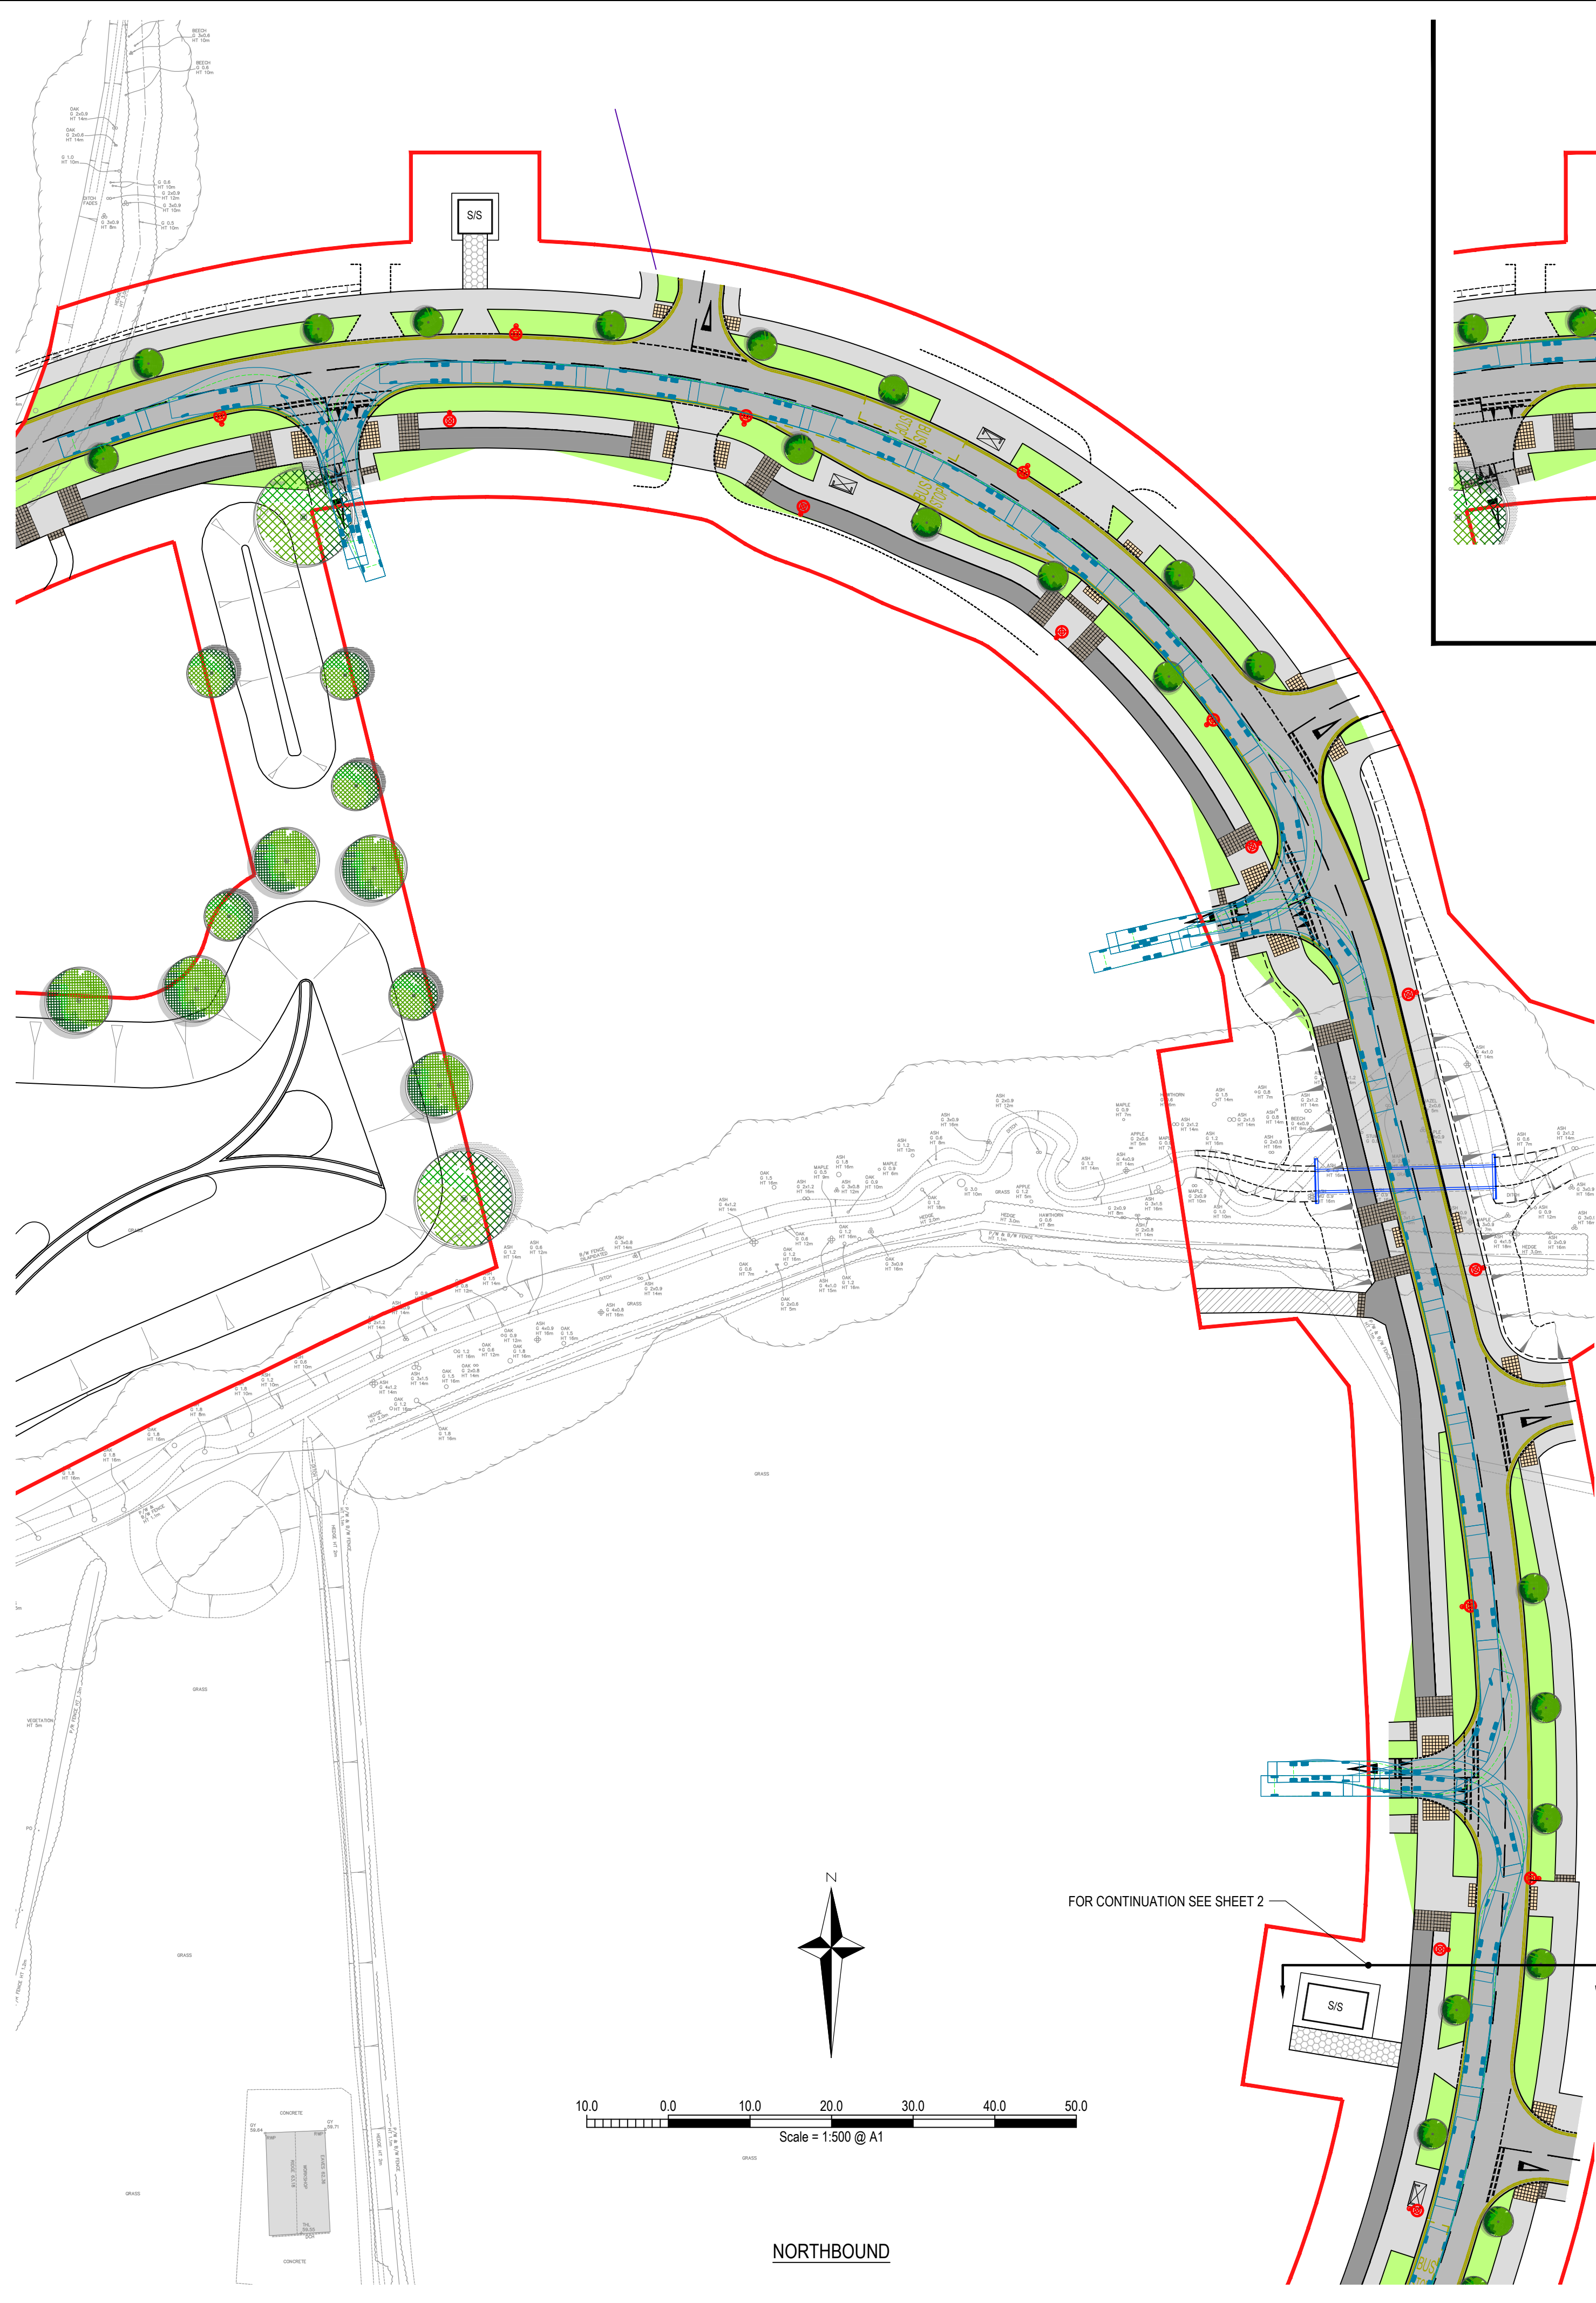

Survey > Plan > Engineer

 Civil Engineering

 Structural Engineering

 Transport Planning

 Highways Engineering

 Building Surveying

 Geomatics

Hertfordshire

Oxfordshire

Cambridgeshire

Bristol

Client: Legal & General
(Strategic Land North Horsham) Ltd

Project: Mowbray (Land North of Horsham)

Title: RMA3 / Sub-Phase 2C Primary Road
Swept Paths - Refuse - Sheet 1 of 2

Engineer: C. Salt

Date: January 2026

Director: J. Birch

Scale: 1:500 @ A1

Status: PLANNING

Drawing No. MOW-GLA-RMA3-PH2-1303

Rev P4