


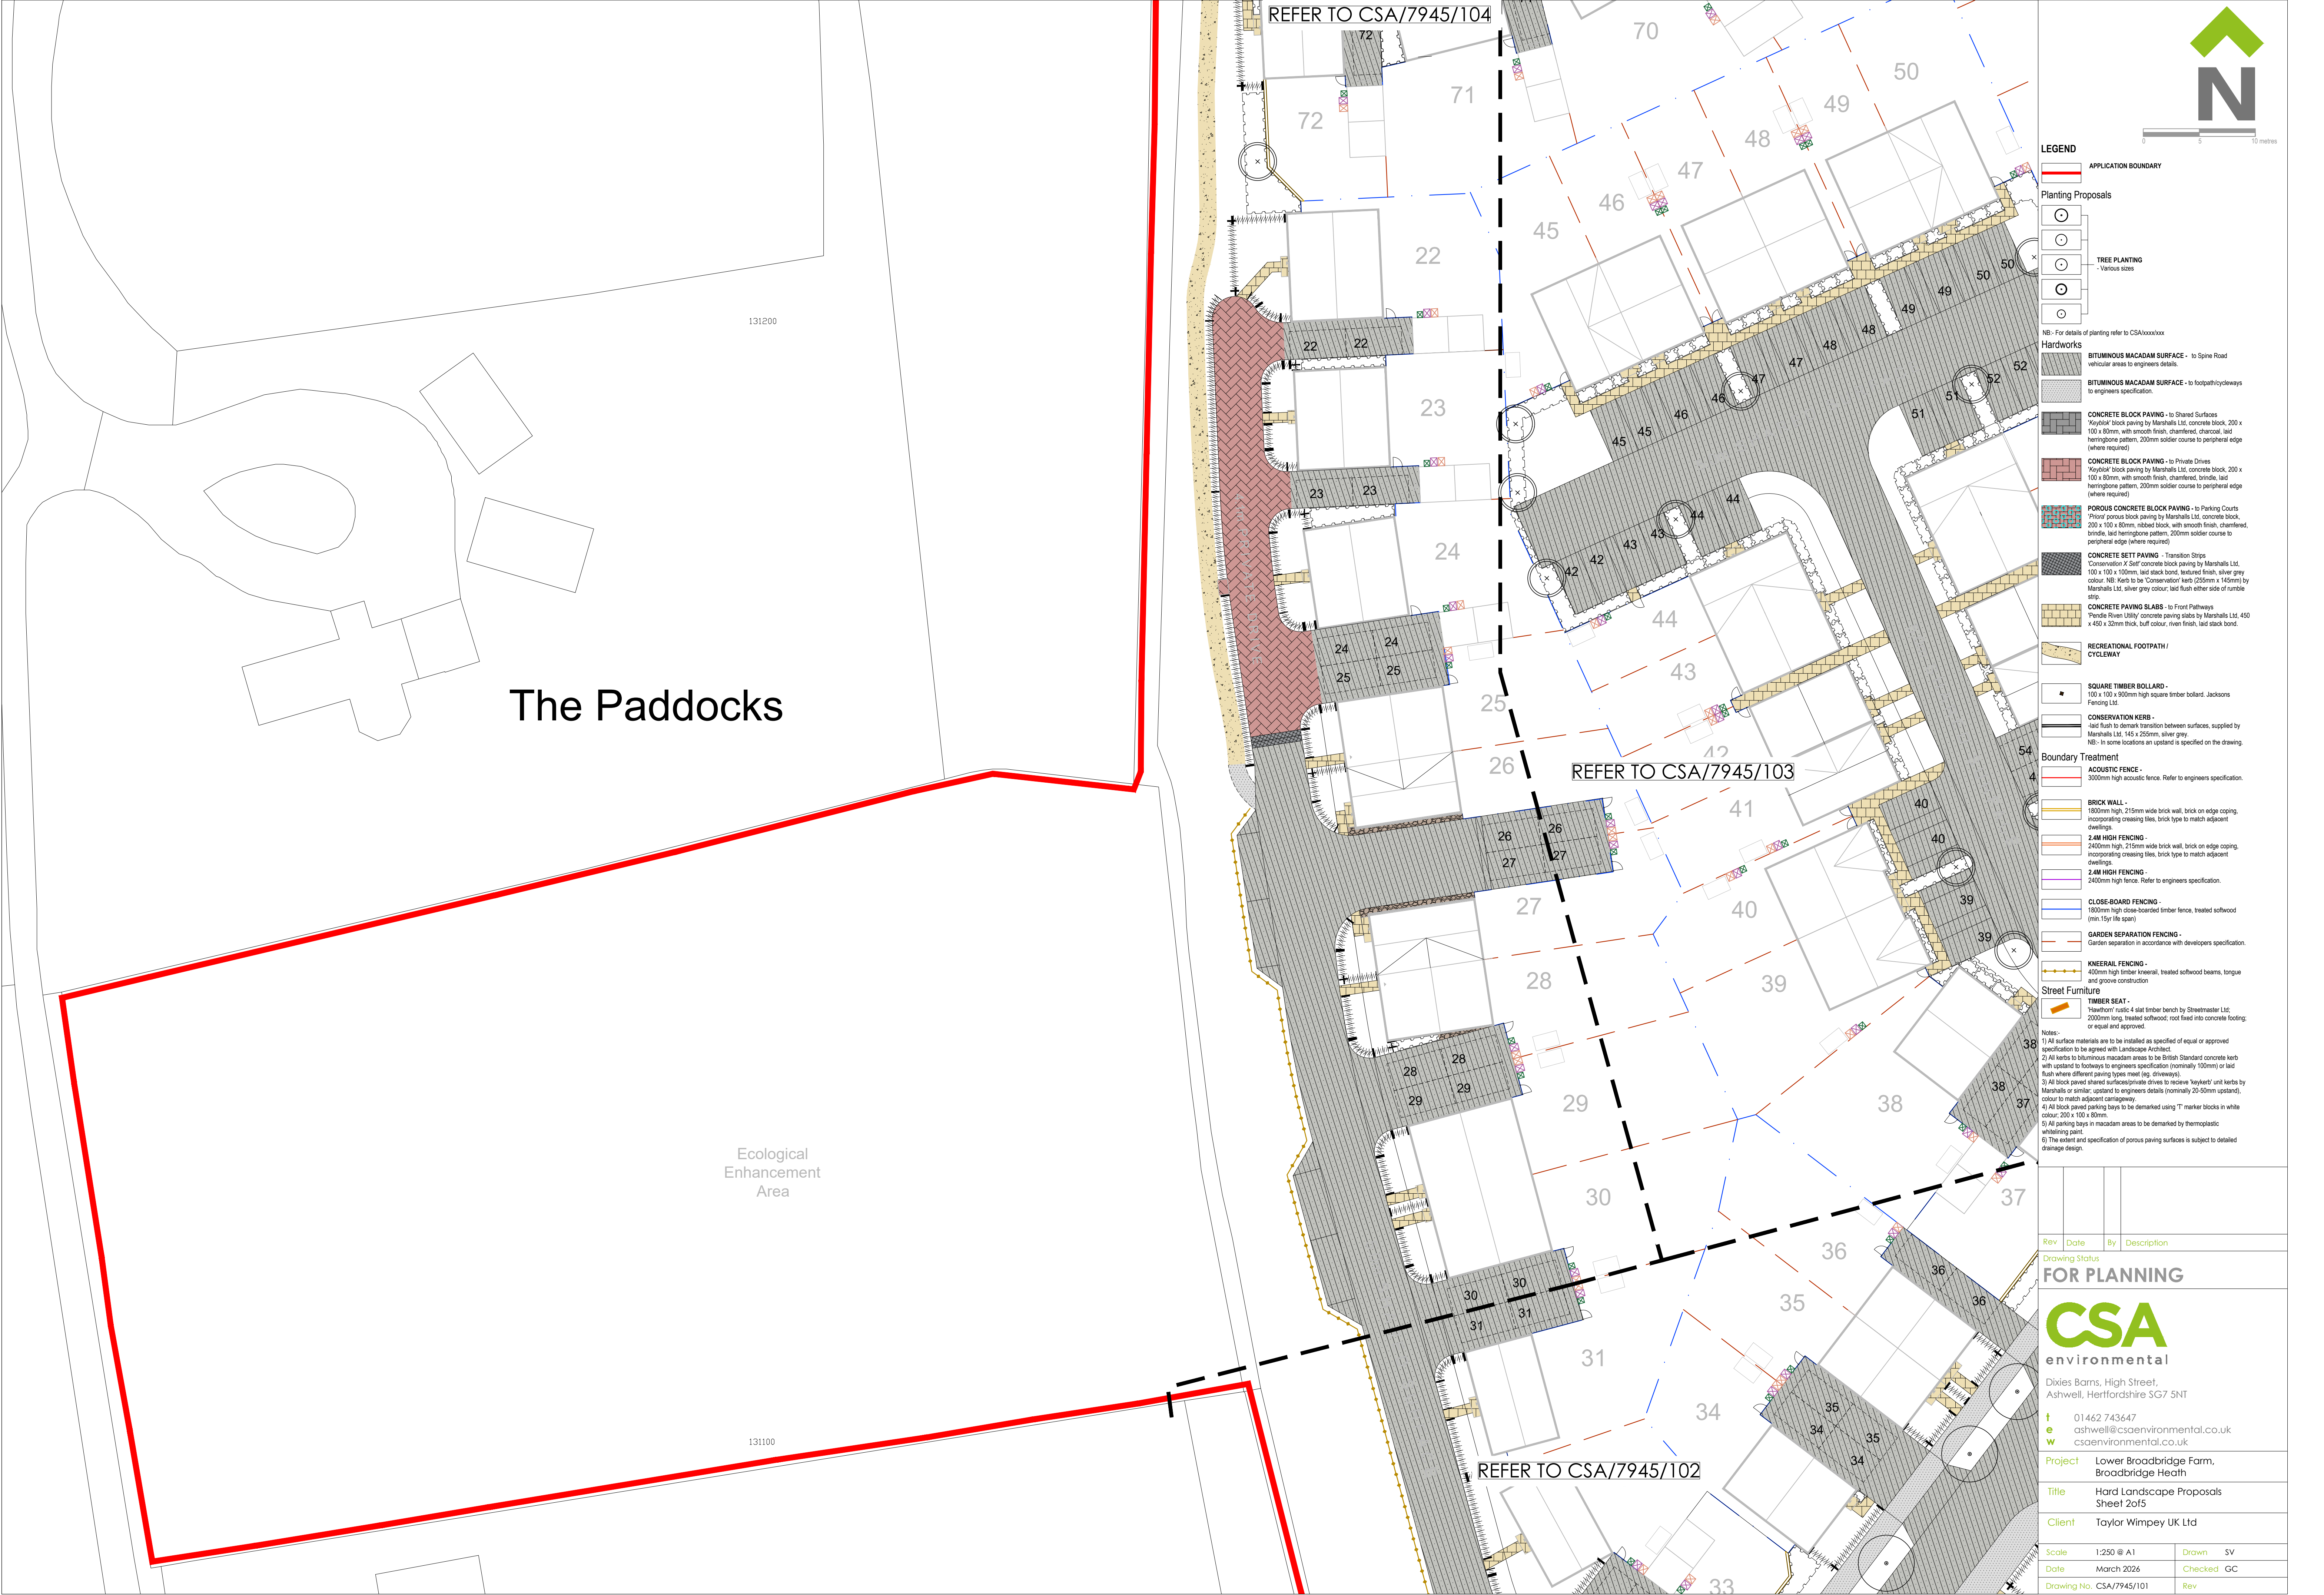

The Paddocks

Ecological
Enhancement
Area

LEGEND

APPLICATION BOUNDARY

Planting Proposals

TREE PLANTING
- Various sizes

Hardworks

BITUMINOUS MACADAM SURFACE - to Spine Road
vehicular areas to engineers details.

BITUMINOUS MACADAM SURFACE - to footpath/cycleways
to engineers specification.

CONCRETE BLOCK PAVING - to Shared Surfaces
"Keyblock" block paving by Marshalls Ltd, concrete block, 200 x 100 x 80mm, with smooth finish, chamfered, charcoal, laid herringbone pattern, 200mm soldier course to peripheral edge (where required).

CONCRETE BLOCK PAVING - to Private Drives
"Keyblock" block paving by Marshalls Ltd, concrete block, 200 x 100 x 80mm, with smooth finish, chamfered, bronze, laid herringbone pattern, 200mm soldier course to peripheral edge (where required).

POROUS CONCRETE BLOCK PAVING - to Parking Courts
"Prist" porous block paving by Marshalls Ltd, concrete block, 200 x 100 x 80mm, ribbed block, with smooth finish, chamfered, bronze, laid herringbone pattern, 200mm soldier course to peripheral edge (where required).

CONCRETE SETT PAVING - Transition Strips
"Conservation" 2" sett concrete block paving by Marshalls Ltd, 100 x 100 x 100mm, laid stack bond, textured finish, silver grey colour. NB: Kerb to be "Conservation" kerb (250mm x 145mm) by Marshalls Ltd, silver grey colour, laid flush either side of runble strip.

CONCRETE PAVING SLABS - to Front Pathways
"Pondle" river billy concrete paving slabs by Marshalls Ltd, 450 x 450 x 32mm thick, buff colour, river finish, laid stack bond.

RECREATIONAL FOOTPATH / CYCLEWAY

SQUARE TIMBER BOLLARD -
100 x 100 x 900mm high square timber bollard, Jacksons Fencing Ltd.

CONSERVATION KERB -
laid flush to demark transition between surfaces, supplied by Marshalls Ltd, 145 x 255mm, silver grey.
NB: In some locations an upstand is specified on the drawing.

Boundary Treatment

ACOUSTIC FENCE -
3000mm high acoustic fence. Refer to engineers specification.

BRICK WALL -
1800mm high, 215mm wide brick wall, brick on edge coping, incorporating crossing tiles, brick type to match adjacent dwellings.

2.4M HIGH FENCING -
2400mm high, 215mm wide brick wall, brick on edge coping, incorporating crossing tiles, brick type to match adjacent dwellings.

2.4M HIGH FENCING -
2400mm high fence. Refer to engineers specification.

CLOSE-BOARD FENCING -
1800mm high close-boarded timber fence, treated softwood (min. 15yr life span).

GARDEN SEPARATION FENCING -
Garden separation in accordance with developers specification.

KNEERAIL FENCING -
400mm high timber kneerail, treated softwood beams, tongue and groove construction.

Street Furniture

TIMBER SEAT -
"Hearthorn" rustic 4 seat timber bench by Streetmaster Ltd, 2000mm long, treated softwood, not fixed into concrete footing, or equal and approved.

Notes:

1) All surface materials are to be installed as specified of equal or approved specification to be agreed with Landscape Architect.

2) All kerbs to be bituminous macadam areas to be British Standard concrete kerb with upstand to footways to engineers specification (nominally 100mm) or laid flush where different paving types meet (eg. driveways).

3) All block paved shared surfaces/private drives to receive "keyhole" unit kerbs by Marshalls or similar, upstand to engineers details (nominally 20-50mm upstand), colour to match adjacent carriageway.

4) All block paved parking bays to be demarked using "T" marker blocks in white colour, 200 x 100 x 80mm.

5) All parking bays in macadam areas to be demarked by thermoplastic white/yellow paint.

6) The extent and specification of porous paving surfaces is subject to detailed drainage design.

Rev	Date	By	Description
Drawing Status			
FOR PLANNING			

CSA
environmental

Dixies Barns, High Street,
Ashwell, Hertfordshire SG7 5NT

t 01462 743647
e ashwell@csaenvironmental.co.uk
w csaenvironmental.co.uk

Project Lower Broadbridge Farm,
Broadbridge Heath

Title Hard Landscape Proposals
Sheet 2 of 5

Client Taylor Wimpey UK Ltd

Scale 1:250 @ A1	Drawn SV
Date March 2026	Checked GC
Drawing No. CSA/7945/101	Rev