



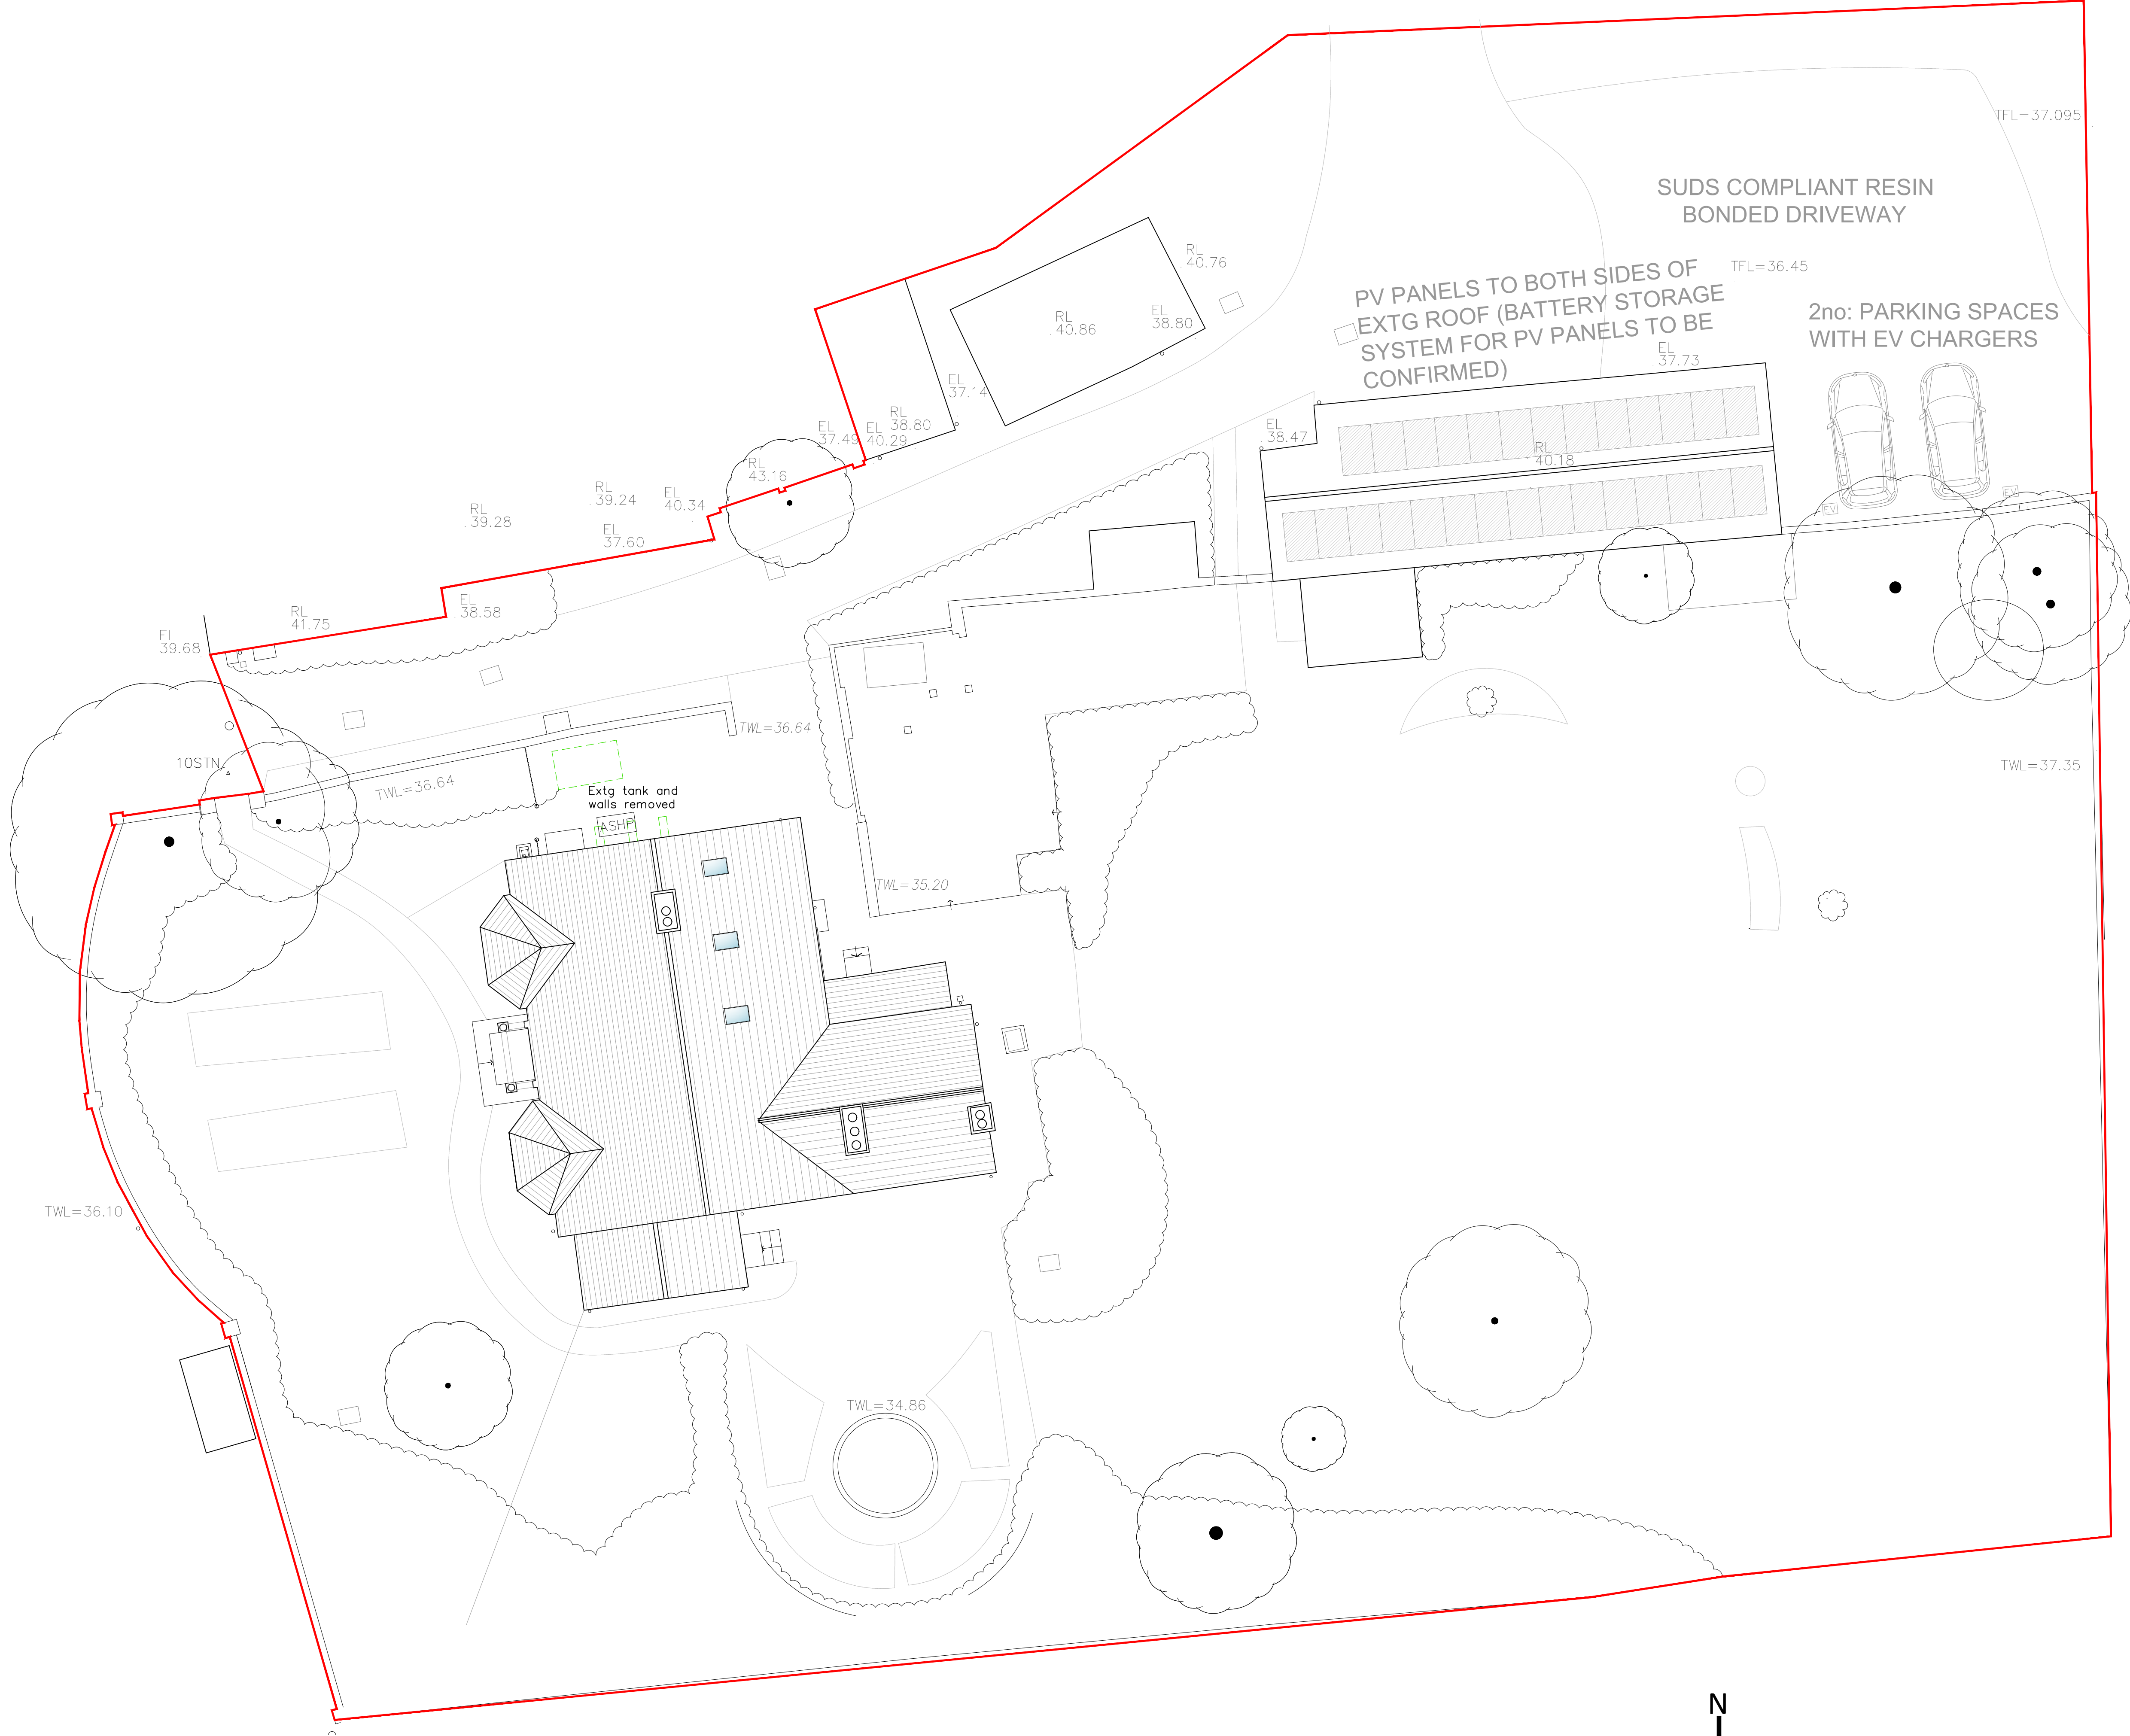

PROPOSED SITE LAYOUT
1:100

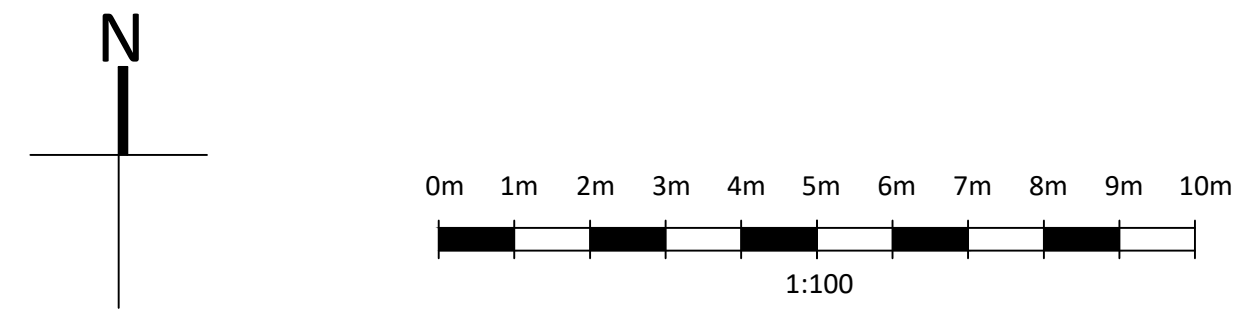

- NOTES**
- DO NOT SCALE OFF THIS DRAWING EXCEPT FOR PLANNING PURPOSES
 - CHECK ALL DIMENSIONS ON SITE BEFORE ANY WORK IS COMMENCED
 - ALL GOODS MATERIALS AND WORKMANSHIP MUST CONFORM WITH CURRENT BUILDING REGULATIONS, BRITISH STANDARDS AND CODES OF PRACTICE
 - COPYRIGHT OF THIS DRAWING IS RETAINED BY THE ARCHITECT AND IT MUST NOT BE REPRODUCED WITHOUT WRITTEN CONSENT

TYPICAL EV PHOTOGRAPH

RANGE FEATURES & SPECIFICATIONS

CODE:	EWSTAND09-02 (Charger not included)	EWSTAND01-02 (Charger not included)
DESCRIPTION:	SINGLE CHARGER STAND	TWIN CHARGER STAND
FIXINGS (CHARGES):	x4 M8 BOLTS	x8 M8 BOLTS
FIXINGS (BASE):	x4 CONCRETE GROUND BOLTS REQUIRED (NOT SUPPLIED) x4 FORMS BOLTS (NOT SUPPLIED) MUST BE SUITABLE FOR BASE CONSTRUCTION RECOMMENDED AT LEAST 100mm FIXINGS	
COLOR:	ZINC PLATED & PAI, 70% ANTHRACITE GREY	
CONSTRUCTION:	3mm GALVANISED STEEL	
CABLE MANAGEMENT:	INTERNAL	
DIMENSIONS (mm) (STAND):	1210 (H) X 100 (W) X 50 (D)	
DIMENSIONS (mm) (STAND BASE):	200 X 200	
WARRANTY:	5 YEARS	
RECOMMENDED BASE SIZE:	380mm x 360mm x 250mm (without Crash Barrier) 600mm x 360mm x 200mm (with Crash Barrier)	

TYPICAL EV INFORMATION

P1	22.04.26	GW	EV charging points information added
REV	DATE	BY	AMENDMENT
folkes architects L: 01903 868628 info@folkesarchitects.co.uk The Old Forge & Church Street Slinfold West Sussex RH13 0RP			
CLIENT Mr K Bukowski			
JOB TITLE Windalls The Street Slinfold West Sussex RH13 0RP			
DRAWING TITLE Proposed Site Layout			
DRAWING STATUS Planning			
NOT FOR CONSTRUCTION USE UNLESS STATED AS 'CONSTRUCTION'			
DATE March 2026	SCALE 1:100@A1	DRAWN BY GW	CHECKED BY MF
JOB NO. 25065	DRAWING NO. 2.00	REVISION P1	