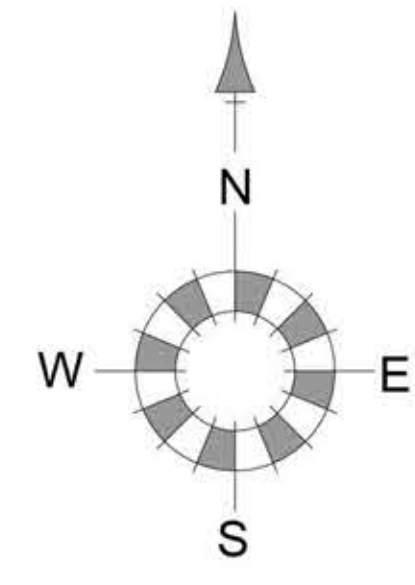
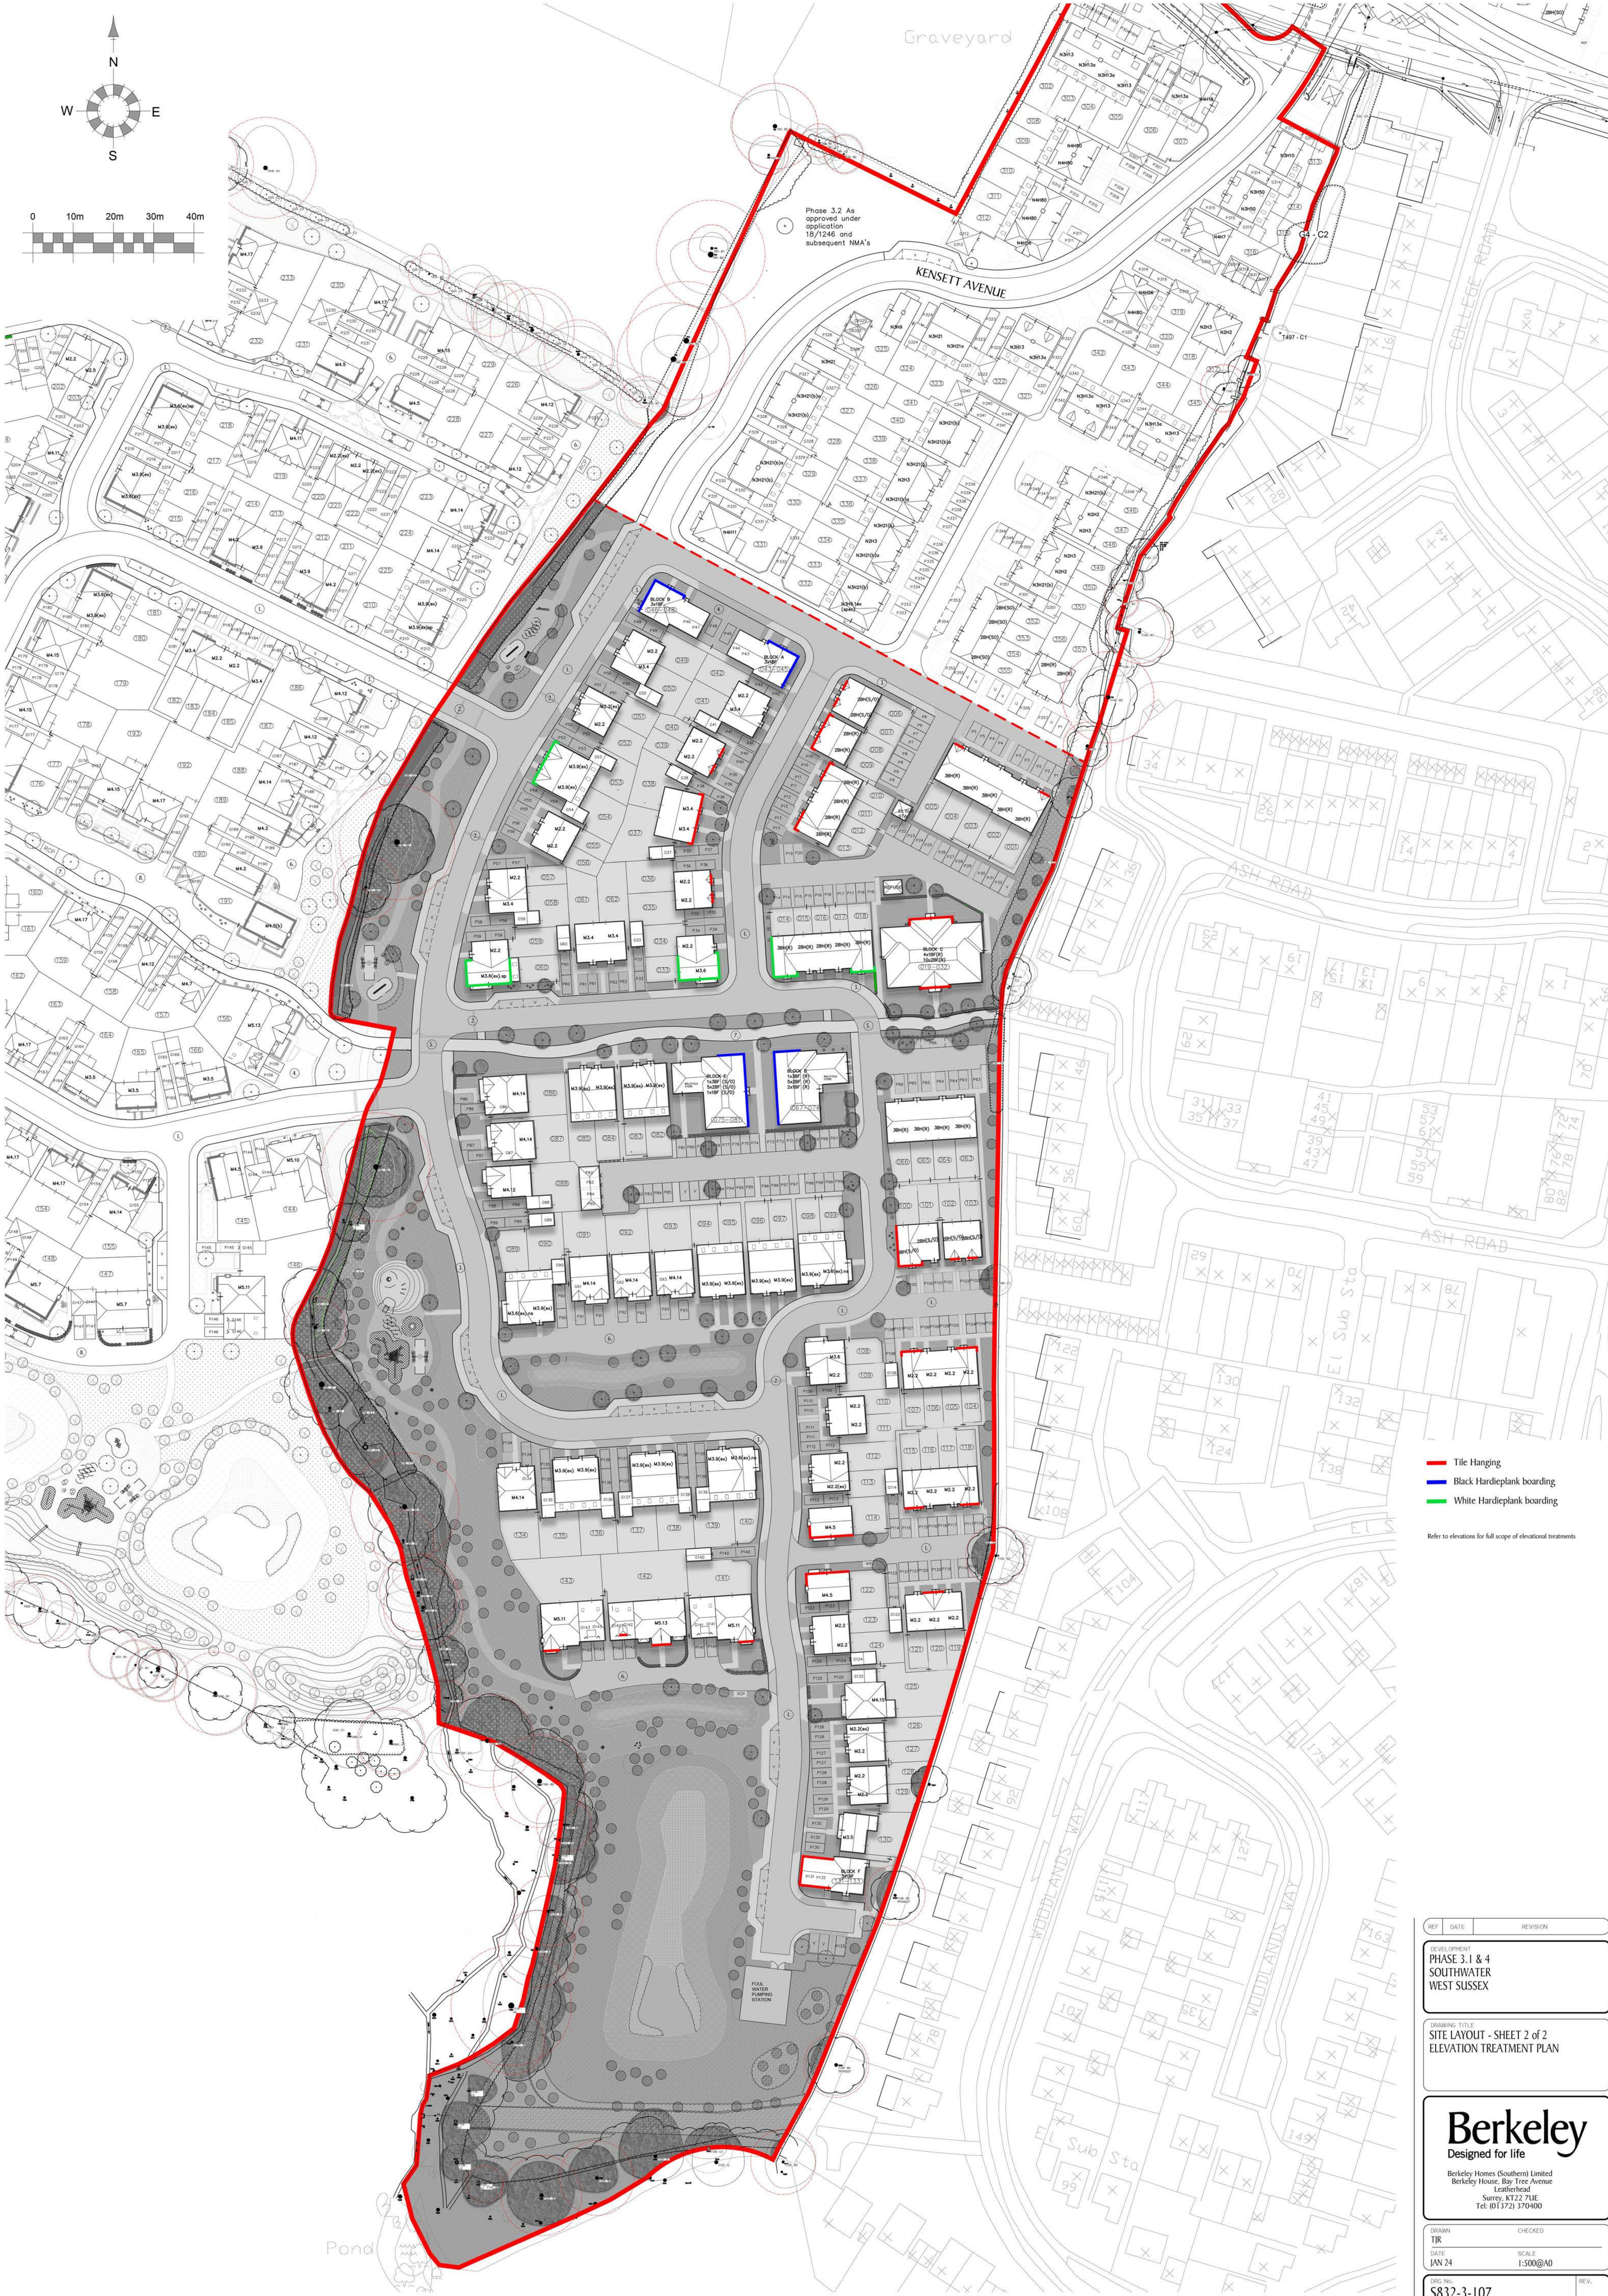


Graveyard

KENSETT AVENUE

COLLEGE ROAD

ASH ROAD

ASH ROAD

El Sub Sta

WOODLANDS WAY

WOODLANDS WAY

El Sub Sta

Pond

- Tile Hanging
- Black Hardieplank boarding
- White Hardieplank boarding

Refer to elevations for full scope of elevational treatments

REF	DATE	REVISION
1		

DEVELOPMENT
PHASE 3.1 & 4
SOUTHWATER
WEST SUSSEX

SITE LAYOUT - SHEET 2 of 2
ELEVATION TREATMENT PLAN

Berkeley
Designed for life

Berkeley Homes (Southern) Limited
Berkeley House, Bay Tree Avenue
Leatherhead
Surrey, KT22 7UE
Tel: (01372) 370400

DESIGN	CHECKED
TJR	
DATE	SCALE
JAN 24	1:500@A0

REF	REV
S832-3-107	