


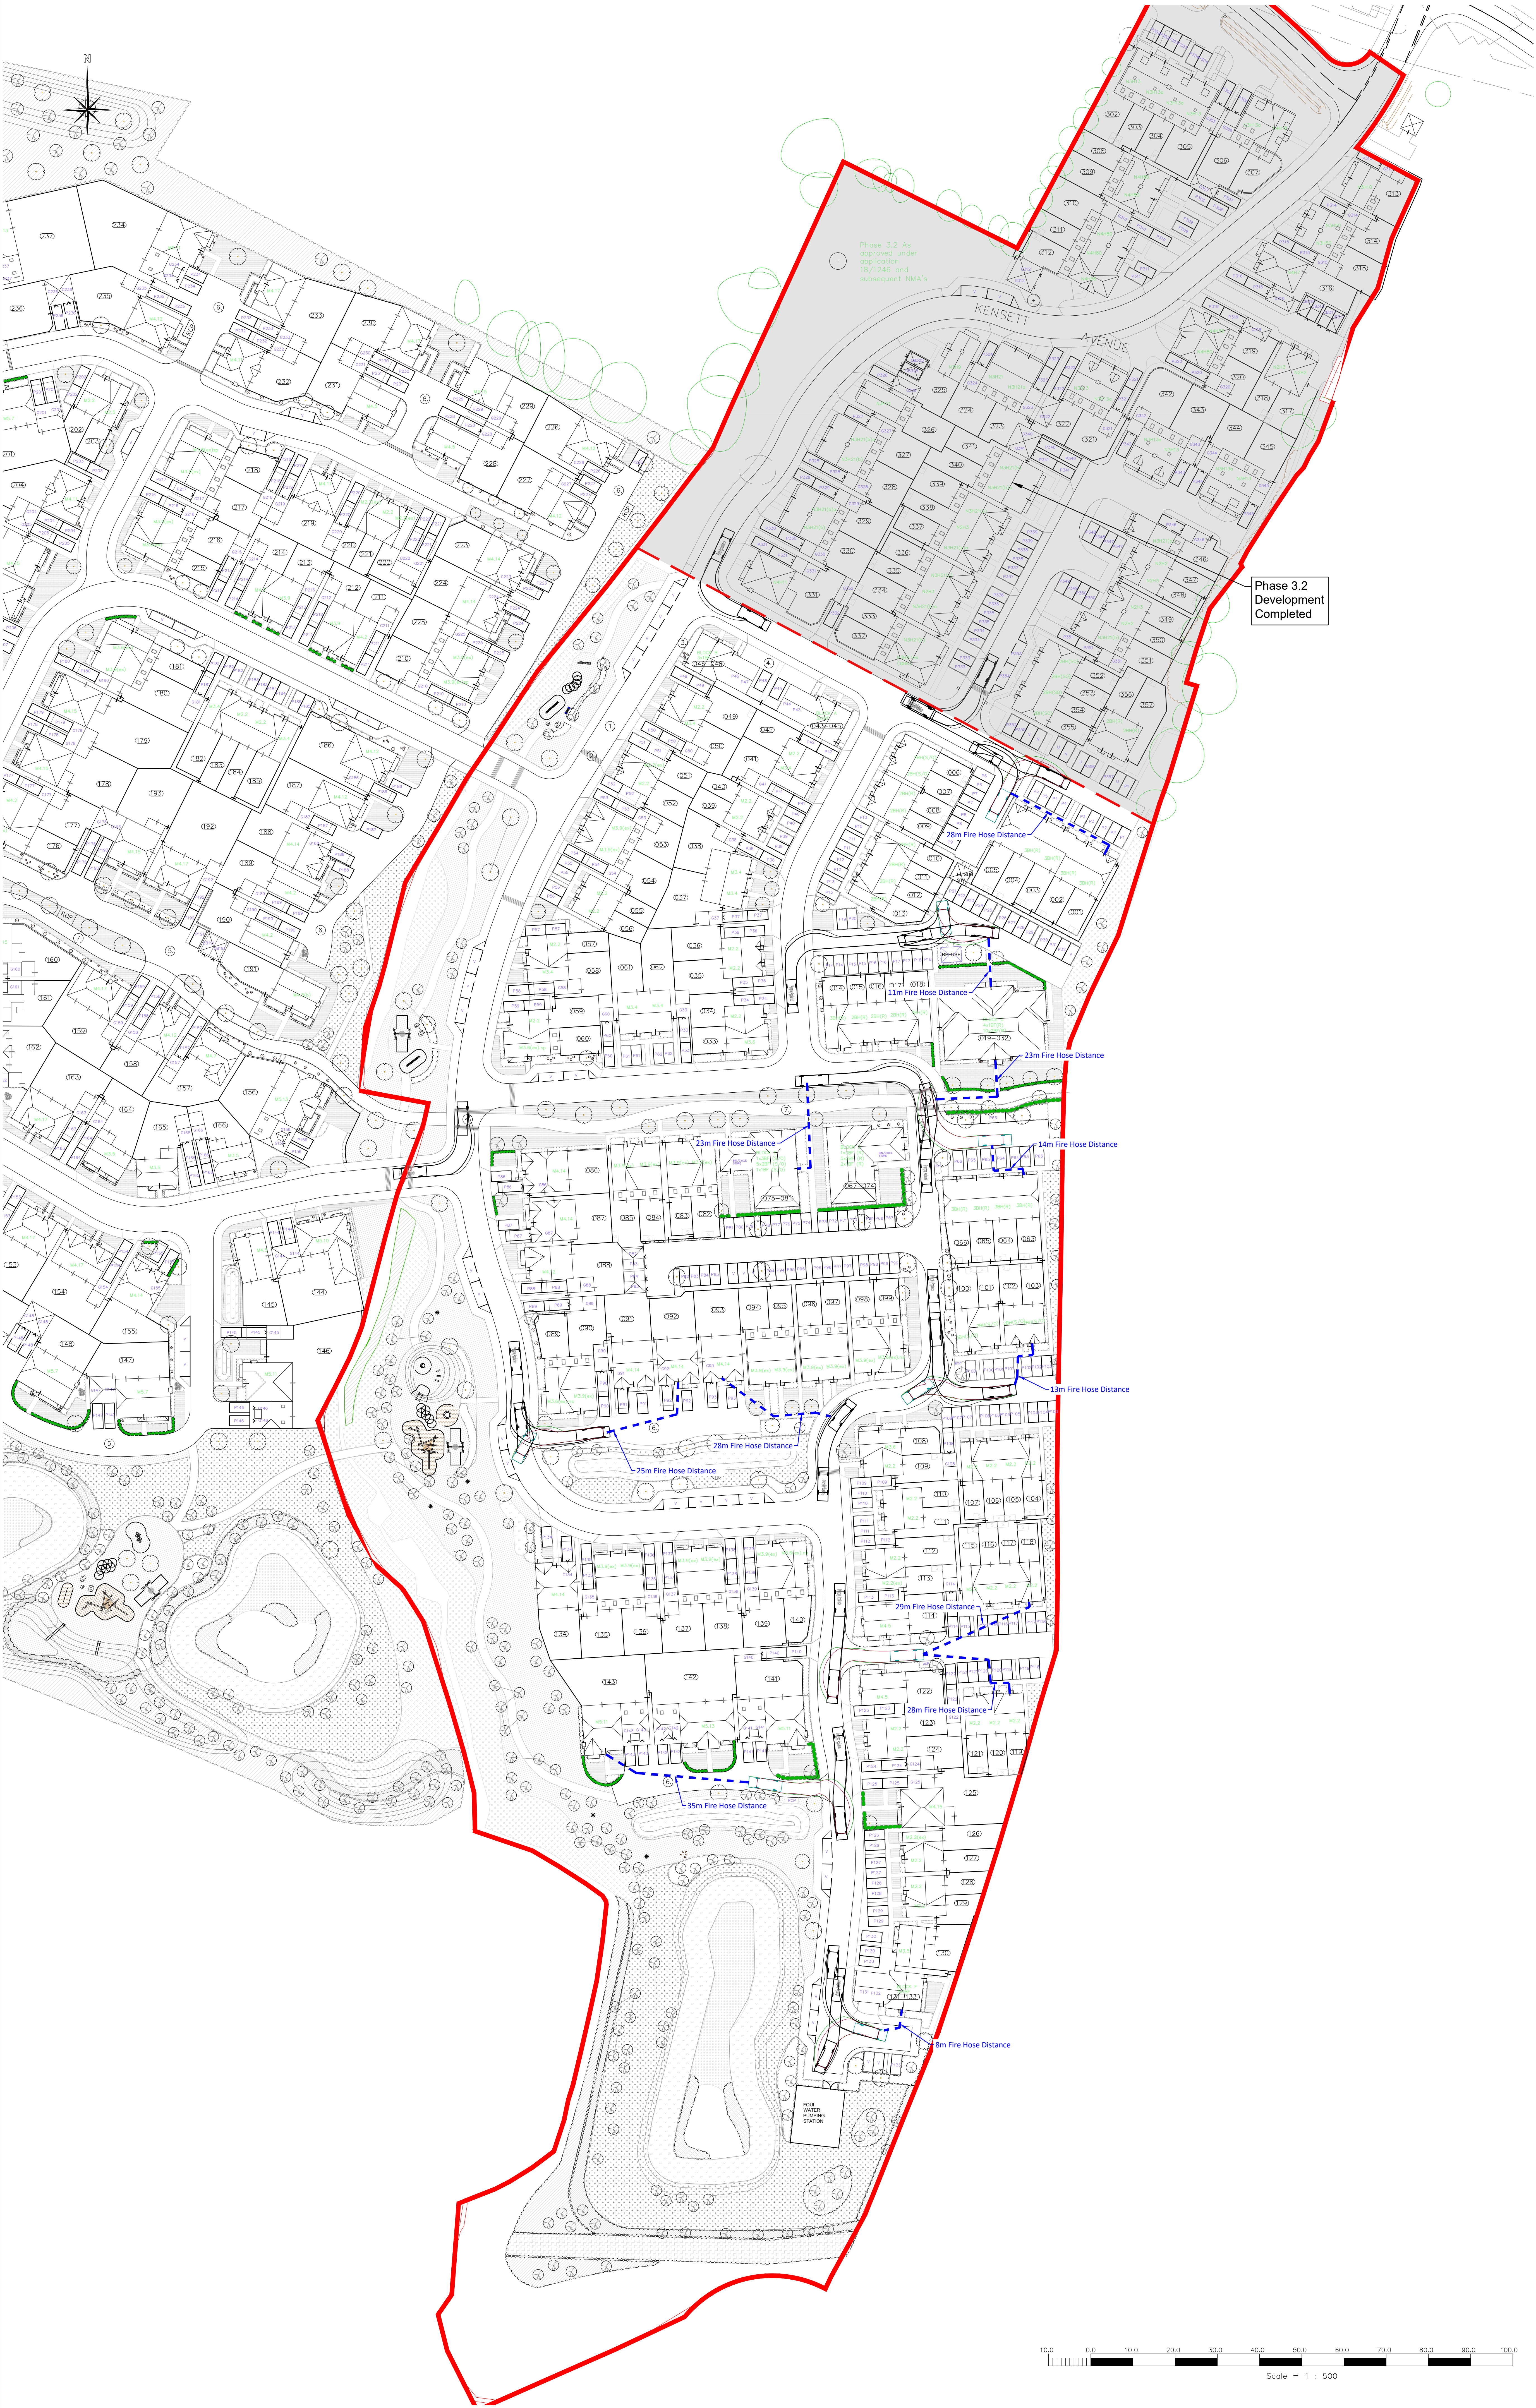

GENERAL NOTES

1.1. THIS DRAWING IS COPYRIGHT AND SHOULD NOT BE REPRODUCED IN WHOLE OR PART WITHOUT THE WRITTEN CONSENT OF PRICE GROUP LTD.

1.2. ALL DIMENSIONS TO BE CHECKED ON SITE AND CO-ORDINATE WITH RELEVANT ARCHITECTS DRAWINGS. ANY DISCREPANCIES TO BE REPORTED TO THE ENGINEER PRIOR TO CONSTRUCTION OTHERWISE.

1.3. ALL DIMENSIONS IN METRES UNLESS NOTED OTHERWISE.

1.4. ALL LEVELS IN METRES.

1.5. SIZES HEREON SHALL NOT BE MODIFIED WITHOUT THE WRITTEN APPROVAL OF THE ENGINEER.

1.6. THIS DRAWING IS TO BE READ IN CONJUNCTION WITH ALL RELEVANT ENGINEERS DRAWINGS & SPECIFICATIONS.

20

10

0

10

20

10

20

Pumping Appliance

Overall Length

Overall Width

Overall Body Height

8m Body Ground Clearance

Track Width

Lock to lock time

Kerb to Kerb Turning Radius

7.900m

2.500m

3.500m

0.340m

0.500m

4.00m

7.750m

P2

HOSE DISTANCES ADDED:

BM

24.06.24

DB

24.06.24

DB

24.06.24

P1

INITIAL ISSUE:

BM

19.06.24

DB

19.06.24

DB

19.06.24

REV

REVISION NOTE/COMMENT

DRW BY

DATE

CHK BY

DATE

APP BY

DATE

PATRICK PARSONS

Saslet house, 2 Nexus Park

Lynette Avenue, Ash Vale

GU12 7GE

United Kingdom

T: +44 (0)1276 700 400

E: info@patrickparsons.co.uk

W: www.patrickparsons.co.uk

Client

Berkeley Homes (Southern) Ltd

Project

Southwater, Phase 4 & 5

Drawing

Swept Paths, Fire Tender - Phase 4

Drawn

BM

Patrick Parsons Project No.

12345

Date

June 2024

Scale @ A0

1:500

Status Description

INFORMATION

Drawing No. (project-organisation-volume-kind-type-sub-number)

SOU-PPC-00-XX-DR-C-0102

S2

Revision

P2