


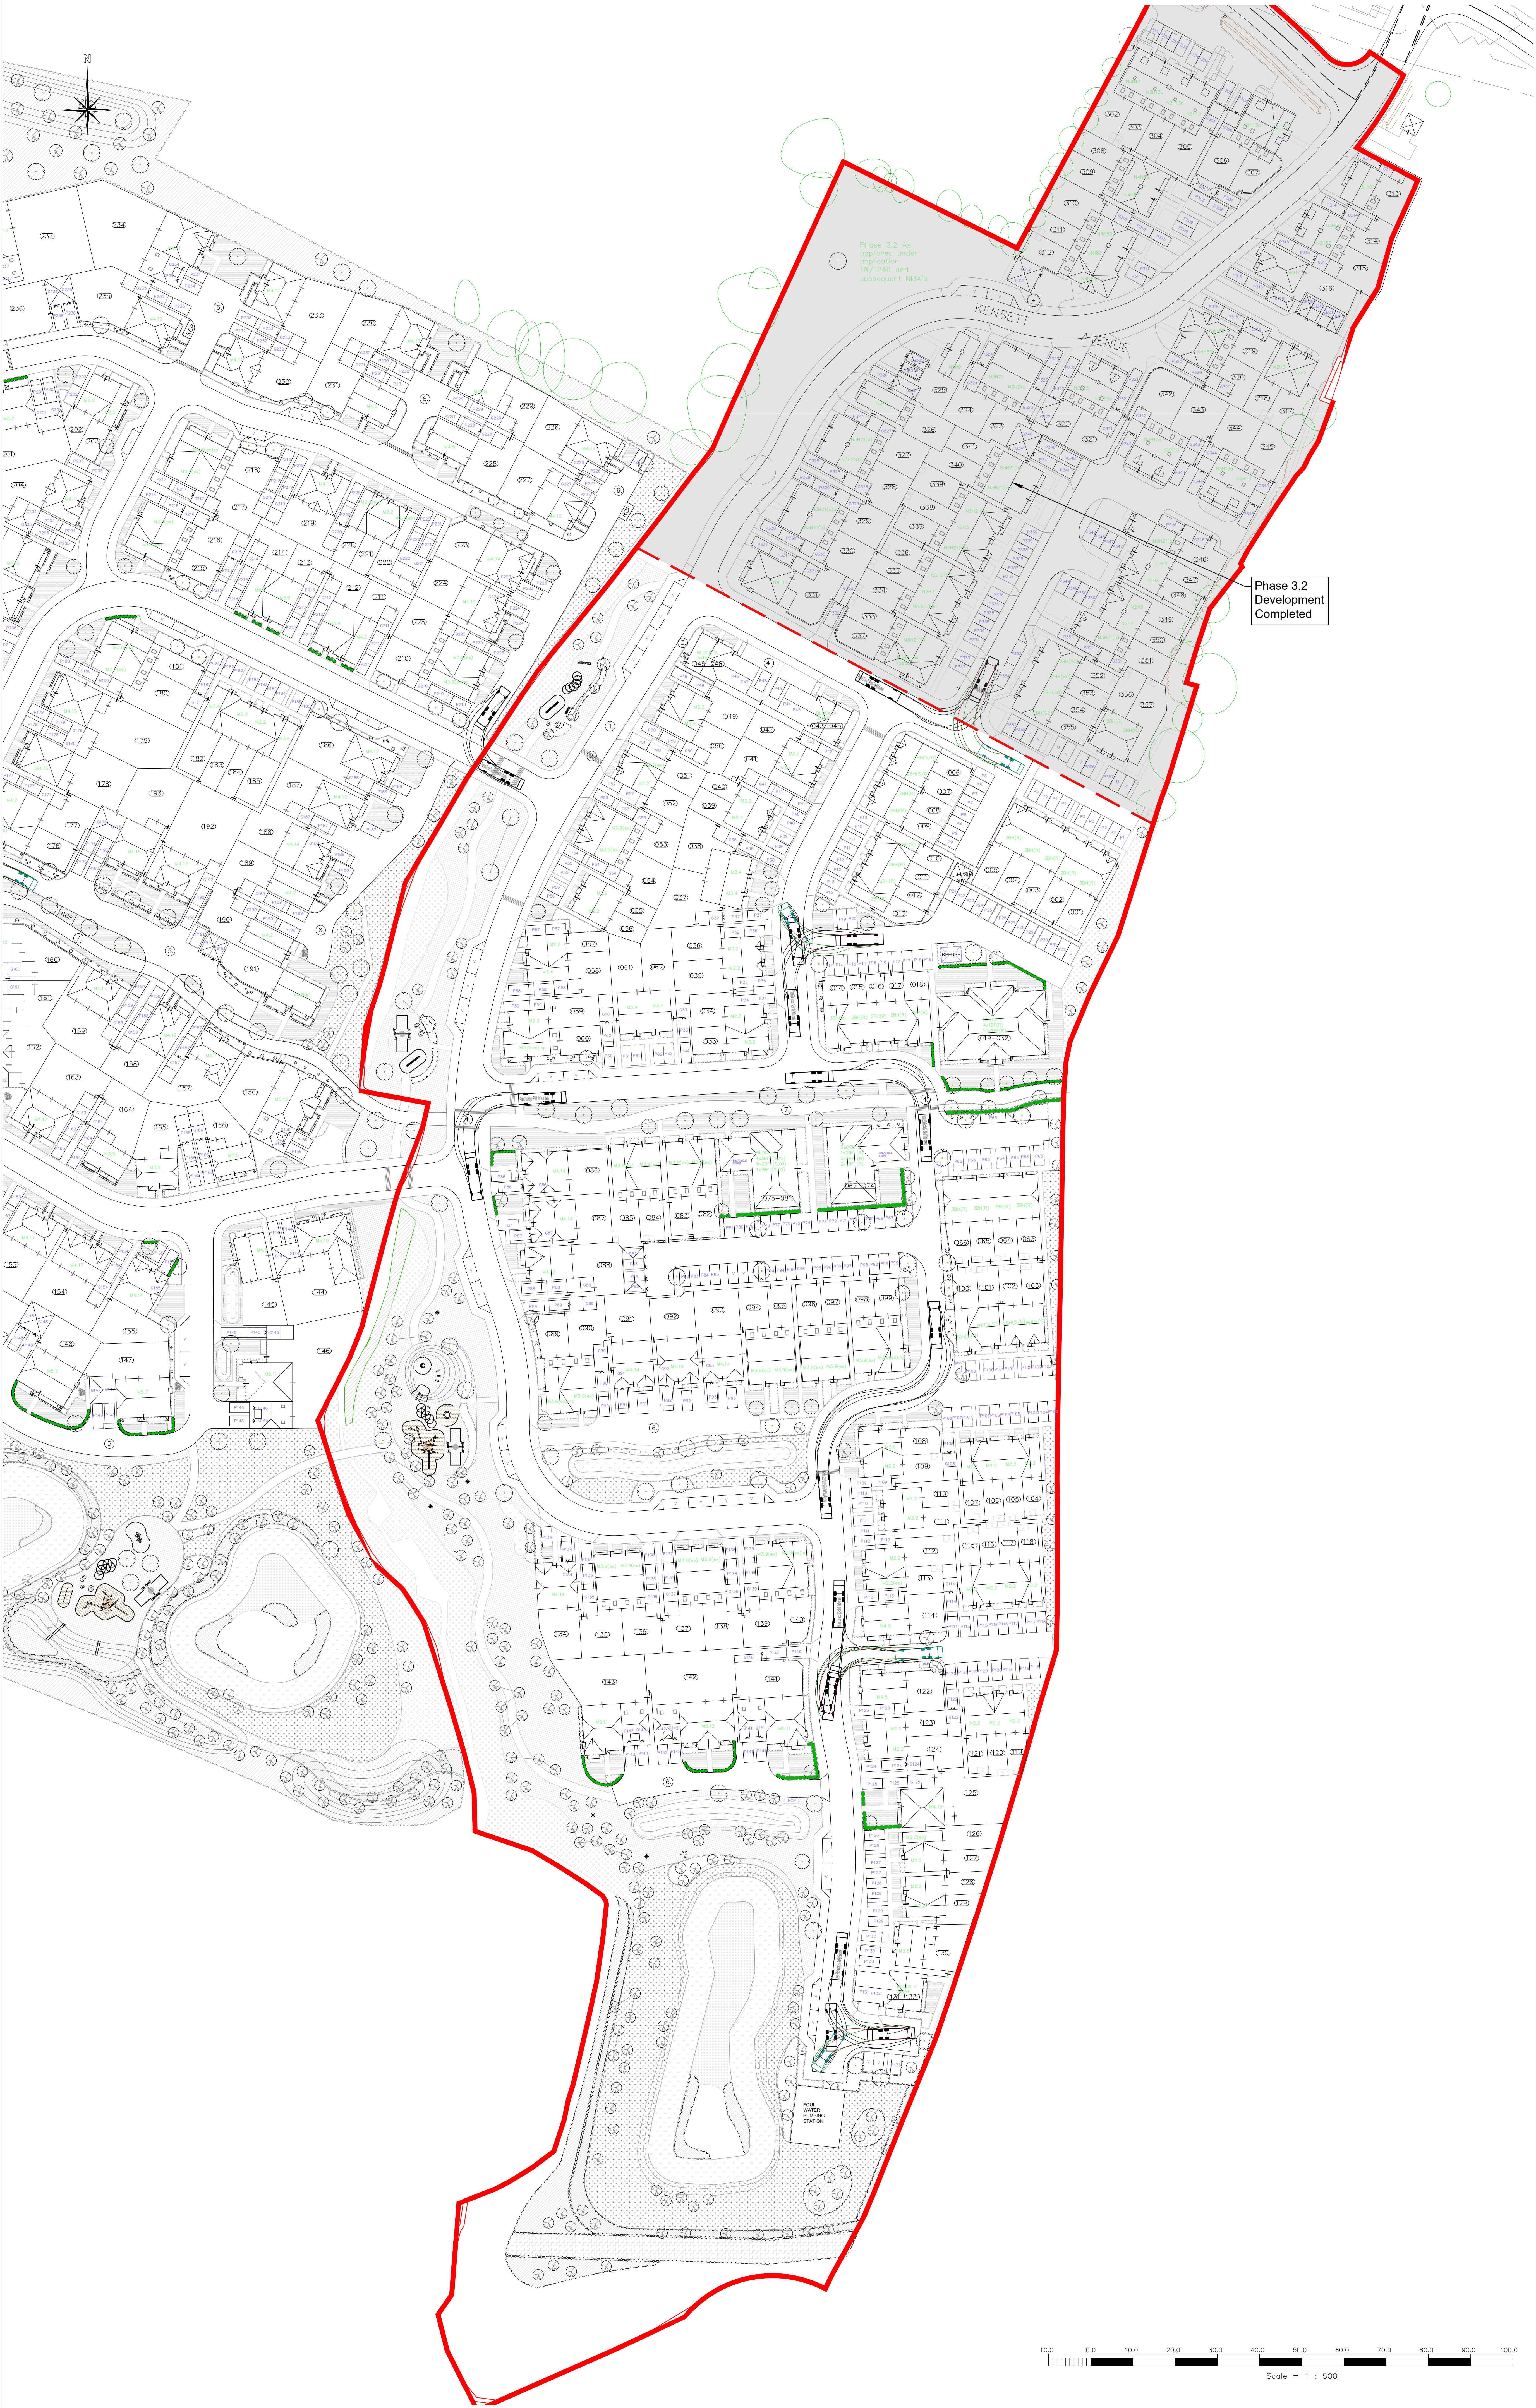

GENERAL NOTES

1.1. THIS DRAWING IS COPYRIGHT AND SHOULD NOT BE REPRODUCED IN WHOLE OR PART WITHOUT THE WRITTEN CONSENT OF PRICE GROUP LTD.

1.2. ALL DIMENSIONS TO BE CHECKED ON SITE AND CO-ORDINATE WITH RELEVANT ARCHITECTS DRAWINGS. ANY DISCREPANCIES TO BE REPORTED TO THE ENGINEER PRIOR TO CONSTRUCTION OTHERWISE.

1.3. ALL DIMENSIONS IN METRES UNLESS NOTED OTHERWISE.

1.4. ALL LEVELS IN METRES.

1.5. SIZES HEREON SHALL NOT BE MODIFIED WITHOUT THE WRITTEN APPROVAL OF THE ENGINEER.

1.6. THIS DRAWING IS TO BE READ IN CONJUNCTION WITH ALL RELEVANT ENGINEERS DRAWINGS & SPECIFICATIONS.

11.220m

2.630m

3.180m

0.800m

2.500m

4.000m

11.500m

Phoenix 2 Duo Recycler (P2-15W with Elite 6x4 chassis)

11.220m

2.630m

3.180m

0.800m

2.500m

4.000m

11.500m

Phoenix 2 Duo Recycler (P2-15W with Elite 6x4 chassis)

INITIAL ISSUE

BM 19.06.24 DB 19.06.24 DB 19.06.24

REVISION NOTE/COMMENT

REV. 12345

11.220m

2.630m

3.180m

0.800m

2.500m

4.000m

11.500m

Phoenix 2 Duo Recycler (P2-15W with Elite 6x4 chassis)

11.220m

2.630m

3.180m

0.800m

2.500m

4.000m

11.500m

Phoenix 2 Duo Recycler (P2-15W with Elite 6x4 chassis)

Client

Berkeley Homes (Southern) Ltd

Project

Southwater, Phase 4 & 5

Drawing

Swept Paths, Refuse - Phase 4

Drawn

BM

12345

Date

June 2024

Scale @ A0

1:500

Information

S2

Revision

P1