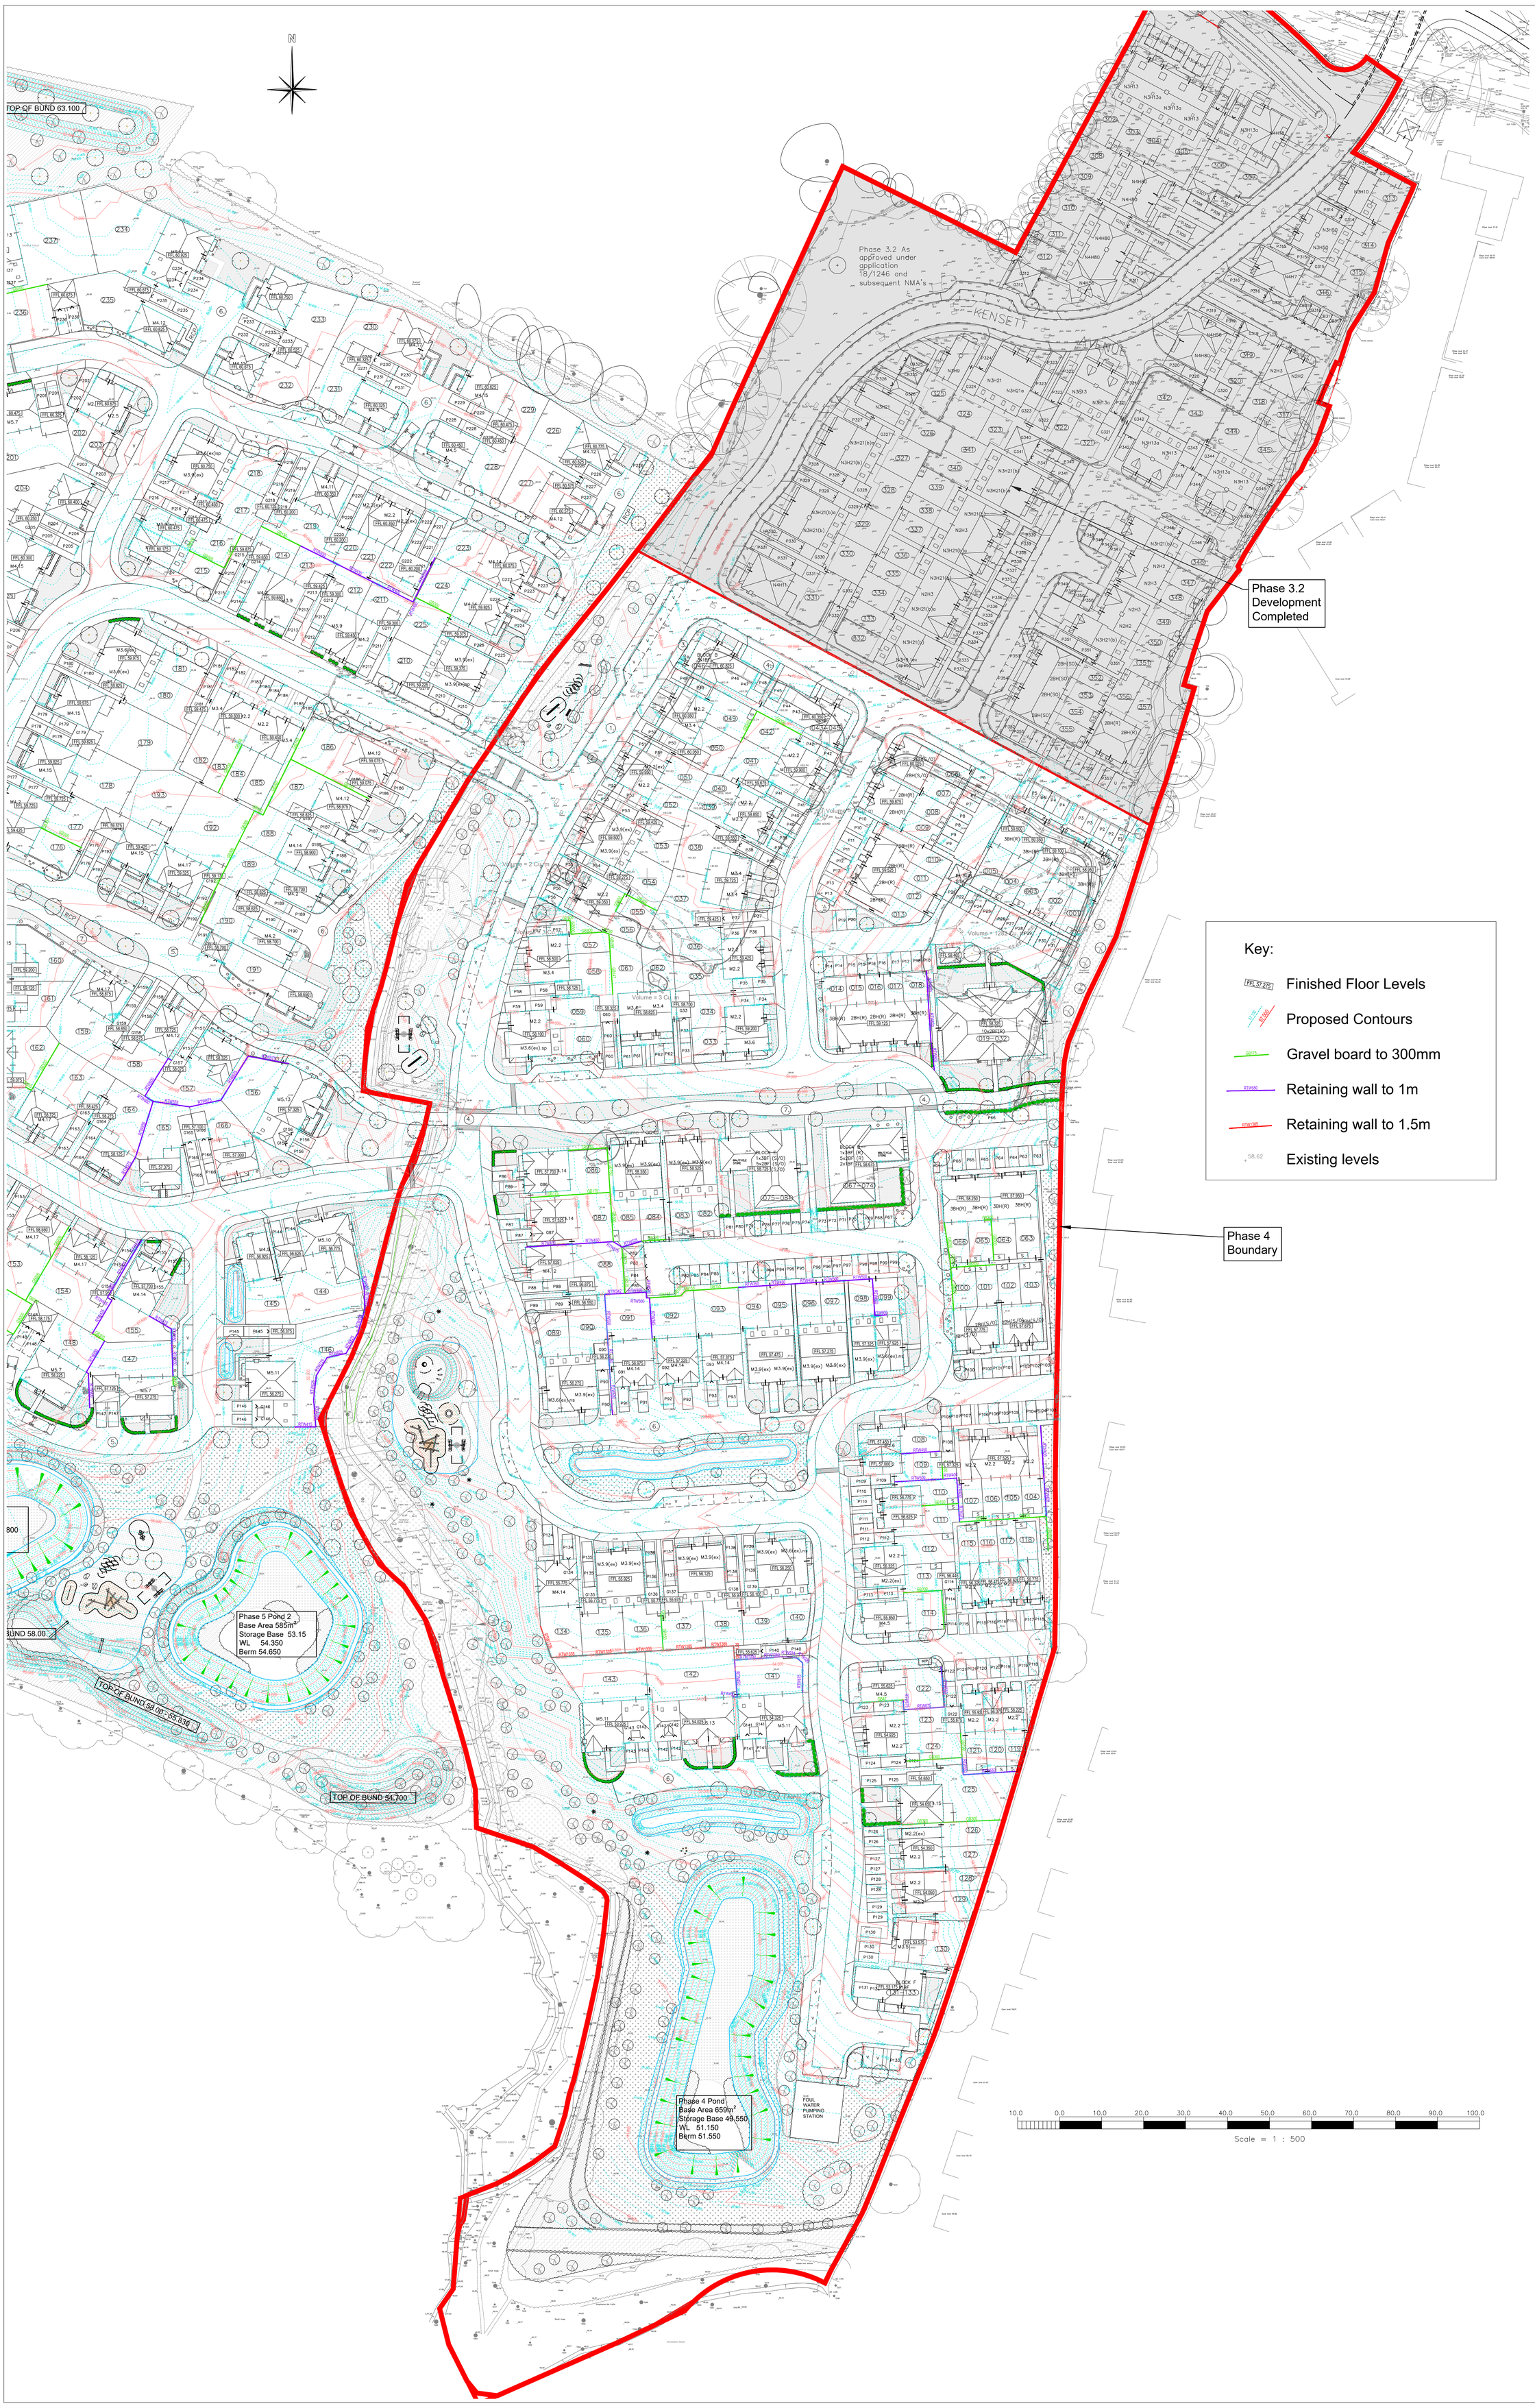


GENERAL NOTES

1.1. THIS DRAWING IS COPYRIGHT AND SHOULD NOT BE REPRODUCED IN WHOLE OR PART WITHOUT THE WRITTEN CONSENT OF PPCE GROUP LTD.
1.2. ALL DIMENSIONS TO BE CHECKED ON SITE AND CO-ORDINATE WITH RELEVANT ARCHITECTS DRAWINGS. ANY DISCREPANCIES TO BE REPORTED TO THE ENGINEER PRIOR TO CONSTRUCTION.
1.3. ALL DIMENSIONS IN METRES UNLESS NOTED OTHERWISE.
1.4. ALL LEVELS IN METRES.
1.5. SIZES HEREON SHALL NOT BE MODIFIED WITHOUT THE WRITTEN APPROVAL OF THE ENGINEER.
1.6. THIS DRAWING IS TO BE READ IN CONJUNCTION WITH ALL RELEVANT ENGINEERS DRAWINGS & SPECIFICATIONS.

REV.						
P1	INITIAL ISSUE.					
	JH	18/06/24	DB	18/06/24	DB	18/06/24
REV.	REVISION NOTE/COMMENT					
	DRW BY	DATE	CCK BY	DATE	APP BY	DATE

PATRICK PARSONS

Satellite house, 2 Nexus Park
Lysons Avenue, Ash Vale
Guildford
GU12 5QE
United Kingdom

T. +44 01276 700 400
E. info@patrickparsons.co.uk
W. www.patrickparsons.co.uk

Client
Berkeley Homes (Southern) Ltd

Project
Southwater, Phase 4 & 5

Drawing
PHASE 4
PROPOSED LEVELS OVERVIEW

Drawn	Date
JH	JUNE 2024
Patrick Parsons Project No.	Scale @ A0
12345	1:500

Status Description	
INFORMATION	S2
Drawing No. (project-originator-volume-level-type-role-number)	Revision
SOU-PPC-00-XX-DR-C-0305	P1