


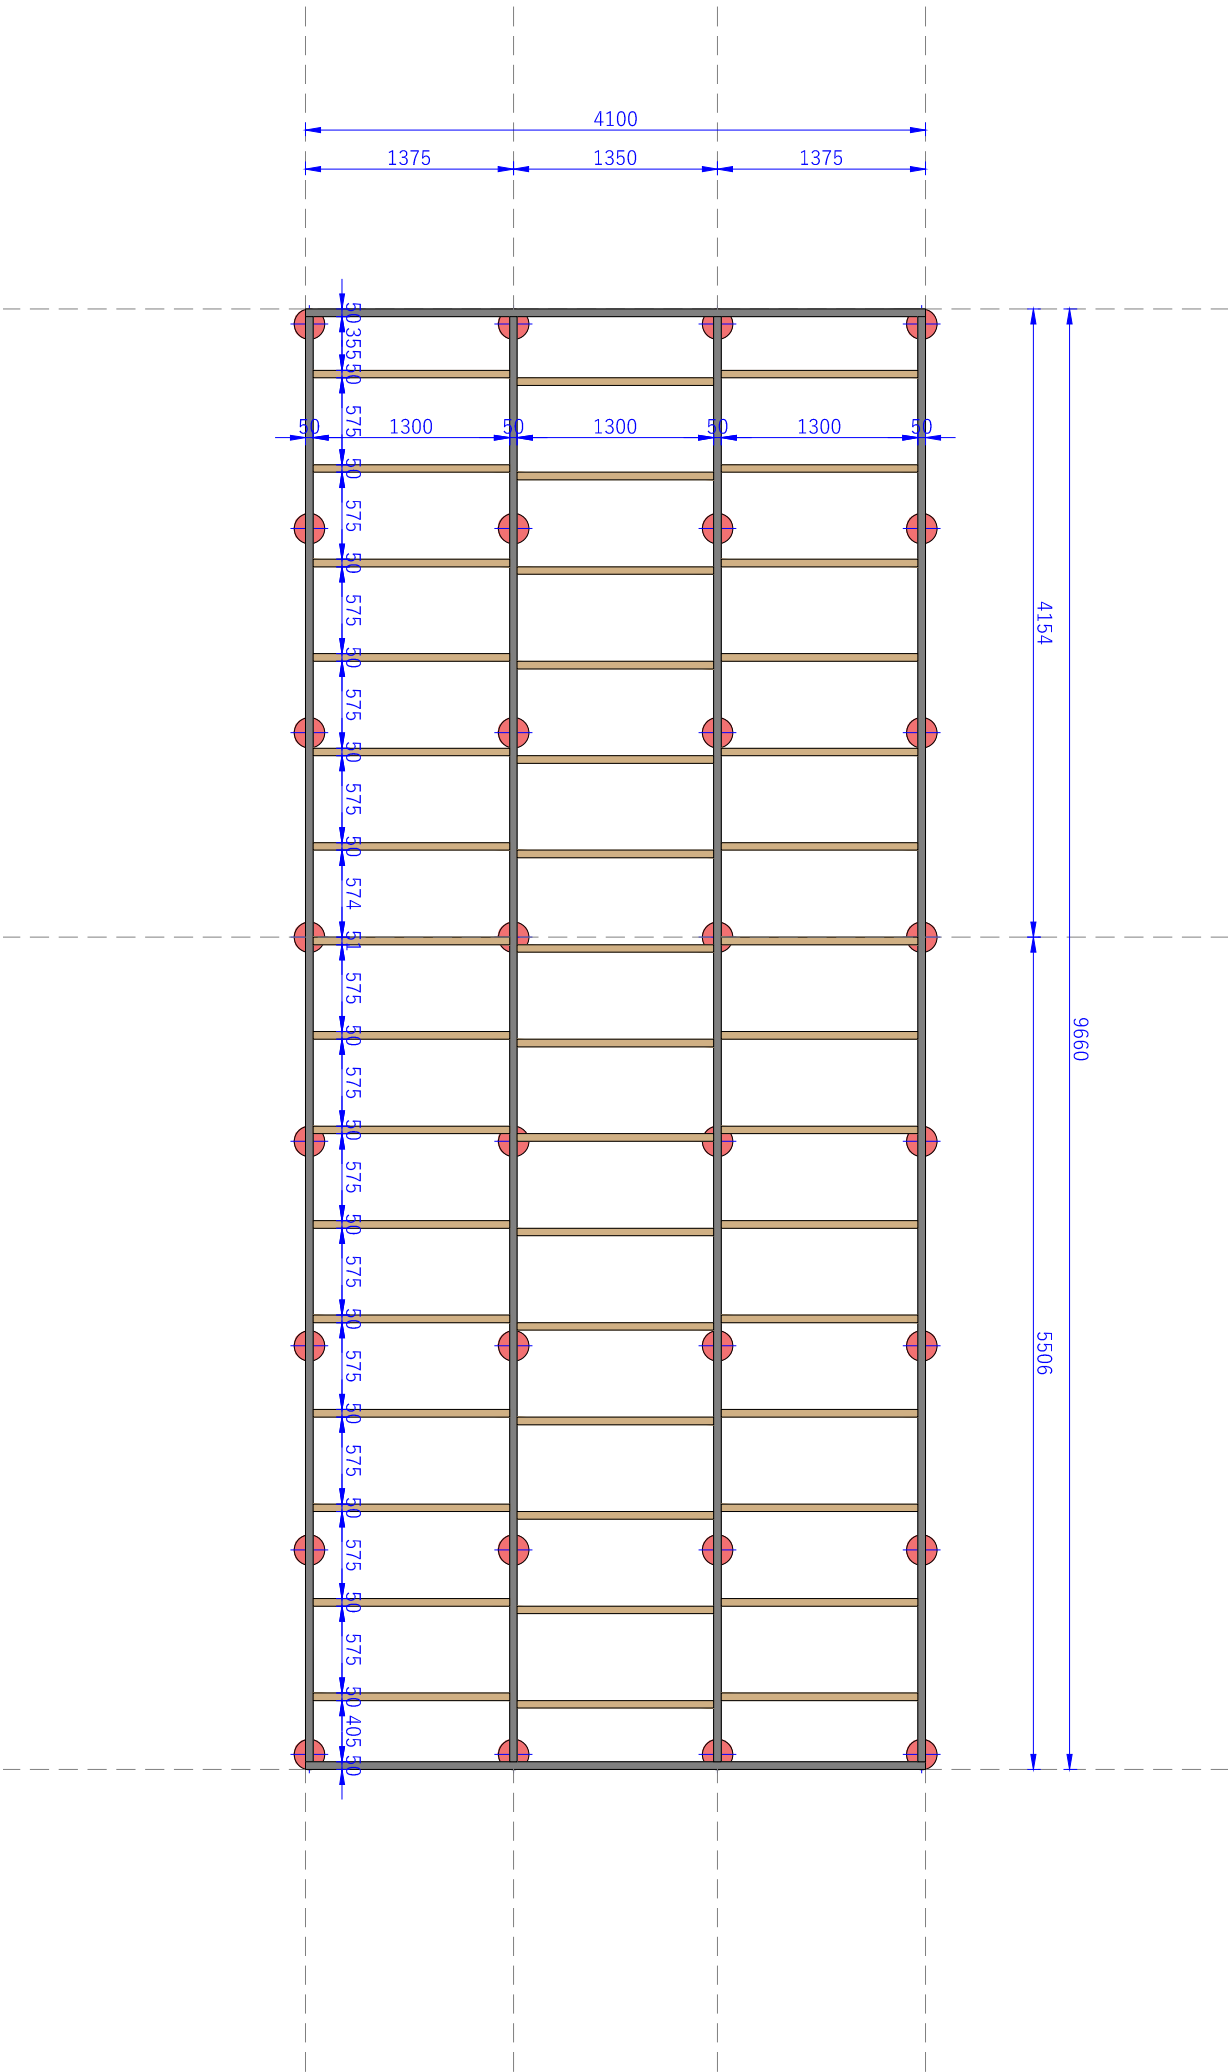

1	Wooden beams - pressure treated	0.8264 m3
2	PVC plots, 20pcs	2
	Metal screws foundations piles	32
3	Screws 4x50mm, 100pcs	2
4	Screws 6x120mm, 100pcs	5
5	Breather membrane - Solid 37.5m2	2
6	Durelis POP, 15mm, 15x1250x2500 (3.125m2)	14