


44mm+C, V
F50/W100/R150

Scale 1:10 @ A3

VERTICAL WOOD SIDING,
BREATHER MEMBRANE,
HORIZONTAL BATTENS 50x25MM,
VENTILATED CAVITY BETWEEN JOISTS 25MM,
VERTICAL BATTENS 50x25MM,
BREATHER MEMBRANE,
BUILT-UP WALL 50X100MM,
ISOLATION, $\lambda=0.035W/(M/K)$, 100MM,
VAPOR BARRIER,
WALLBOARD 44x135MM,

TONGUE AND GROOVE FLOORBOARDS 18MM,
WOODEN FOUNDATION BEAMS, 70X50MM,
ISOLATION XPS, $\lambda=0.035W/(M/K)$, 50MM,
WATERPROOF MEMBRANE,
TIMBER MOBILE PALLET,
CONCRETE PAD,
HARDCORE.

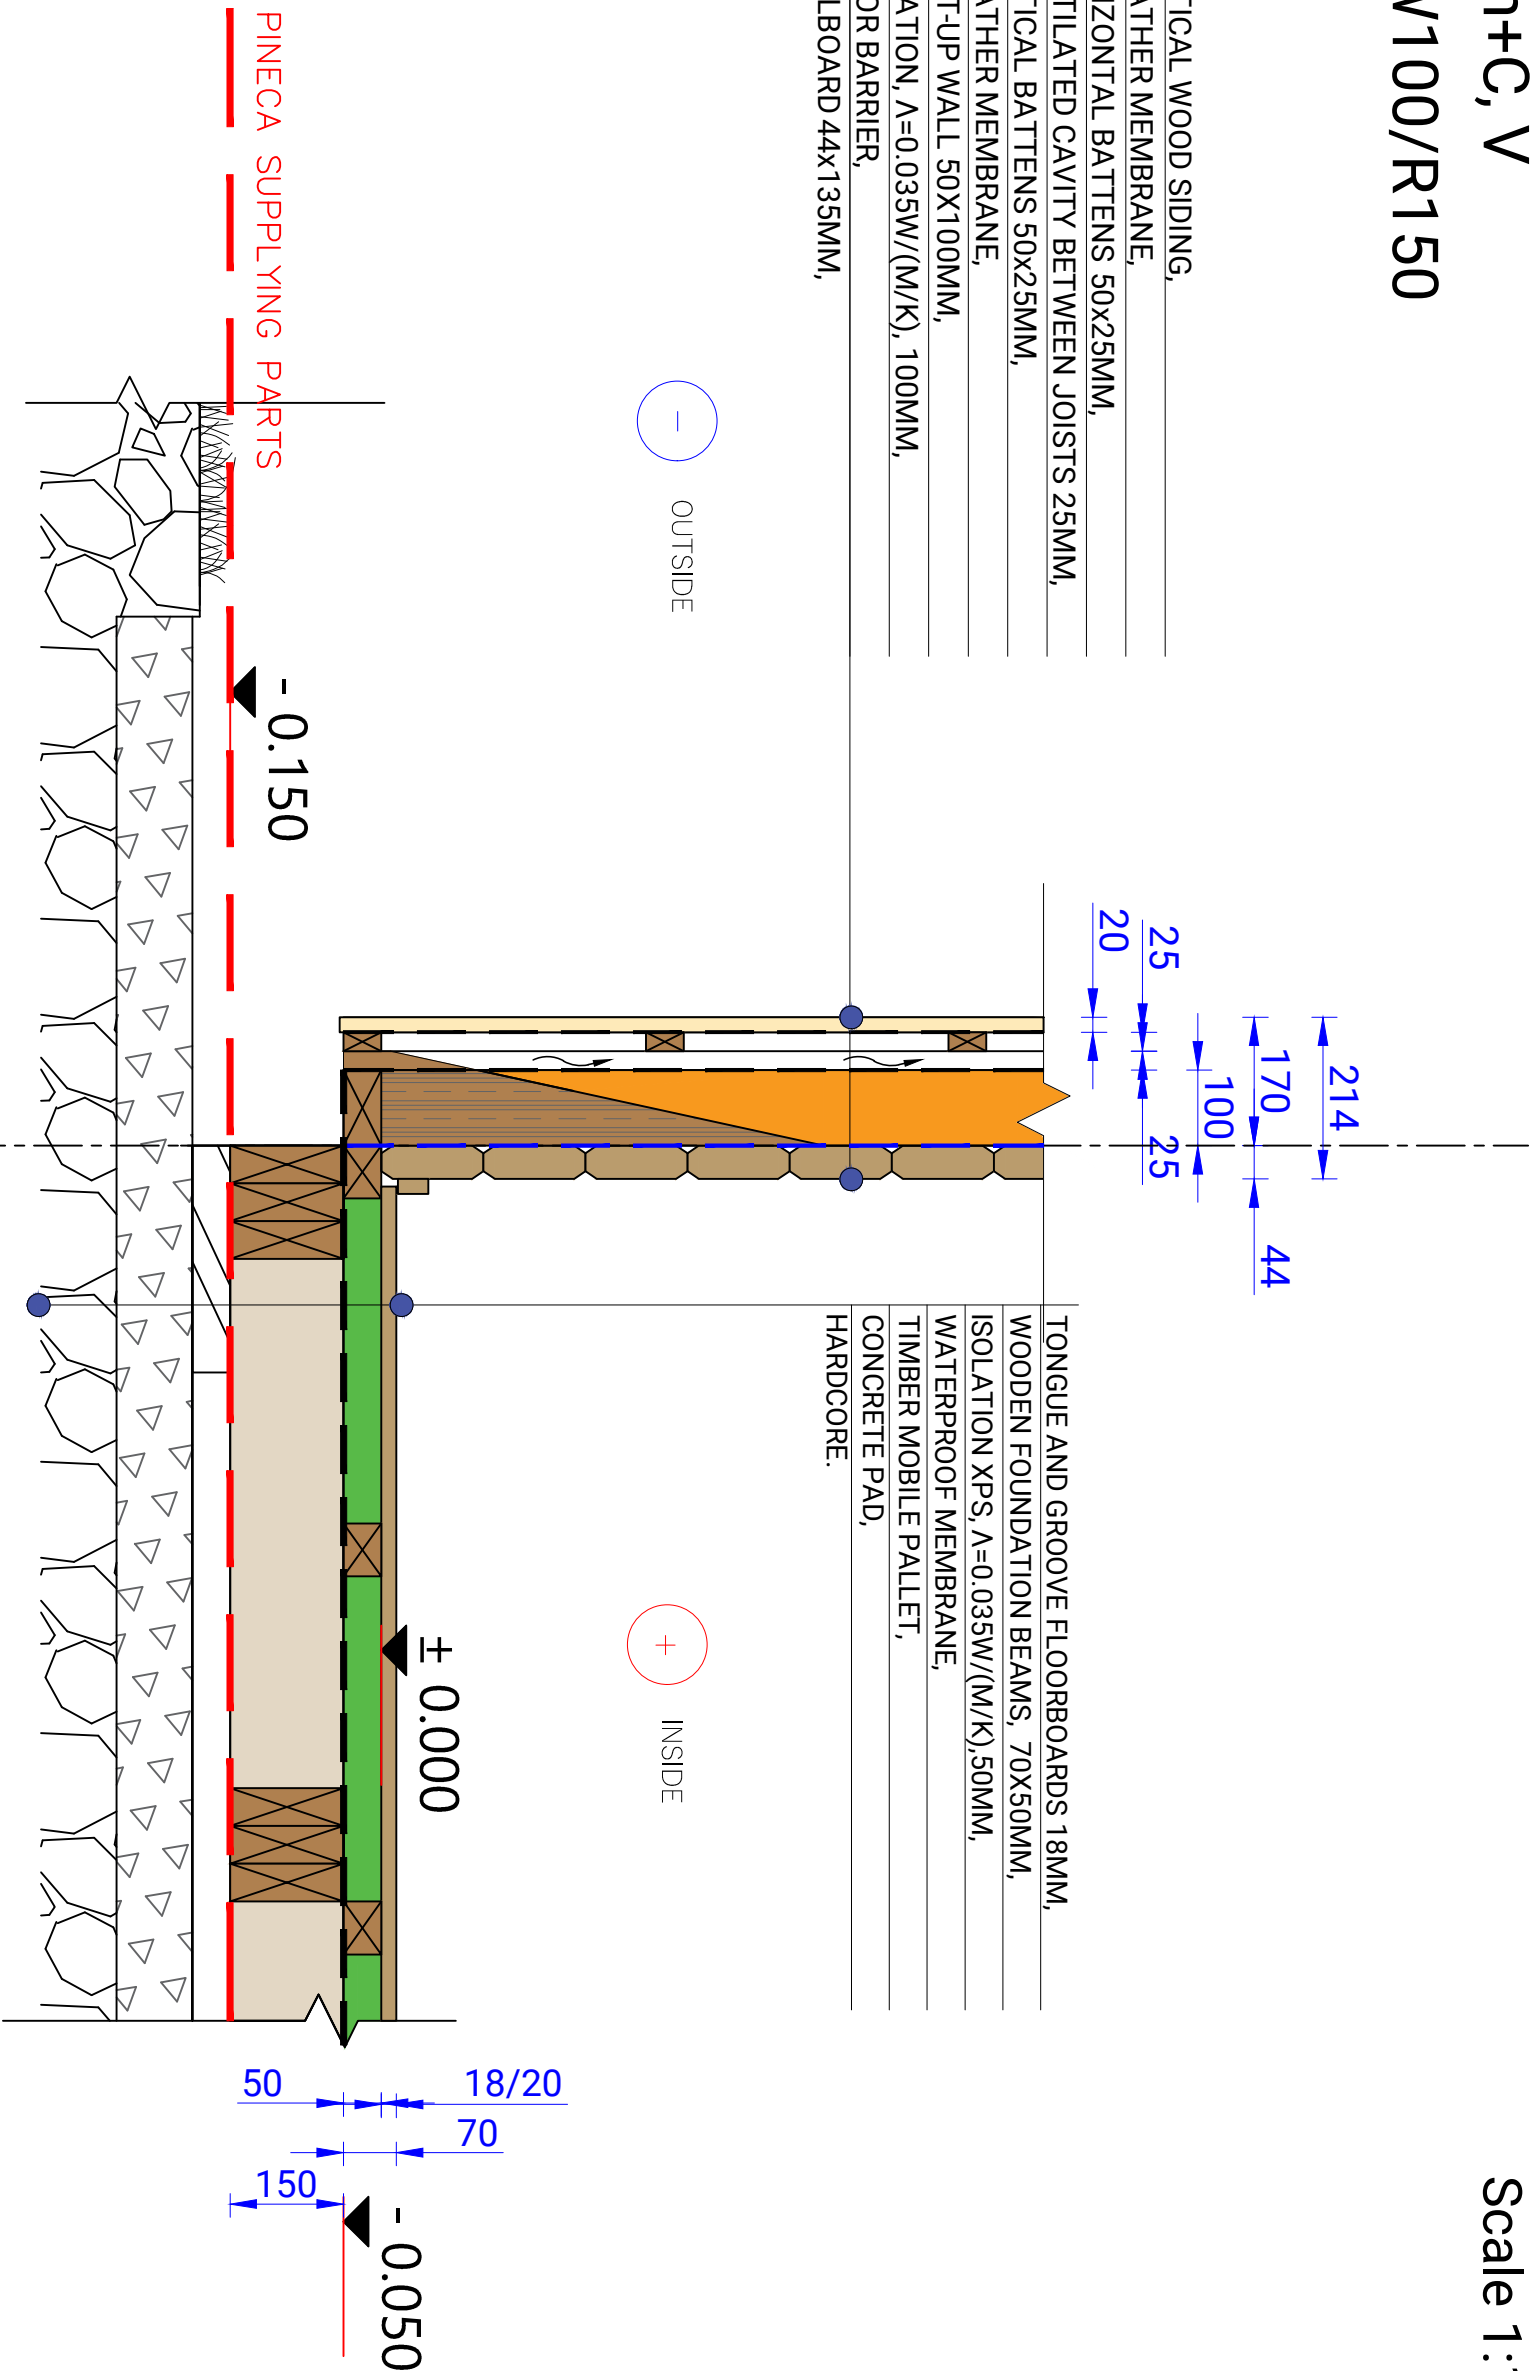

				Wall thickness			Paper size / scale				A4 / 1:50
		Interior area		Built height	min		0	1 m	2 m	3 m	4 m
		Built-up area			max						
		Roof angle			▲		2 cm	4 cm	6 cm	8 cm	
FLOOR+WALL_NF	Roof area										