
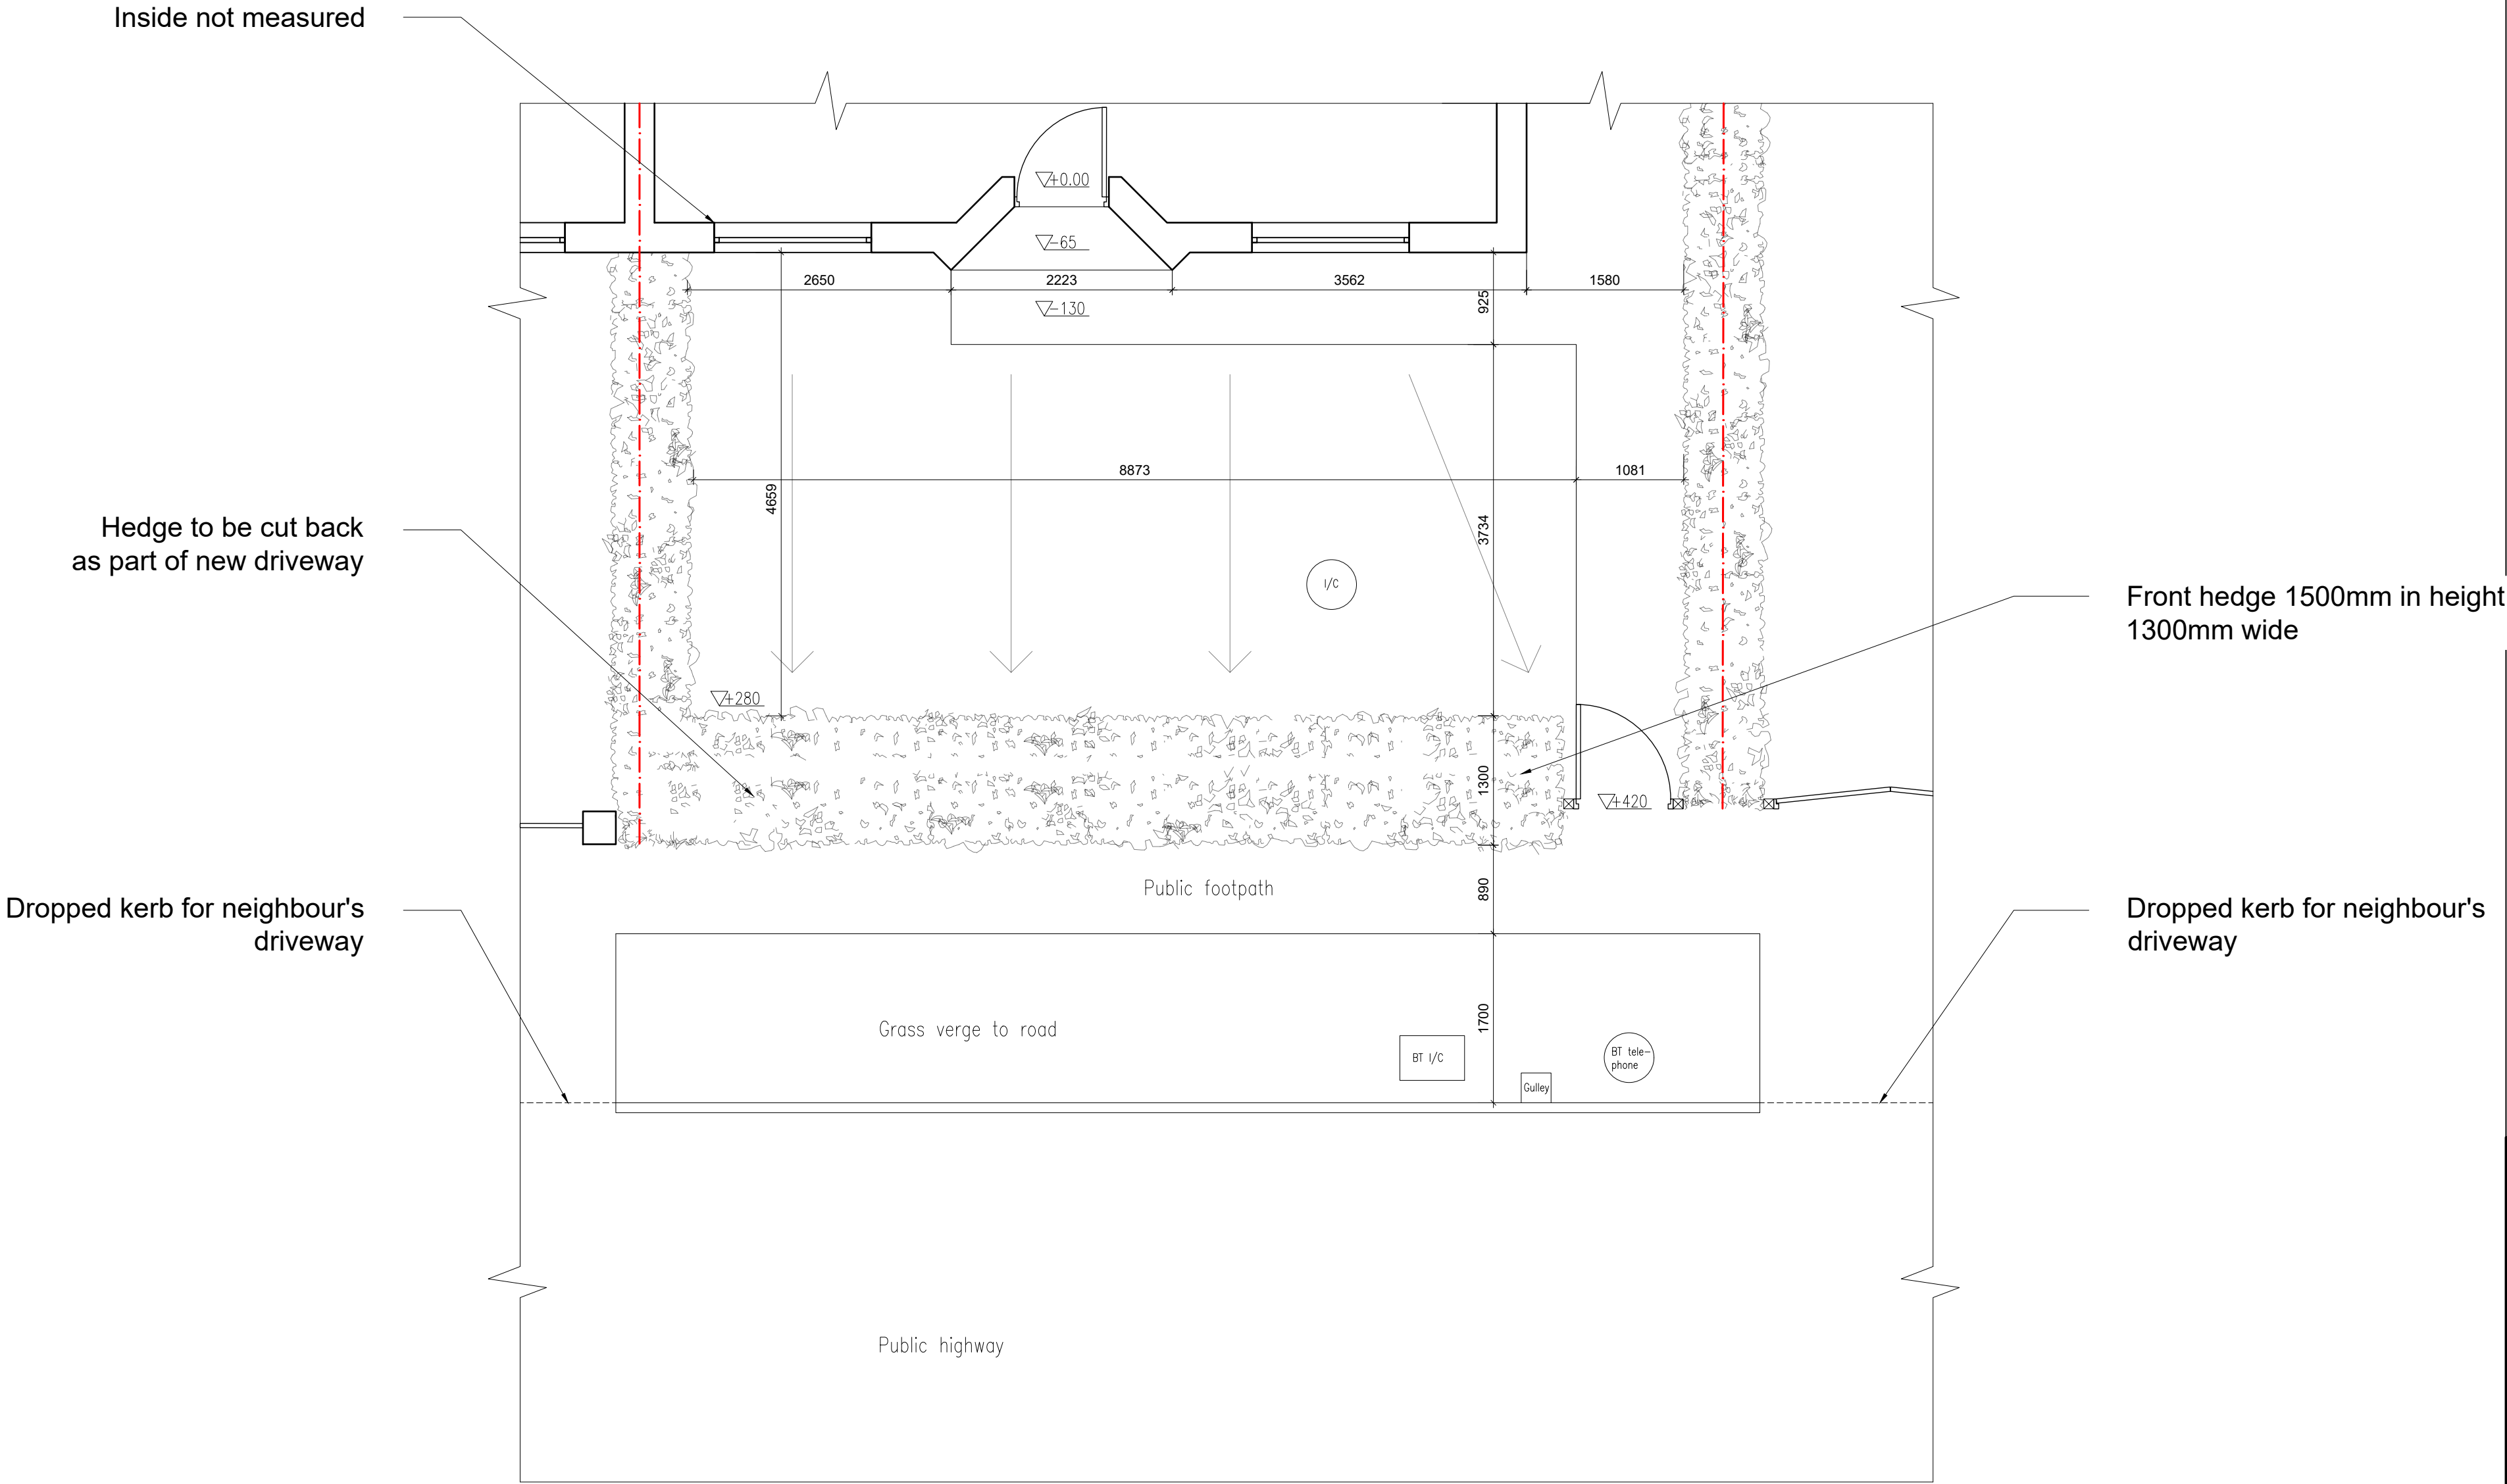


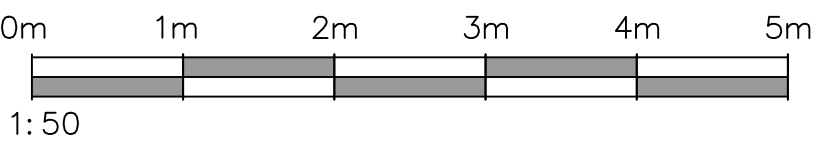

Existing Plans 1:50

NOTES:

1. All dimensions are in mm and must be checked on site.
2. Drawings are to be read in conjunction with accompanying documents.
3. Any errors or inaccuracies should be brought to the attention of Grumitt Wade Mason.

Revision	Description	By	Date
-	-	-	-

Contact Information

Unit 3, Tungsten Building,
George Street, Portslade,
Brighton, BN41 1RA

Tel: 01273 410836
Email: Danny@amberliving.co.uk

Client Name

Mrs Parsons

Address

65 The Spinney, Pulborough

Drawing Title

Existing Plans

Drawing Reference

DT/TheSpinney65/

Date

30/3/26

Scale	Paper	Drawn By	Revision	Direction
1:50	A2	DT	-	⊗