
	
Overall Length	4.710m
Overall Width	1.804m
Overall Body Height	1.442m
Min Body Ground Clearance	0.207m
Max Track Width	1.756m
Lock to lock time	4.00s
Kerb to Kerb Turning Radius	5.950m

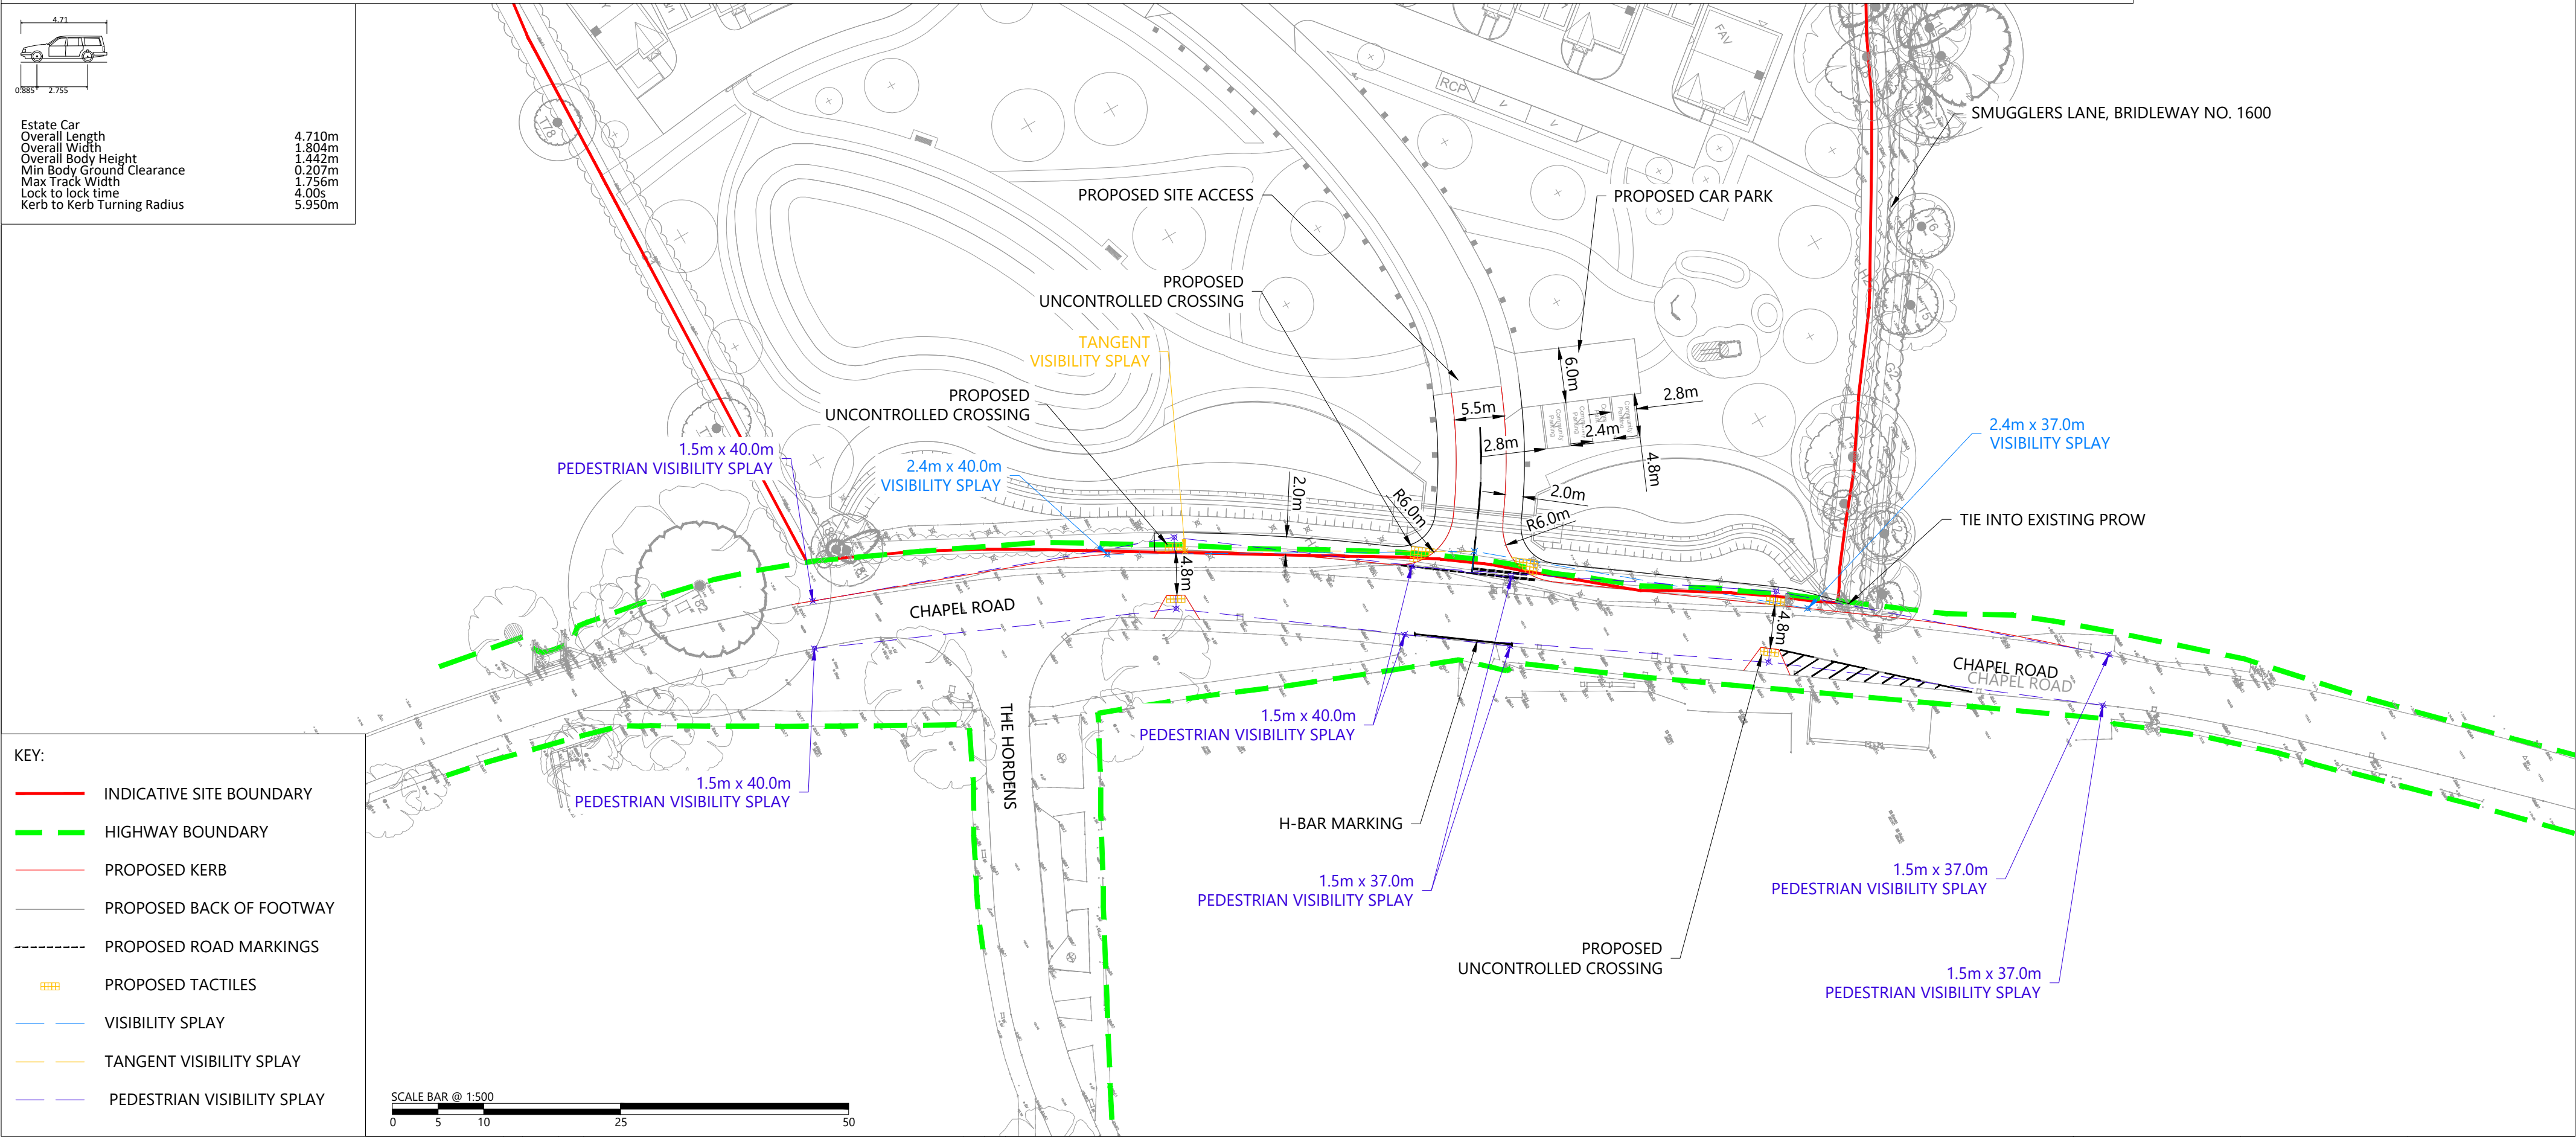

KEY:	
	INDICATIVE SITE BOUNDARY
	HIGHWAY BOUNDARY
	PROPOSED KERB
	PROPOSED BACK OF FOOTWAY
	PROPOSED ROAD MARKINGS
	PROPOSED TACTILES
	VISIBILITY SPLAY
	TANGENT VISIBILITY SPLAY
	PEDESTRIAN VISIBILITY SPLAY

 33 Queen Street, London, EC4R 1AP Tel: 0204 531 3660 www.i-transport.co.uk										B A 28.05.26 01.04.26 TA TA SITE LAYOUT HAS BEEN UPDATED SITE LAYOUT HAS BEEN UPDATED HC HC NM NM REV DATE BY DESCRIPTION CHK APD STATUS: FOR INFORMATION										TITLE: SITE ACCESS ARRANGEMENTS - OPTION 2 PLUS CHAPEL ROAD NARROWING AND ONSITE CAR PARK PROJECT: SMUGGLERS LANE, BARNS GREEN										CLIENT: MILLER HOMES										DRAWN: TA			CHECKED: HC			APPROVED: NM		
																				PROJECT No: ITL200844			SCALE @ A2: AS SHOWN			DATE: 17.03.26																						
																				DRAWING No: ITL200844-GA-011						REV: B																						