



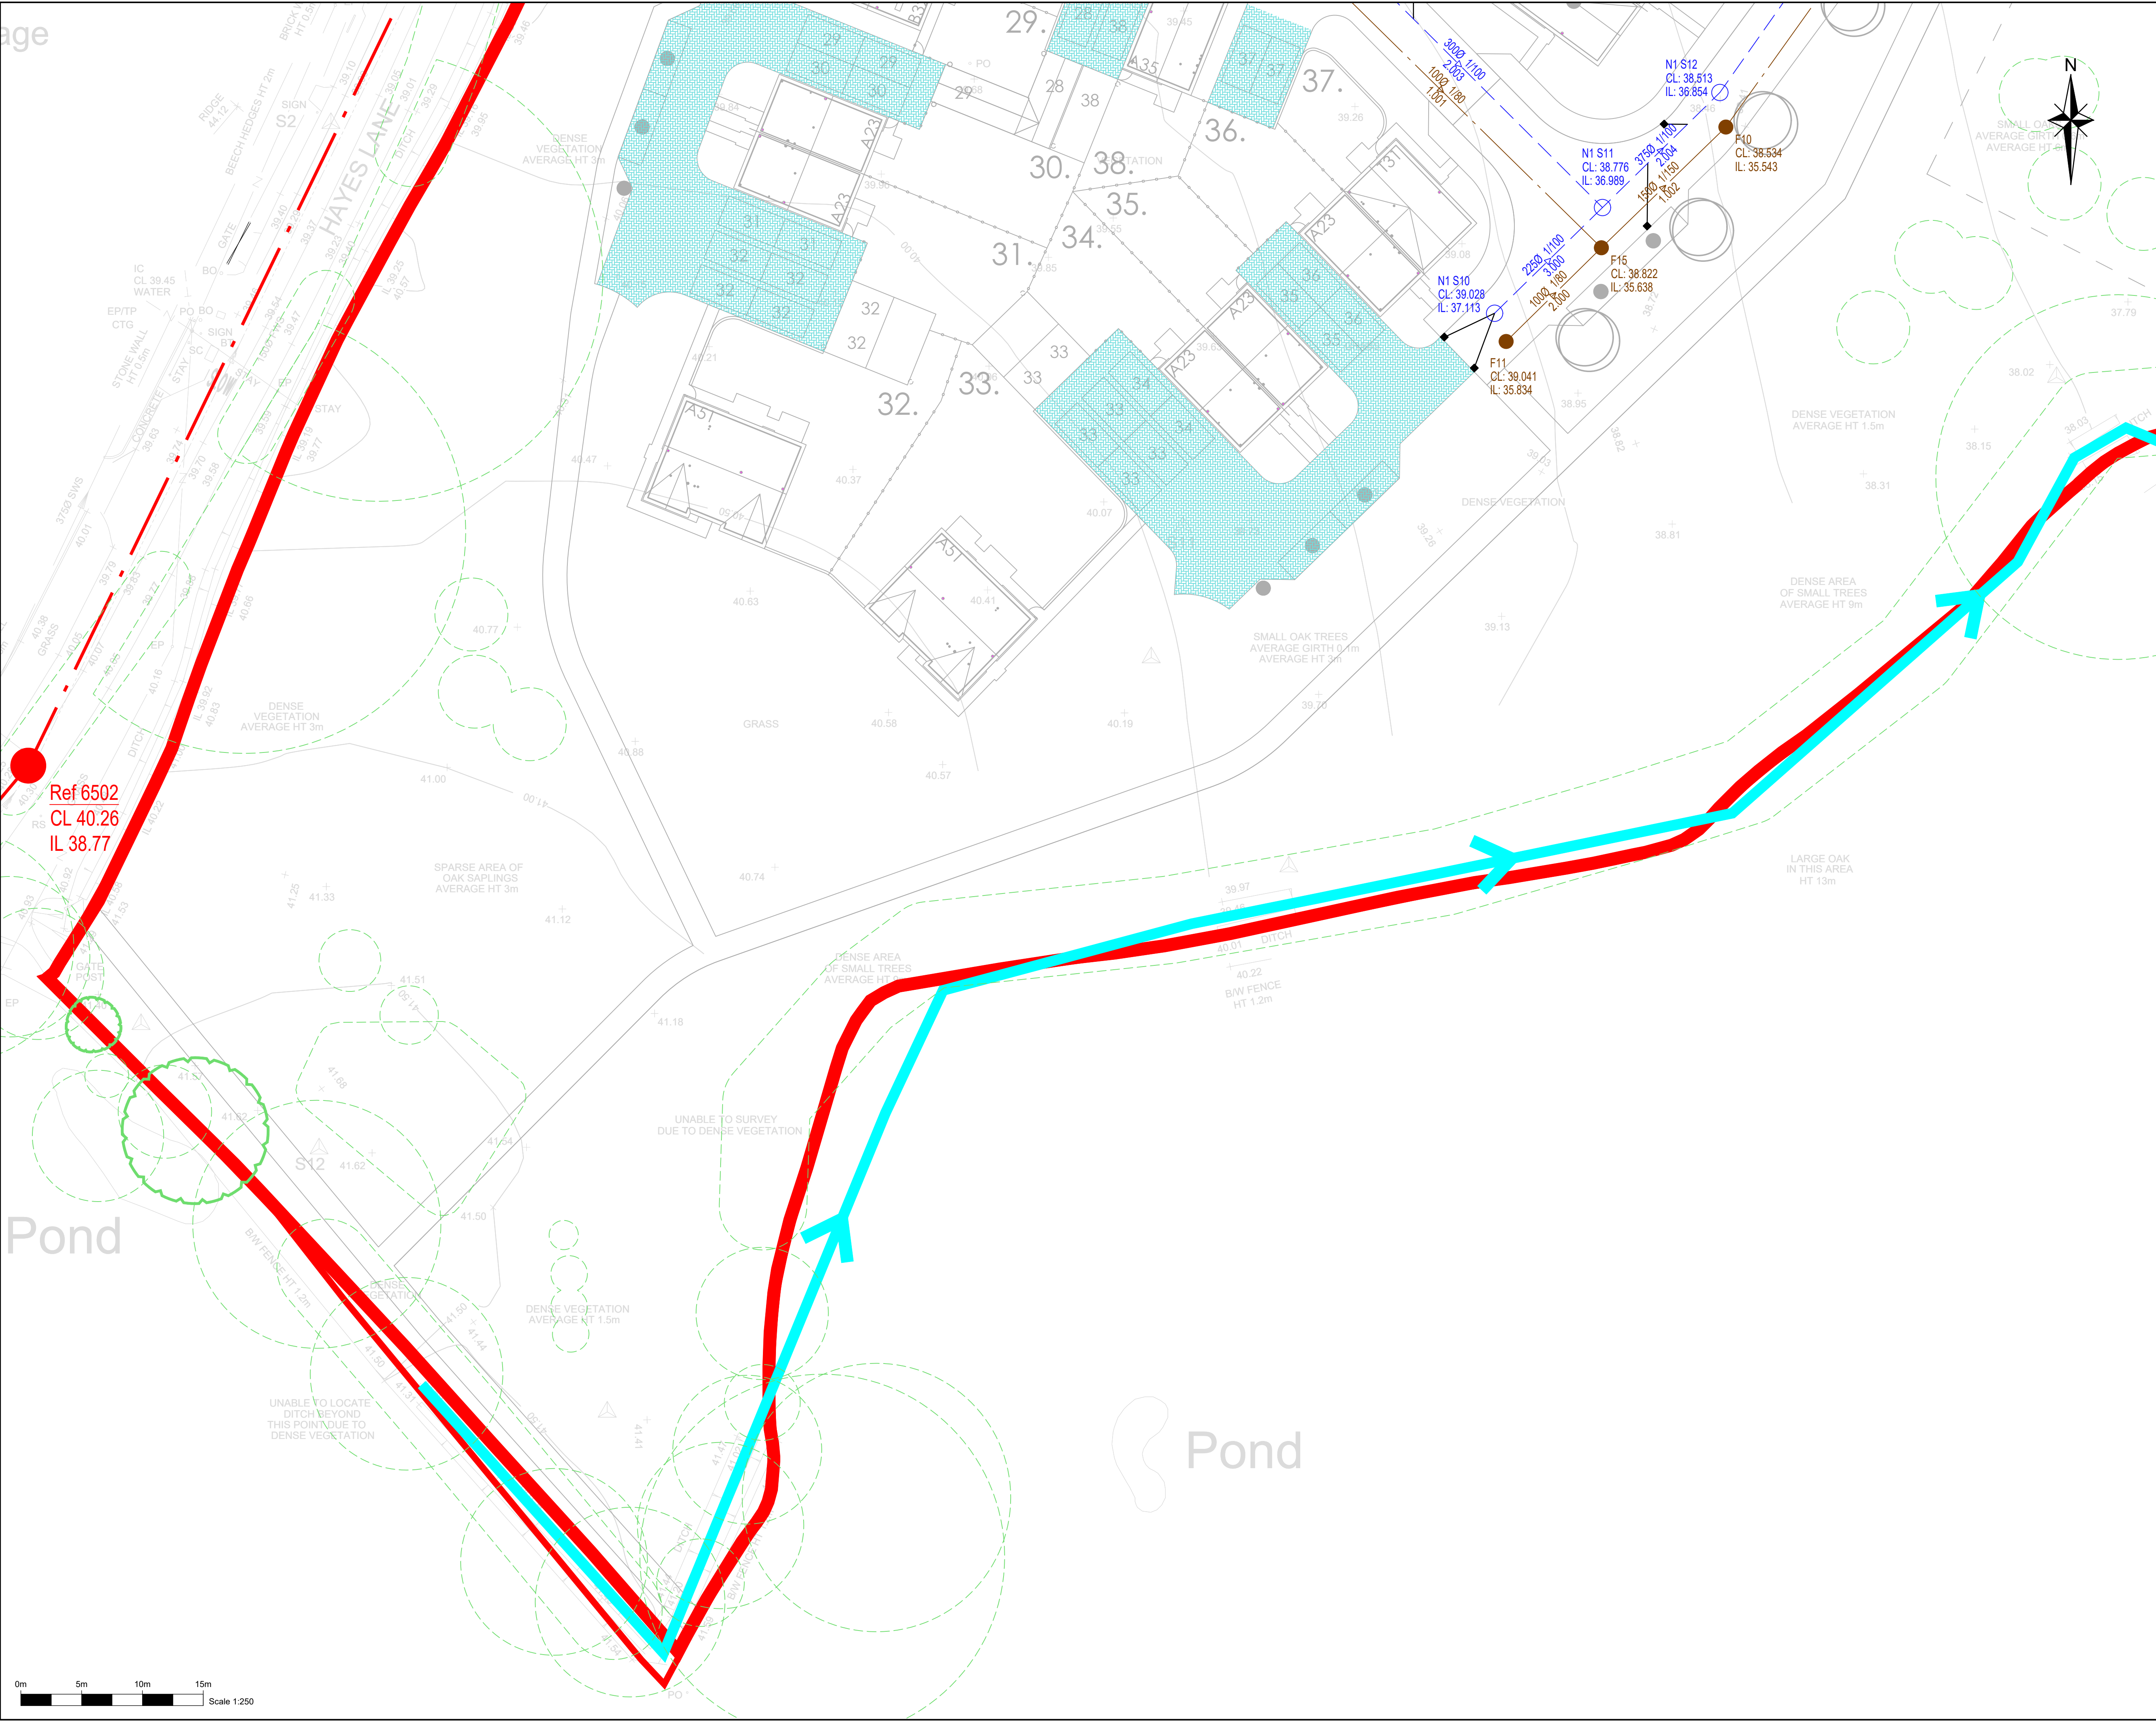

- NOTES
1. Do not scale from this drawing.
 2. All dimensions are in metres unless stated otherwise.
 3. Topographical survey has been provided by others. C&A accept no responsibility for any inaccuracies.
 4. Flood extent is based on flood map for planning, adjusted to reflect detailed levels from topographical survey (refer to FRA for further details)

Key

- Site Boundary
- Proposed Surface Water Network
- Proposed Foul Water Network
- Proposed Headwall
- Proposed Existing Foul Drainage
- Existing Ditch
- Surface Water Flooding Extent (1:100)
- Attenuation Tanks
- 6m Drainage Easement
- Permeable Paving
- Hydrobrake Flow Control

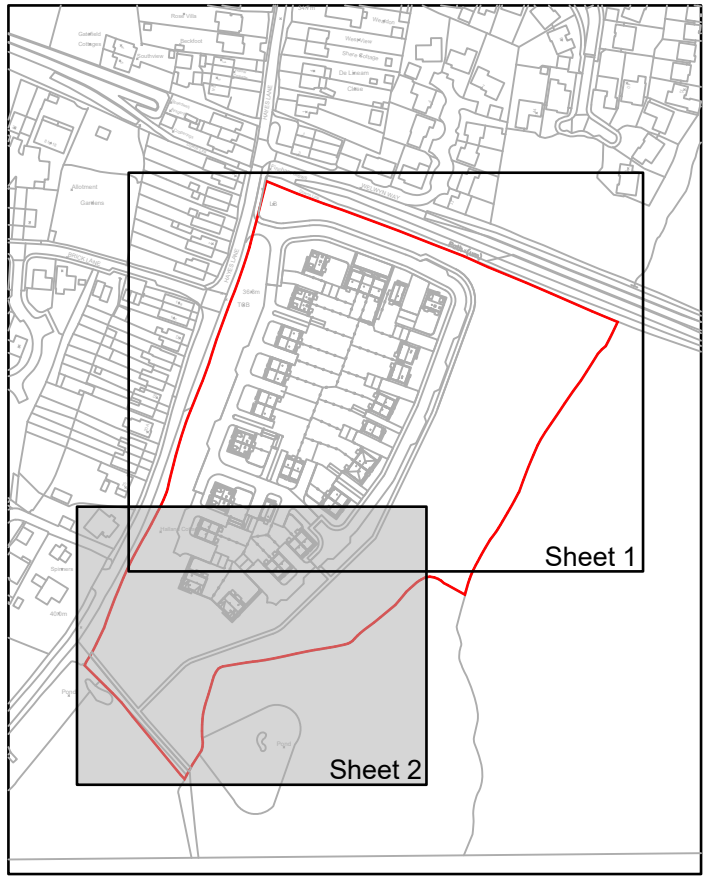

B	Site layout updated.	TB	LB	GAC Jun 26
A	Site layout updated.	TB	LB	Aug 25
Rev	Amendments	Drm	Chk	App Date

Charles & Associates

Landmark House
Station Road
Hook
Hampshire
RG27 9HA
01256 638420

enquiries@c-a.uk.com
www.c-a.uk.com

Issued by

Park House
Park Farm
East Malling Trust Estate
Bradbourne Lane
Aylesford
Kent
ME20 6BN
01732 448120

Job Title

Hayes Lane,
Sinfold

Drawing Title

Preliminary Drainage Strategy
Sheet 2

Client

TILCo Limited

Scale	1:250	Date	June 25	Designed	TB
Drawn	TB	Checked	GAC	Approved	GAC
Job No	22-011	Drawing No	22-011-008	Rev	B