



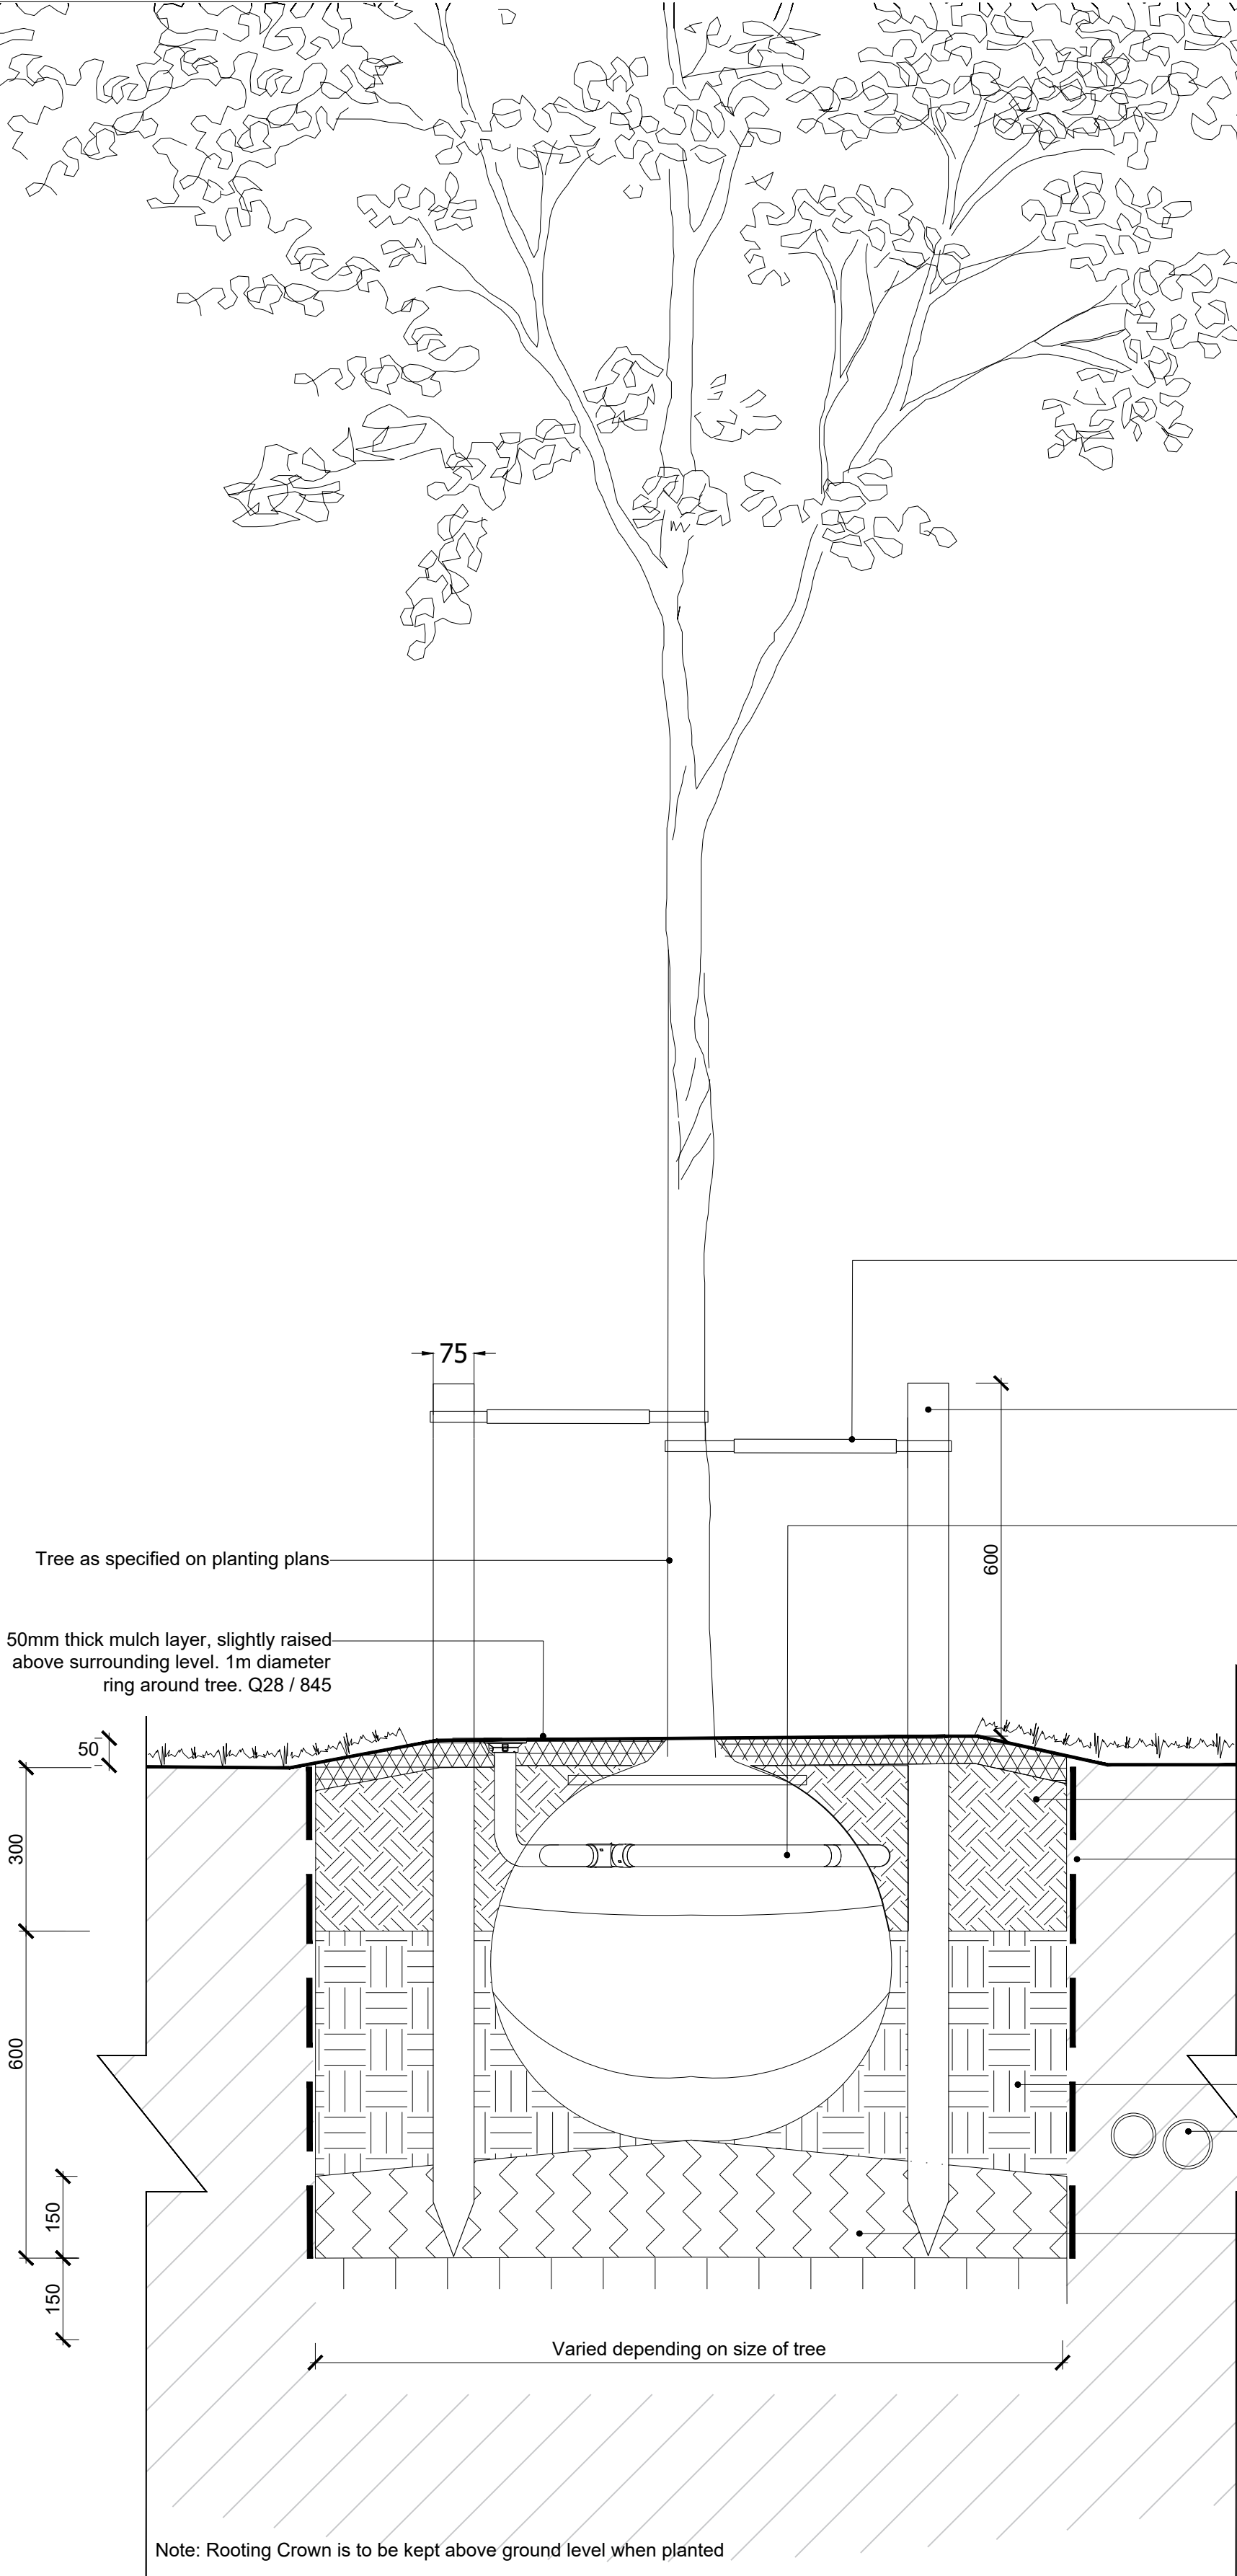

8701
1 Typical Detail - Tree with Double Staking

Scale: 1:10 @ A1

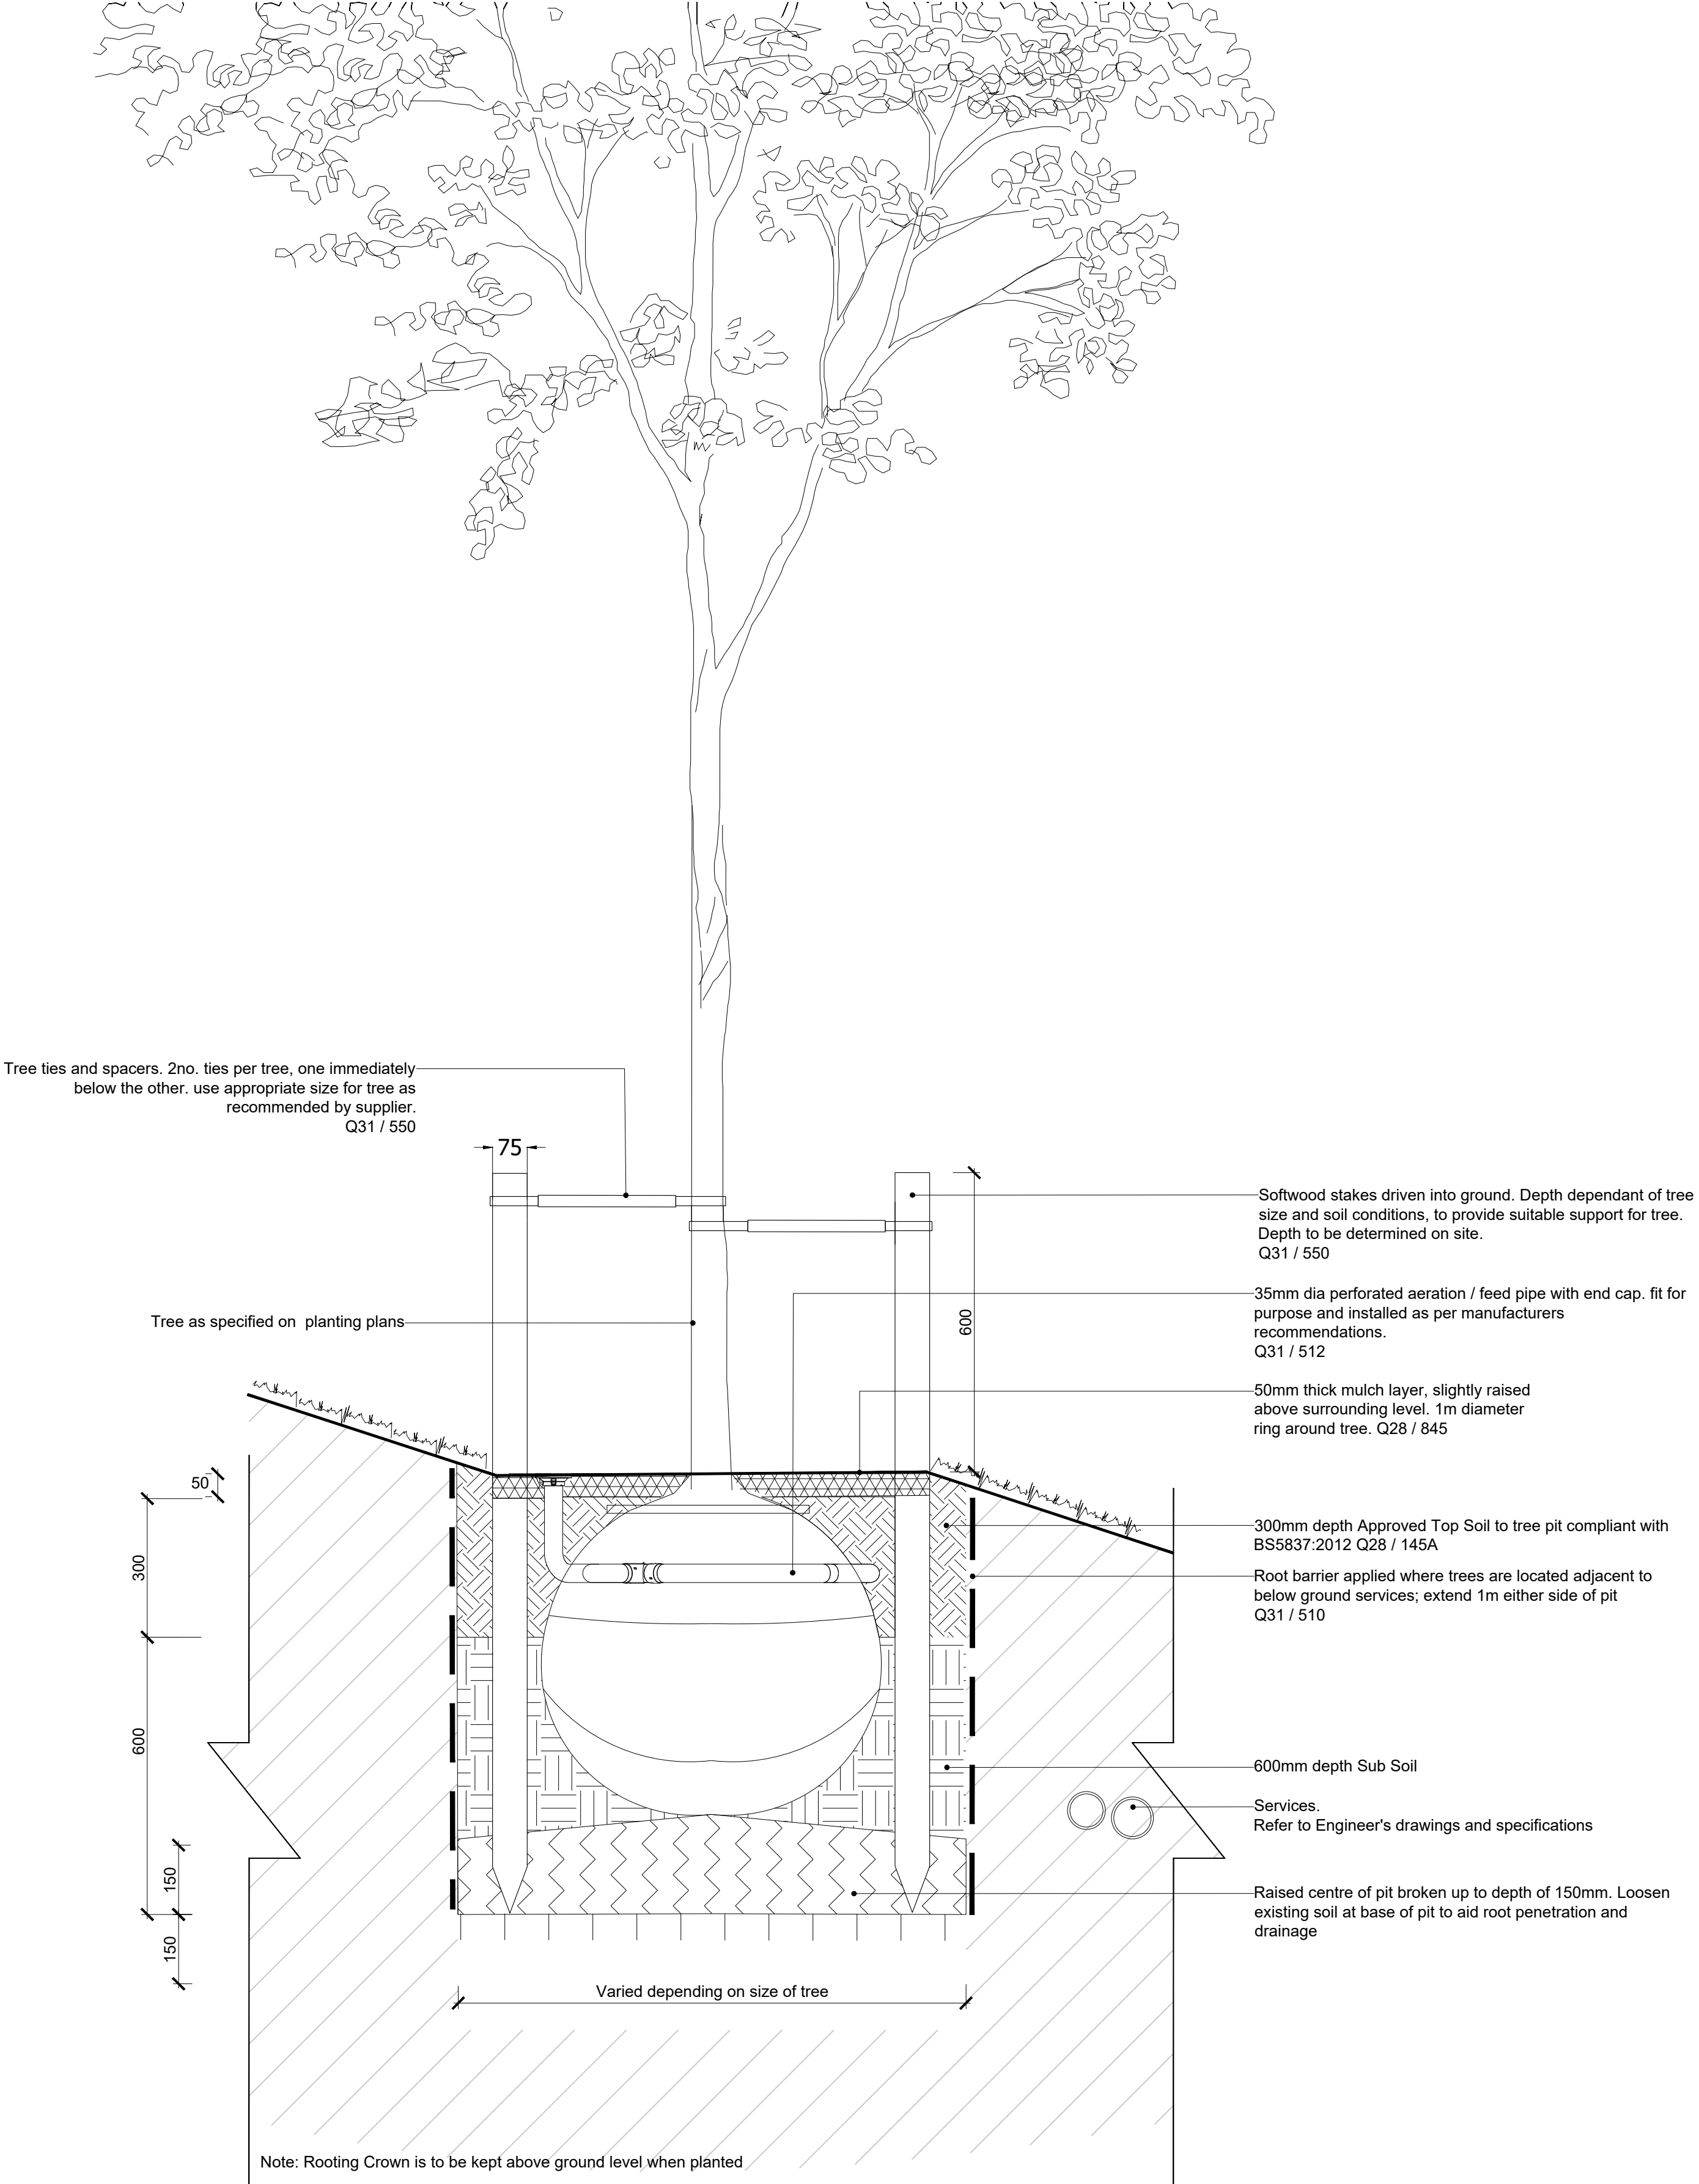

8701
2 Typical Detail - Tree planted in slope

Scale: 1:10 @ A1



fabrik

Lenlen House | 15 Lenlen Street | Alton | Hampshire | GU24 1HG
T: 01429 592250 | E: alton@fabrik.com | W: www.fabrik.com

Project
Land at Campsfield, Southwater

Client
Miller Homes

Drawing Title
Soft Landscape Details - Sheet 1

Purpose of Issue
ISSUED FOR PLANNING APPROVAL

Drawn By
pm

Checked By
afs

Drawn Scale
1:10 @ A1

Date of First Issue
Jul 2026

Drawing Number
D3270-FAB-00-XX-DR-L-8701

Revision
-

Revision	Date	Reason	Drawn	Checked

Disclaimer:
1. This drawing is copyright of fabrik ltd. It must not be copied or reproduced without written consent from the owner.
2. Do not scale from this drawing. Only figured dimensions are to be taken from this drawing.
3. All contractors must take site and be responsible for taking and checking all dimensions related to the works shown on the drawing prior to fabrication or setting out.
4. This drawing uses coloured lines. Please do not rely on a monochrome copy.