


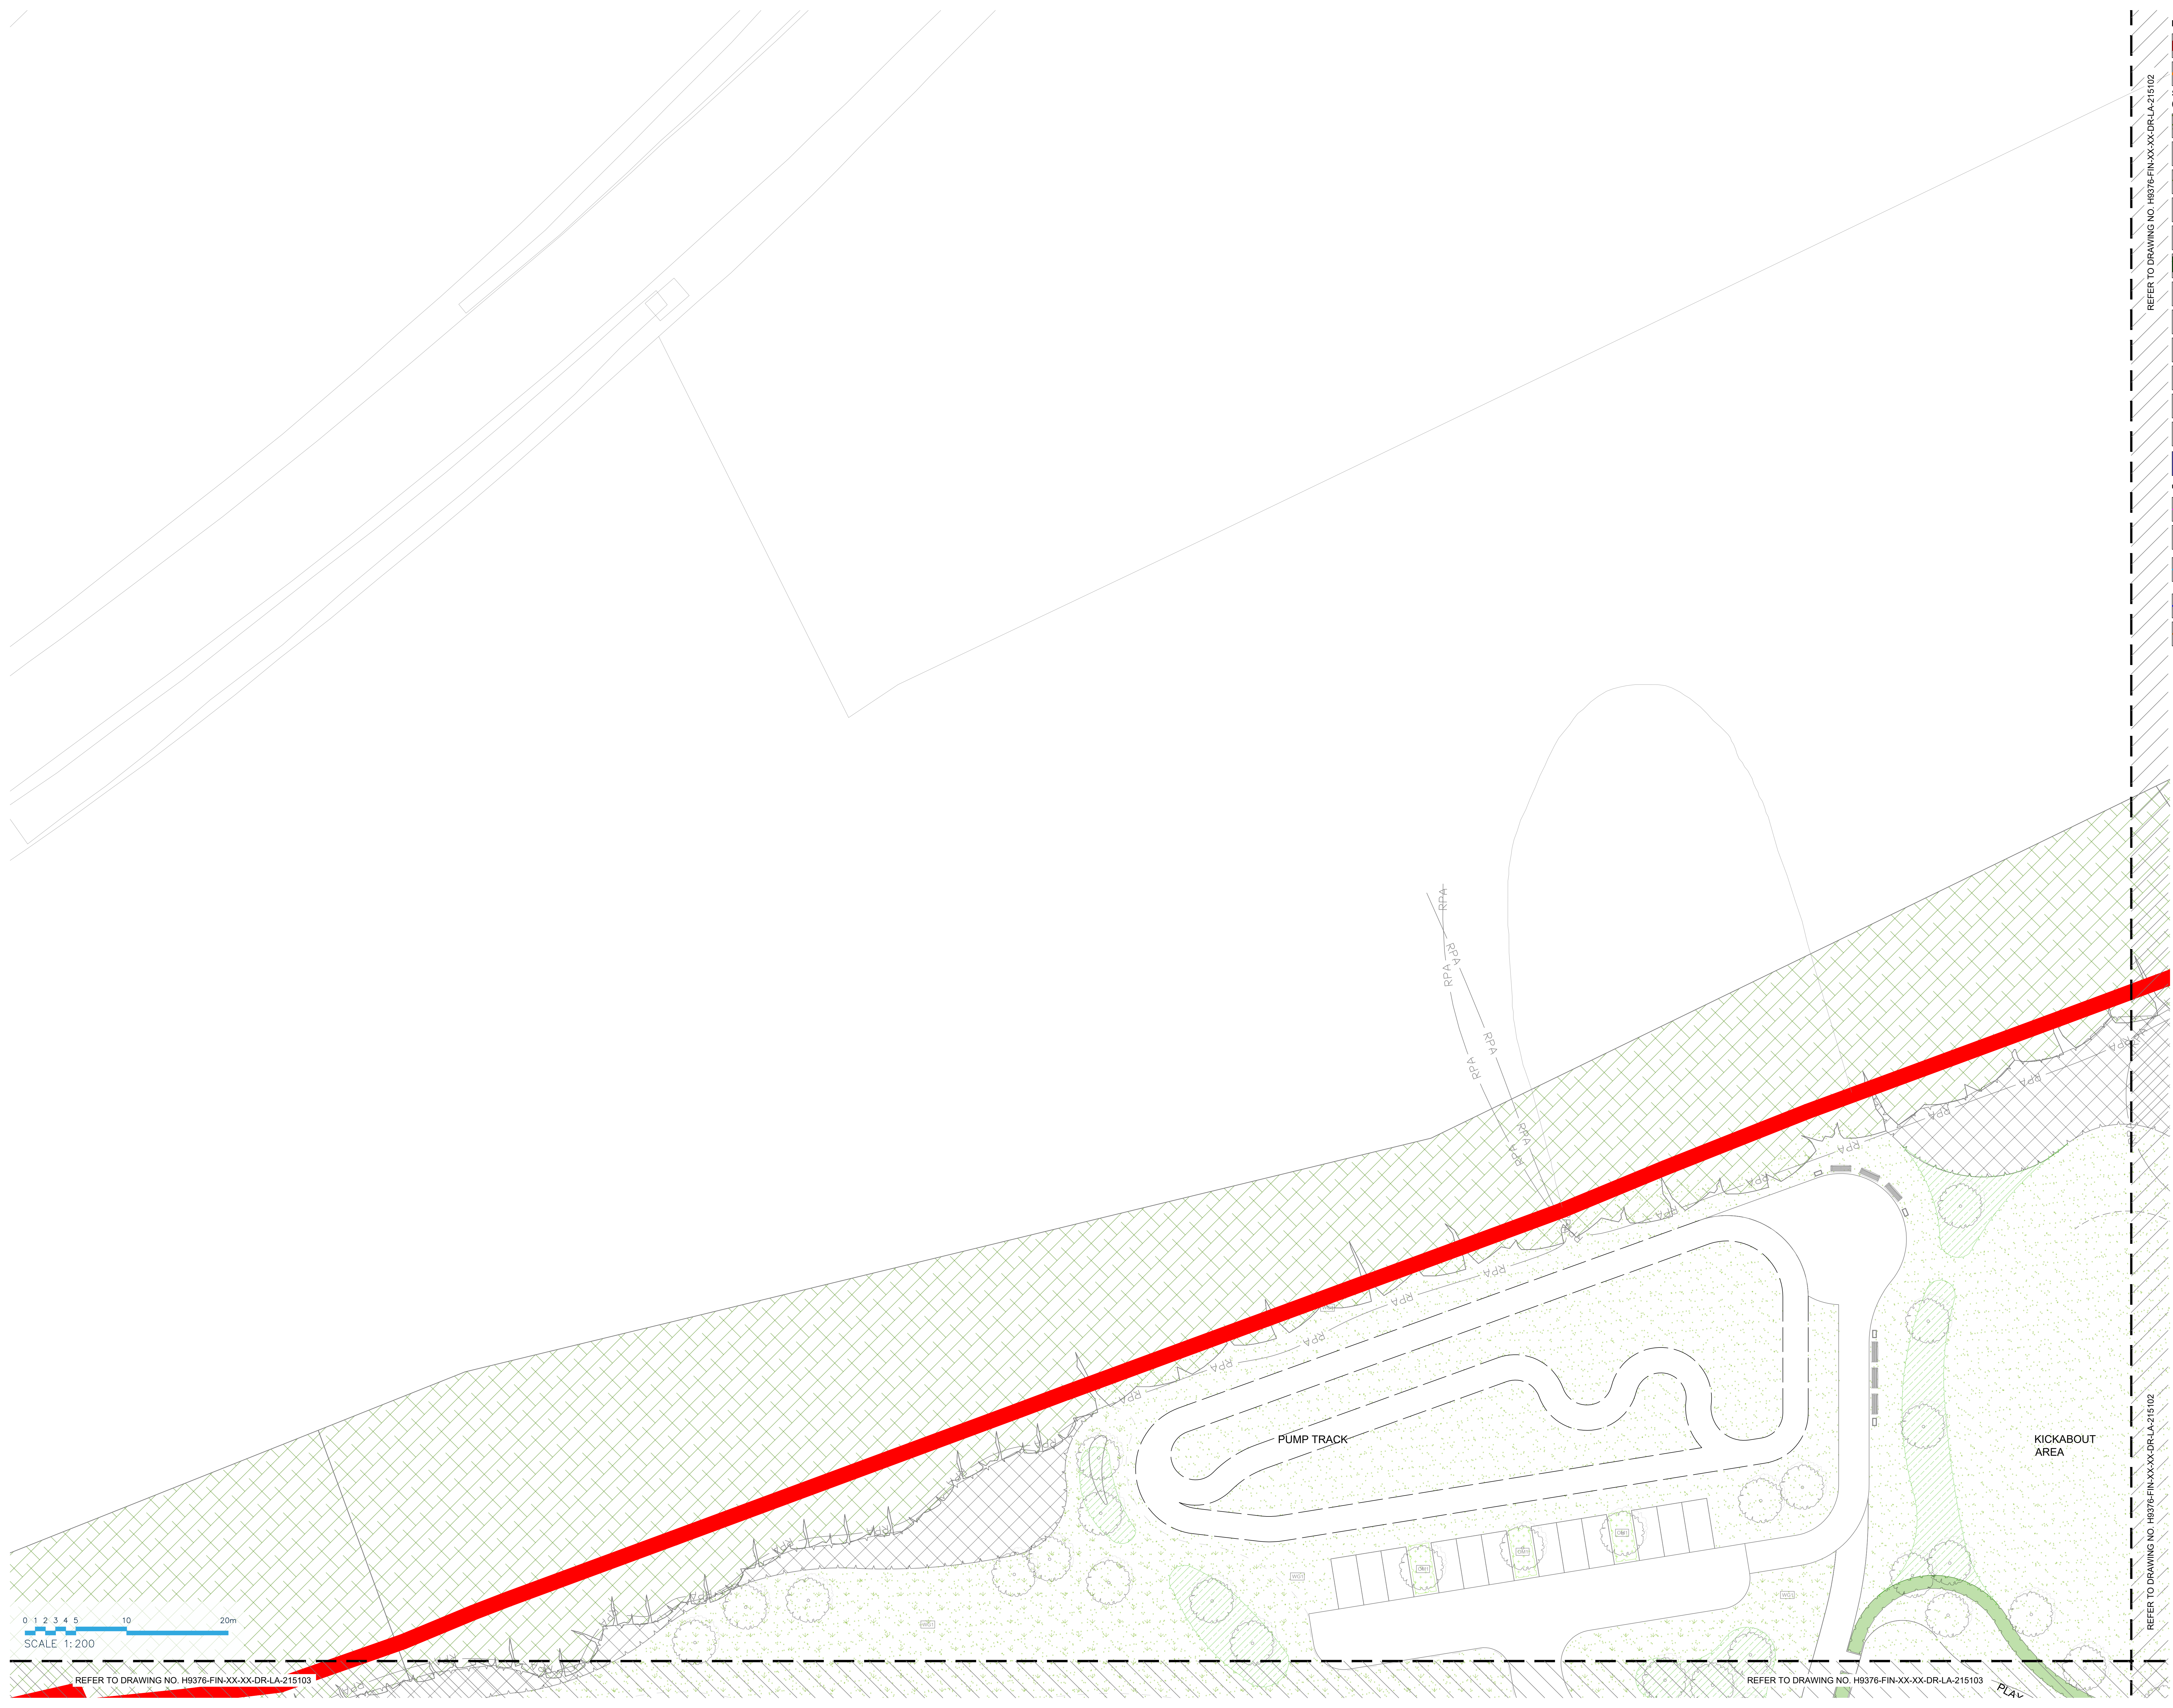

Project:
NEW PLACE FARM
PULBOROUGH

Client:
BARRATT REDROW (SOUTHERN COUNTIES)

Drawing:
LANDSCAPE PLANNING PLAN & UTILITIES
OVERLAY (SHEET 1 OF 8)

INFORMATION

finc **ARCHITECTS Ltd**
61-63 New London Road | Chelmsford | Essex | CM2 0ND
T: +44 (0)1245 933988
W: www.fincarchitects.com
E: company@fincarchitects.com

Disclaimer: © PNC Architects Limited holds the copyright to all the information contained within this document and their written consent must be obtained before copying or using the data other than for the purpose it was originally supplied.

All dimensions and measurements to be checked on site.
Do not scale from this drawing. This drawing is to be printed in colour.