


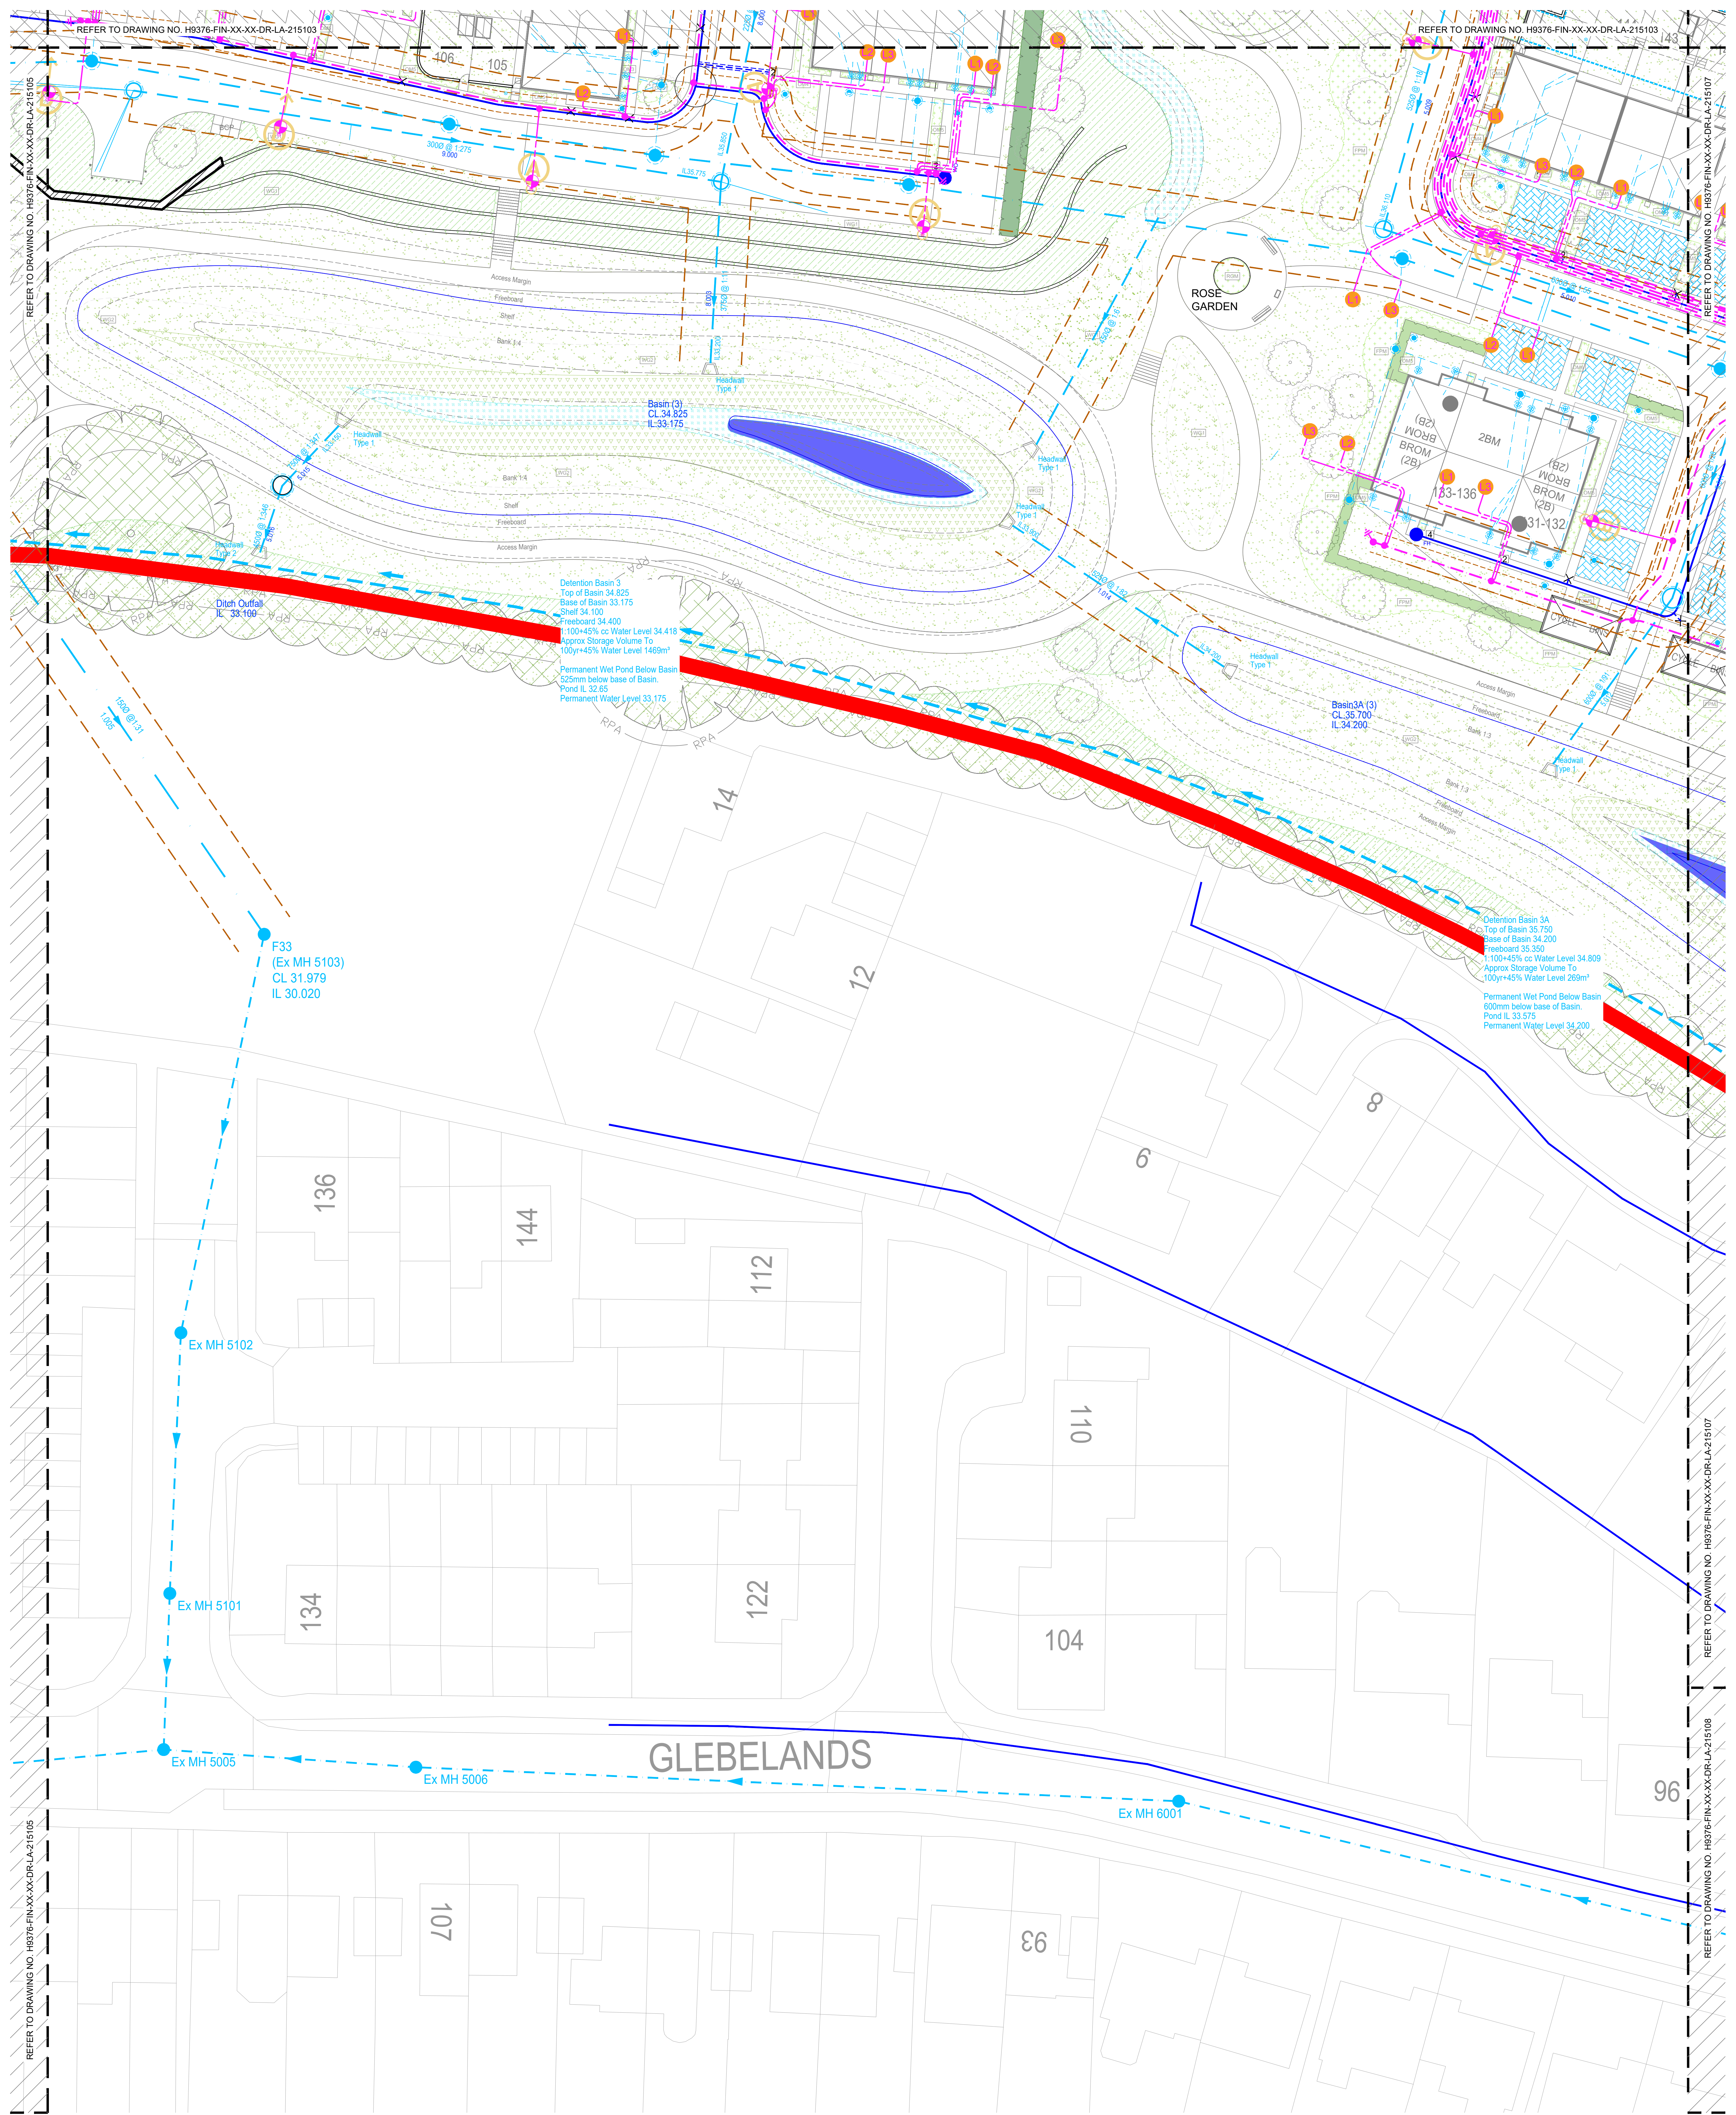

Site boundary

Public Rights of Way

Soft Landscape Features
(Rev C07, issued 01/05/2026)

Amenity grass

Proposed tree species

Wildflower Grass Type 1:
Meadow

Wildflower Grassland Type 2:
Wetland Meadow

Native shrub mix planting

Native hedgerow mix planting

Ornamental mix planting

Ornamental hedge

Woodland mix planting

Existing vegetation / tree belt
enhanced

Reedbed

Aquatic / marginal / wetland
planting

Permanent water

Utilities & Easements

Electric Cables Locations, including HV &
LV (by TriConnex, ref. A127-E-SP-01 to 02
rev. I)

Lighting Column Locations
(by Envevo, ref. EVO20036742-LD-001 to
004 rev. B)

Site Drainage Locations, including FW & SW
(by LDE, ref. H9376-RSK-ZZ-XX-DR-C-300021 to 300029)

Water Mains Locations
(by TriConnex, ref. A127-W-01 rev. K)

Easement

Electric - 1m either side from the centre

Drainage - 3m either side from the centre

Water - 3m either side from the centre

0

1

2

3

4

5

10

20m

SCALE 1:200

3

A

12/08/26

Issued for Information

Rev

Date

Amendment

GS

Initials

Project:

NEW PLACE FARM
PULBOROUGH

Client:

BARRATT REDROW (SOUTHERN COUNTIES)

Drawing:

LANDSCAPE PLANNING PLAN & UTILITIES
OVERLAY (SHEET 6 OF 8)

Drawing ref:

H9376-FIN-XX-XX-DR-LA-215106

Rev:

A

Scale@A0:

1:200

Date:

AUG 26

Drawn:

GS

Checked:

JM

215101

215102

<