
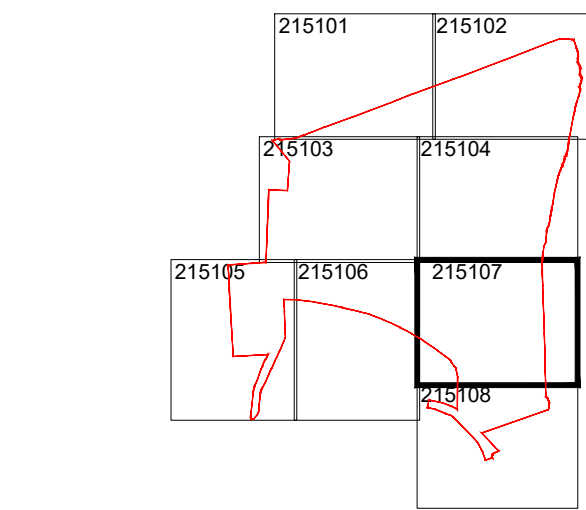


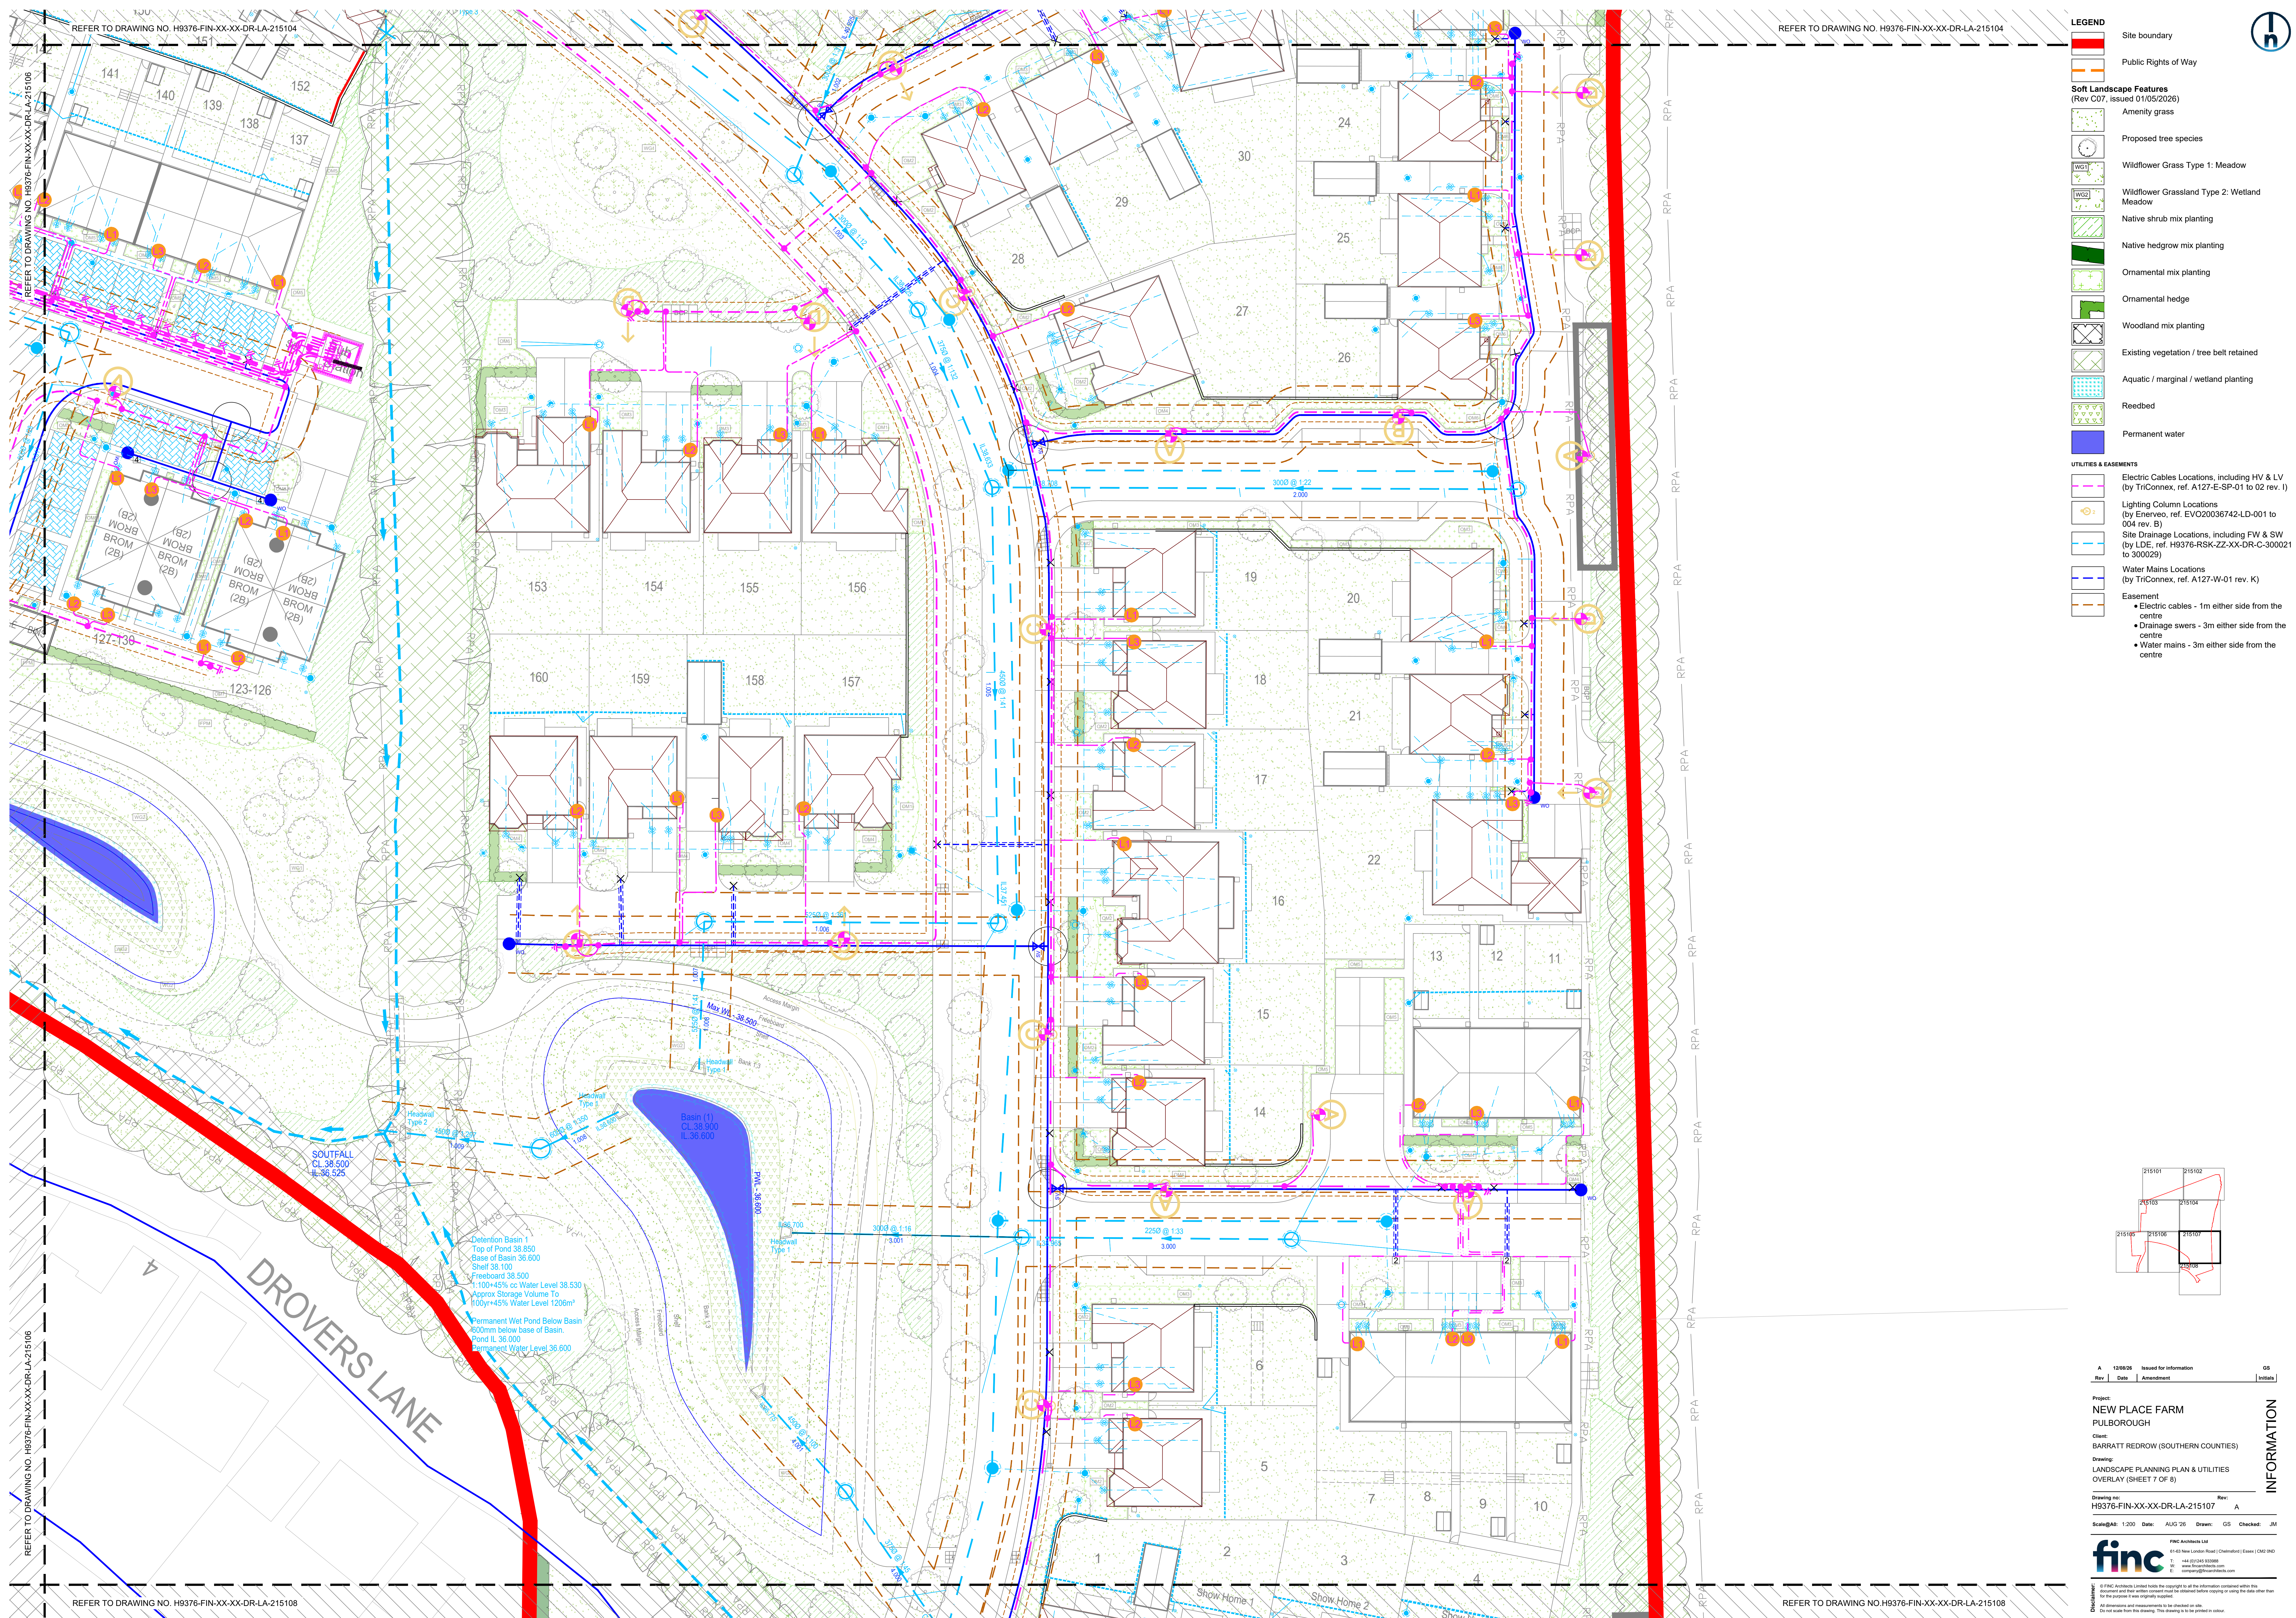

A		12/08/26		Issued for information		GS	
Rev	Date	Amendment		Initials			
Project:							
NEW PLACE FARM							
PULBOROUGH							
Client:							
BARRATT REDROW (SOUTHERN COUNTIES)							
Drawing:							
LANDSCAPE PLANNING PLAN & UTILITIES OVERLAY (SHEET 7 OF 8)							
Drawing no:				Rev:			
H9376-FIN-XX-XX-DR-LA-215107				A			
Scale@A1:	1:200	Date:	AUG 26	Drawn:	GS	Checked:	JM
							
finch architects Ltd							
61-63 New London Road Chesham Bucks HP8 4ND							
T: +44 (0)1294 833889							
W: www.fincharchitects.com							
E: enquiry@fincharchitects.com							
Disclaimer:	© finch architects. finch architects holds the copyright to all the information contained within this document and any other written consent must be obtained before copying or using the data other than for the purpose it was originally supplied.						
	All dimensions and measurements to be checked on site.						
	Do not scale from this drawing. This drawing is to be printed in colour.						

INFORMATION