

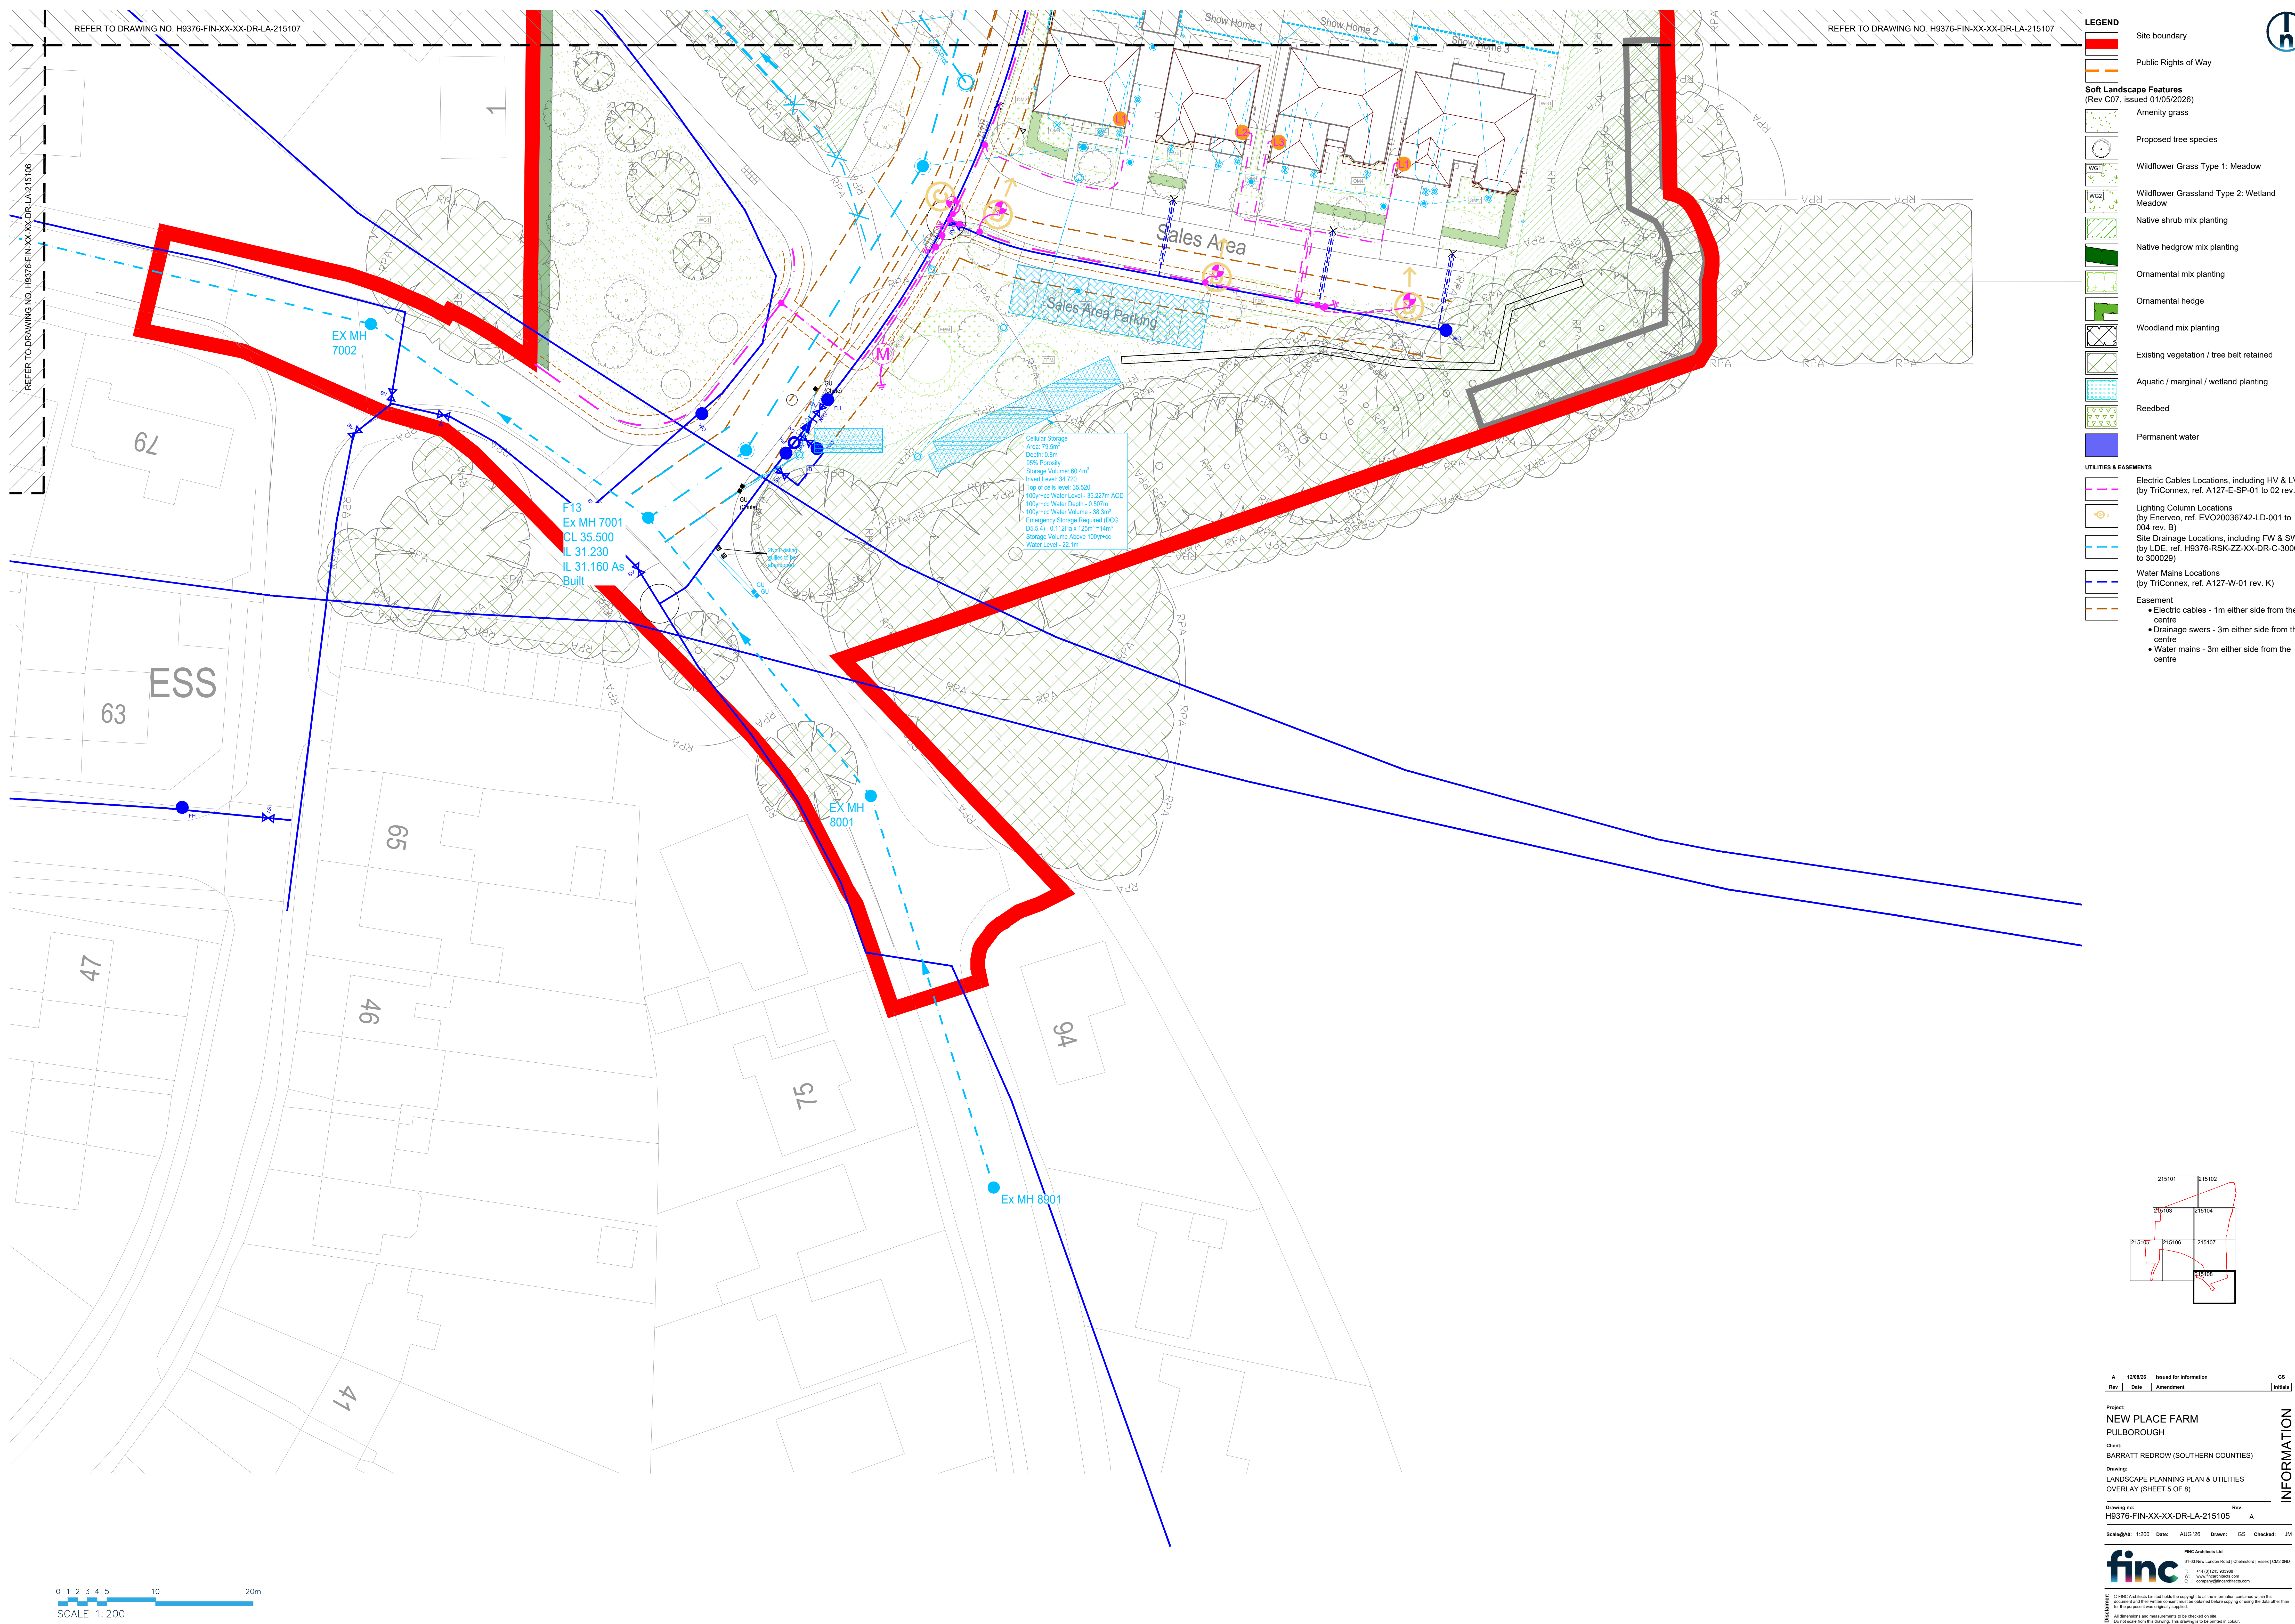


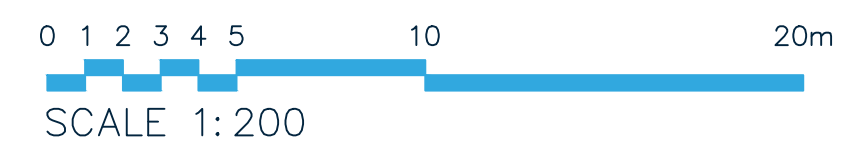

- LEGEND**
- Site boundary
 - Public Rights of Way
 - Soft Landscape Features**
(Rev C07, issued 01/05/2026)
 - Amenity grass
 - Proposed tree species
 - Wildflower Grass Type 1: Meadow
 - Wildflower Grassland Type 2: Wetland Meadow
 - Native shrub mix planting
 - Native hedgrow mix planting
 - Ornamental mix planting
 - Ornamental hedge
 - Woodland mix planting
 - Existing vegetation / tree belt retained
 - Aquatic / marginal / wetland planting
 - Reedbed
 - Permanent water
 - UTILITIES & EASEMENTS**
 - Electric Cables Locations, including HV & LV
(by TriConnex, ref. A127-E-SP-01 to 02 rev. I)
 - Lighting Column Locations
(by Enerveo, ref. EVO20036742-LD-001 to 004 rev. B)
 - Site Drainage Locations, including FW & SW
(by LDE, ref. H9376-RSK-ZZ-XX-DR-C-300029 to 300029)
 - Water Mains Locations
(by TriConnex, ref. A127-W-01 rev. K)
 - Easement
 - Electric cables - 1m either side from the centre
 - Drainage swers - 3m either side from the centre
 - Water mains - 3m either side from the centre

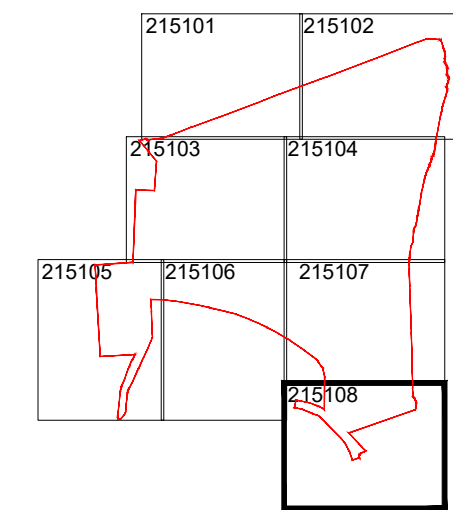

A 12/08/26 Issued for information			GS
Rev	Date	Amendment	Initials
Project: NEW PLACE FARM PULBOROUGH			
Client: BARRATT REDROW (SOUTHERN COUNTIES)			
Drawing: LANDSCAPE PLANNING PLAN & UTILITIES OVERLAY (SHEET 5 OF 8)			
Drawing ref: H9376-FIN-XX-XX-DR-LA-215105			Rev: A
Scale@A: 1:200 Date: AUG '26			Drawn: GS Checked: JM
Finc Architects Ltd 61-63 New London Road Chesham Essex CM8 9AD T: +44 (0)1246 933889 W: www.fincharchitects.com E: enquiry@fincharchitects.com			
© Finc Architects Limited holds the copyright to all the information contained within this document and this will be retained until the information is no longer required for the purpose it was originally supplied. All dimensions and measurements to be checked on site. Do not scale from this drawing. This drawing is to be printed in colour.			

INFORMATION