


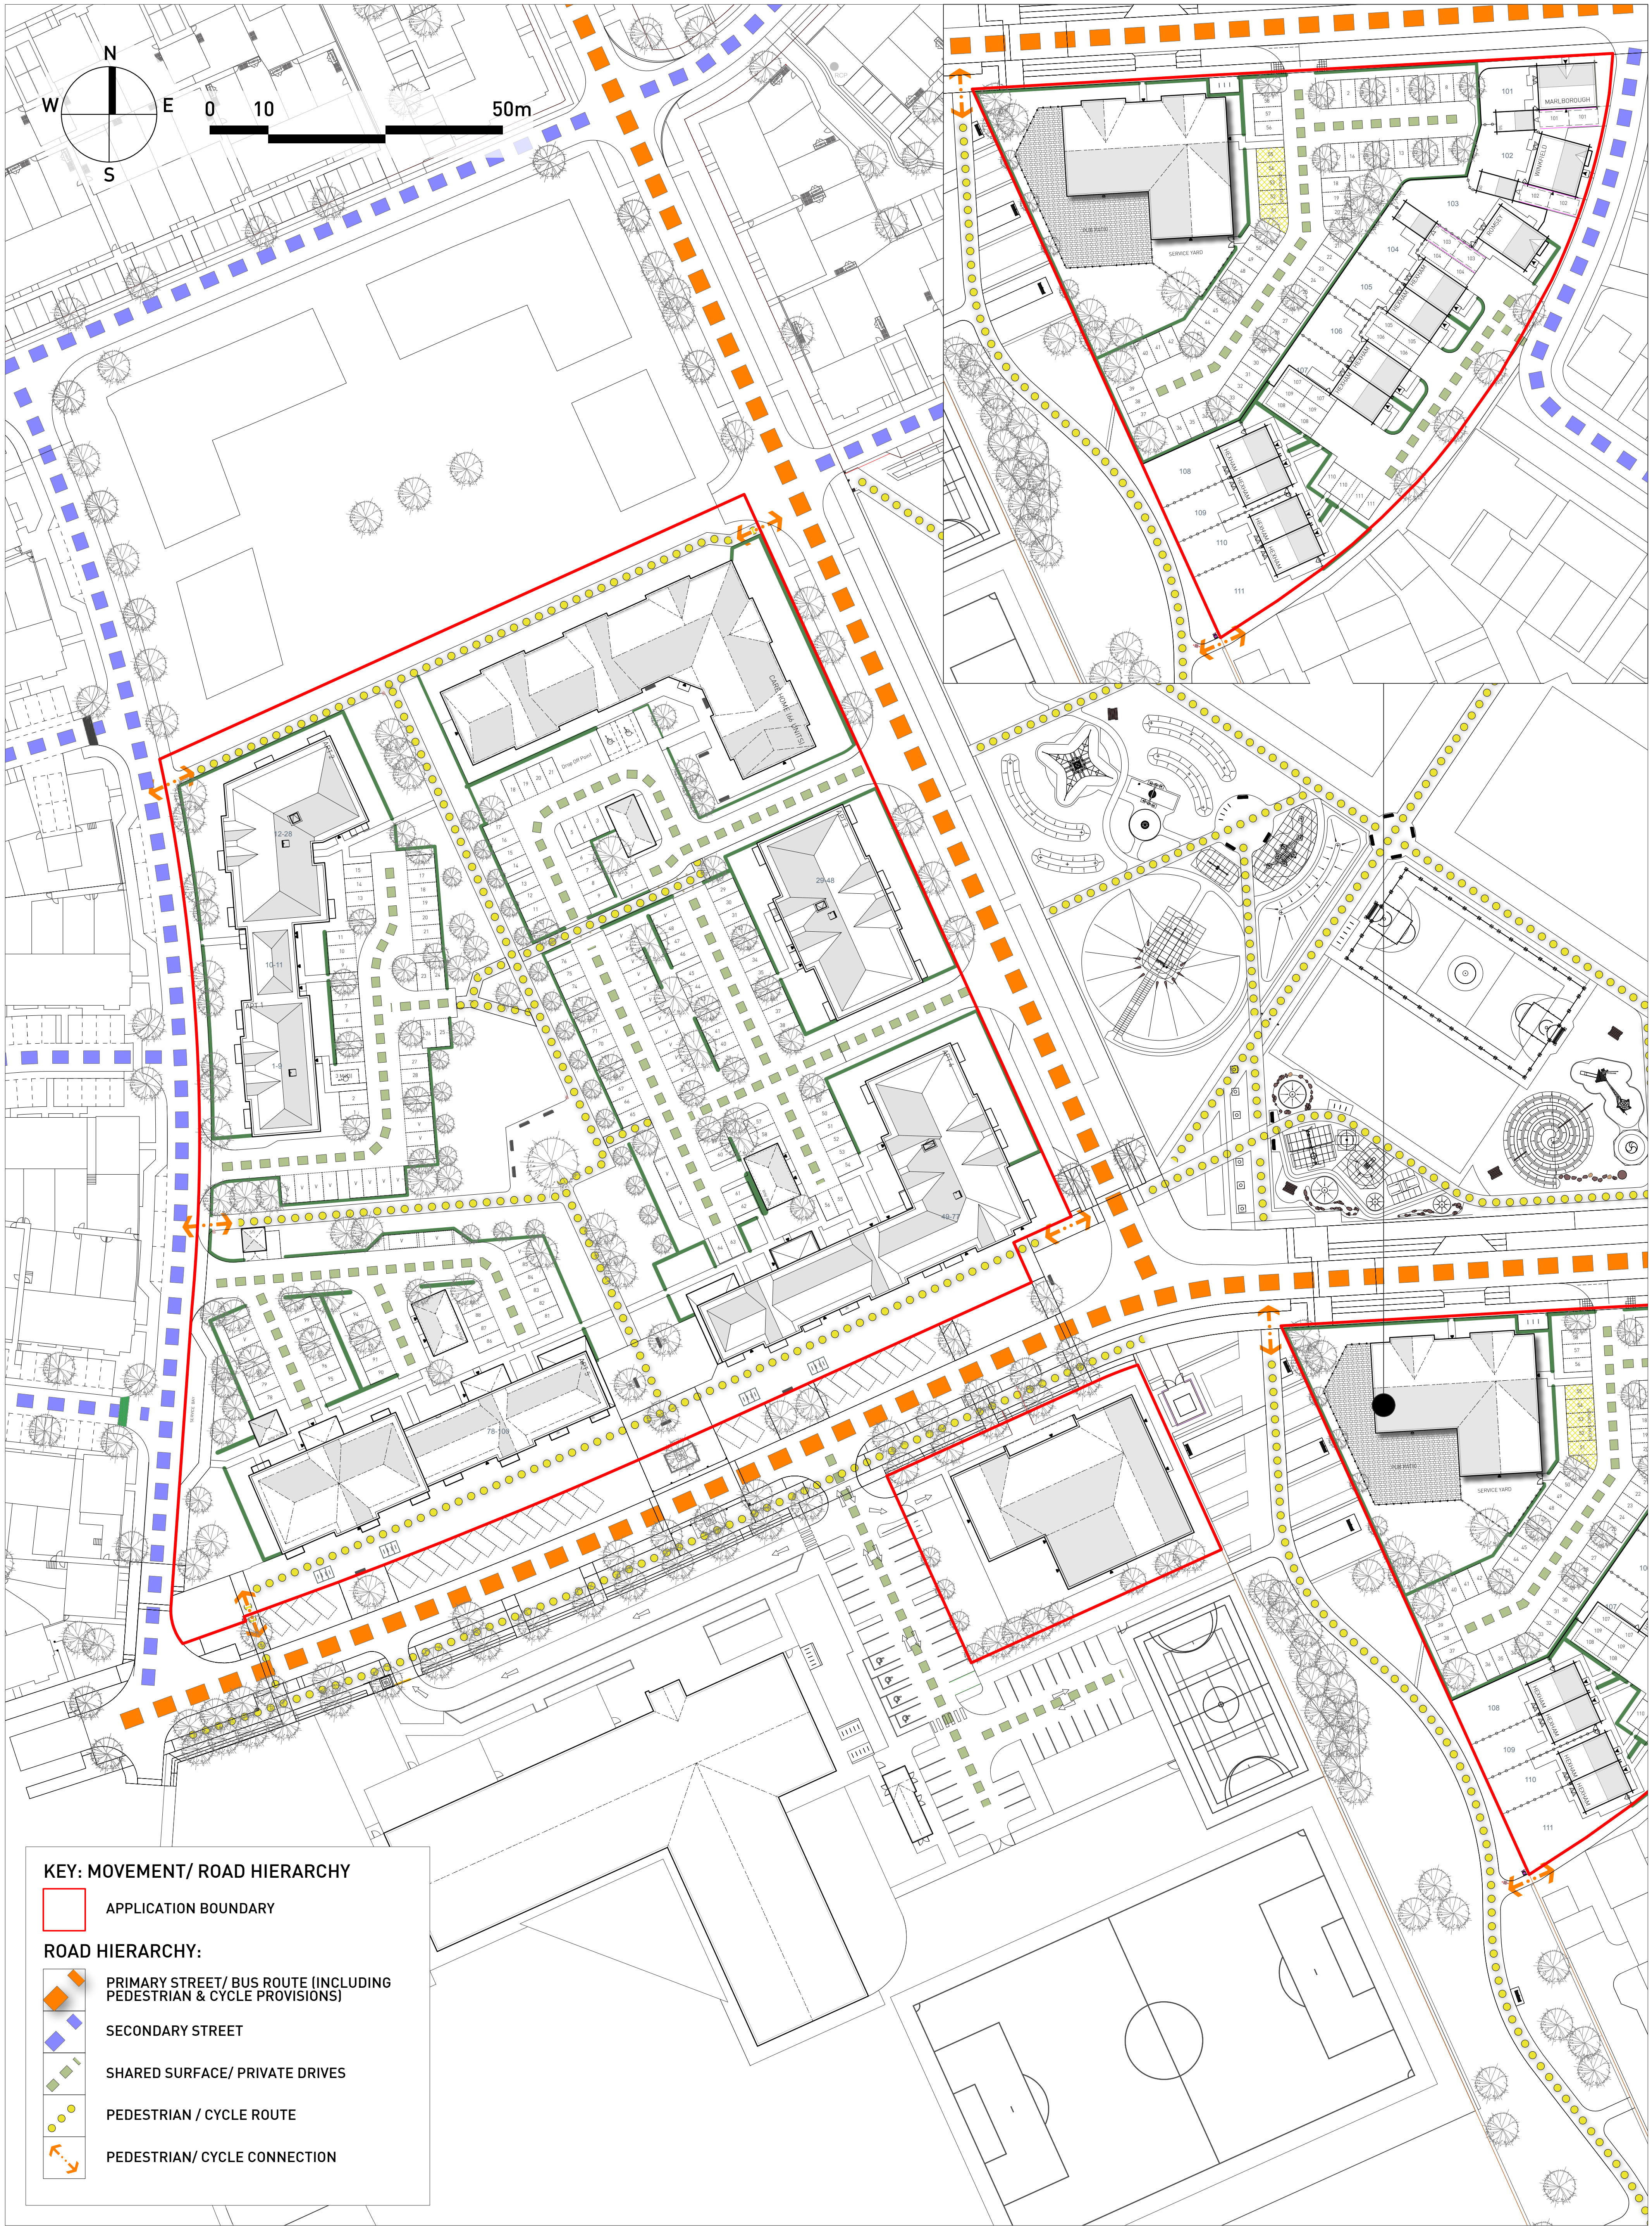

KEY: MOVEMENT/ ROAD HIERARCHY

APPLICATION BOUNDARY

ROAD HIERARCHY:

PRIMARY STREET/ BUS ROUTE (INCLUDING PEDESTRIAN & CYCLE PROVISIONS)

SECONDARY STREET

SHARED SURFACE/ PRIVATE DRIVES

PEDESTRIAN / CYCLE ROUTE

PEDESTRIAN/ CYCLE CONNECTION

KILNWOOD VALE, NEIGHBOURHOOD CENTRE - MOVEMENT/ ROAD HIERARCHY

