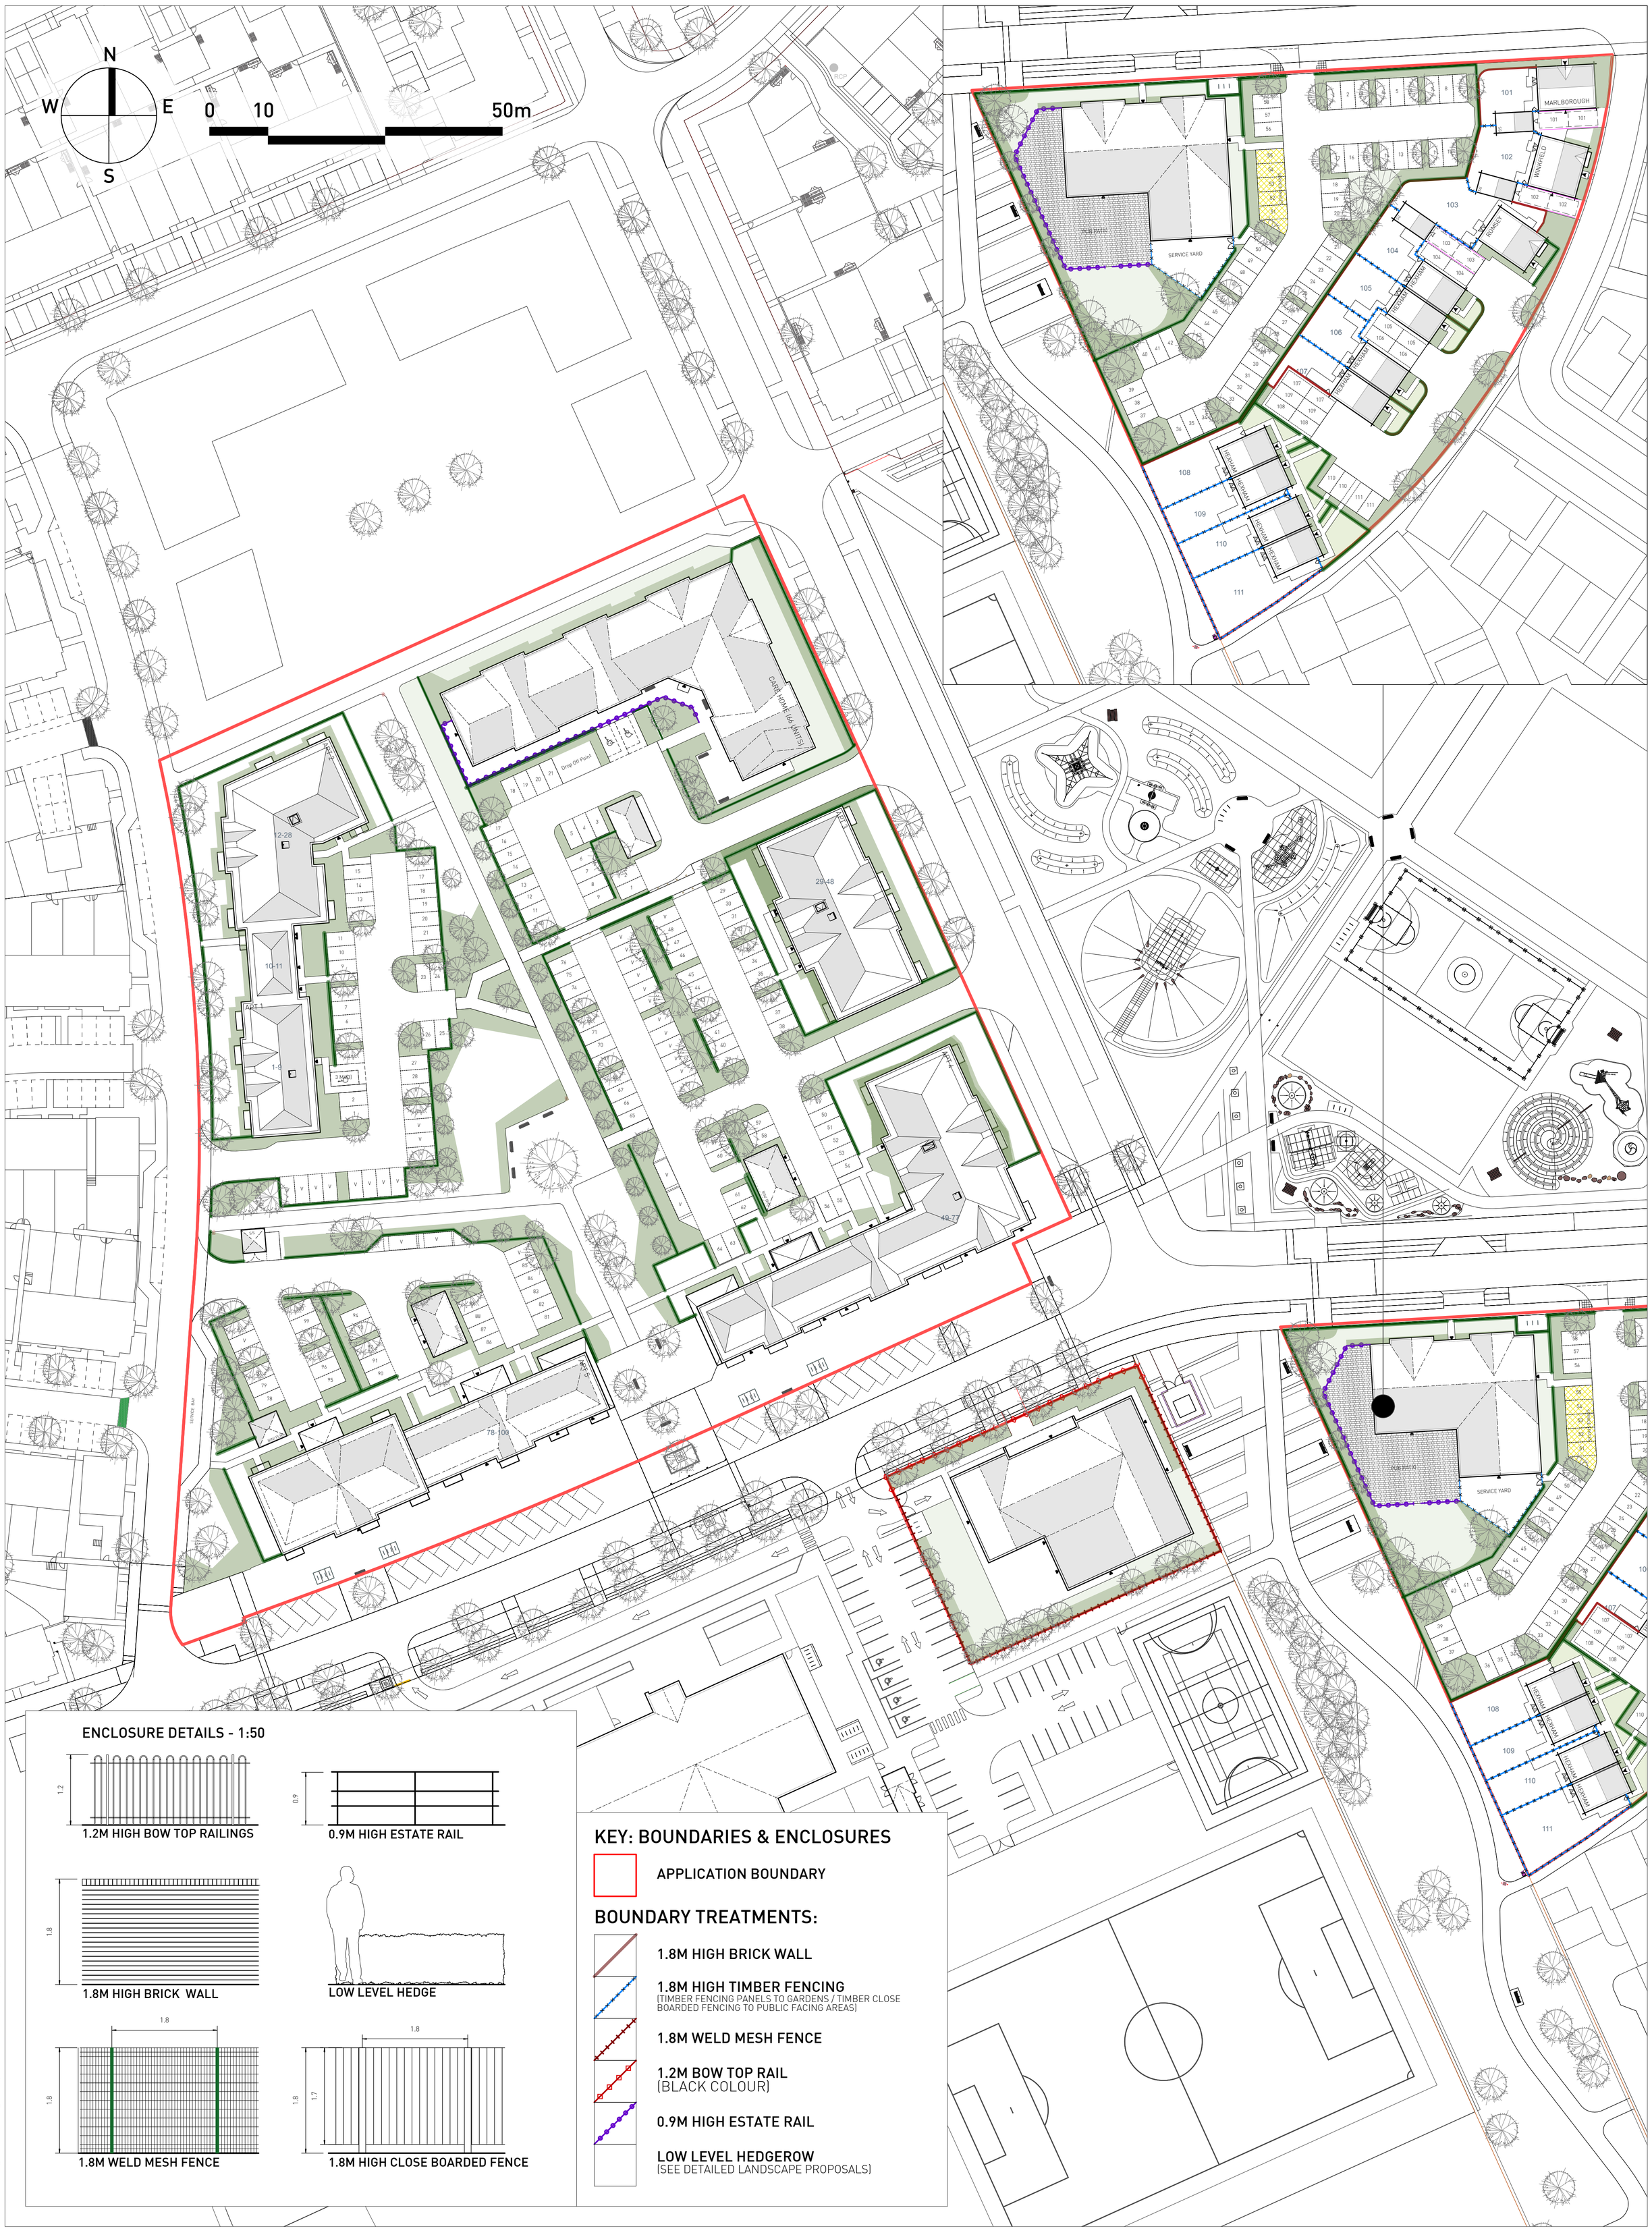

© Pegasus Planning Group Limited. © Crown copyright and database rights OS 100042093. Promap Licence number 100020449. EmapSite Licence number 0100031673. Terms & Conditions @ pegasusgroup.co.uk

KILNWOOD VALE, NEIGHBOURHOOD CENTRE – BOUNDARIES & ENCLOSURE STRATEGY

PEGASUS GROUP

| PEGASUSGROUP.CO.UK | TEAM/DRAWN BY: KUN/MFA | APPROVED BY: MFA | DATE: 20/08/2026 | SCALE: 1:500@A1 | DRWG: P23-0030_DE_20H | CLIENT: CREST NICHOLSON |