
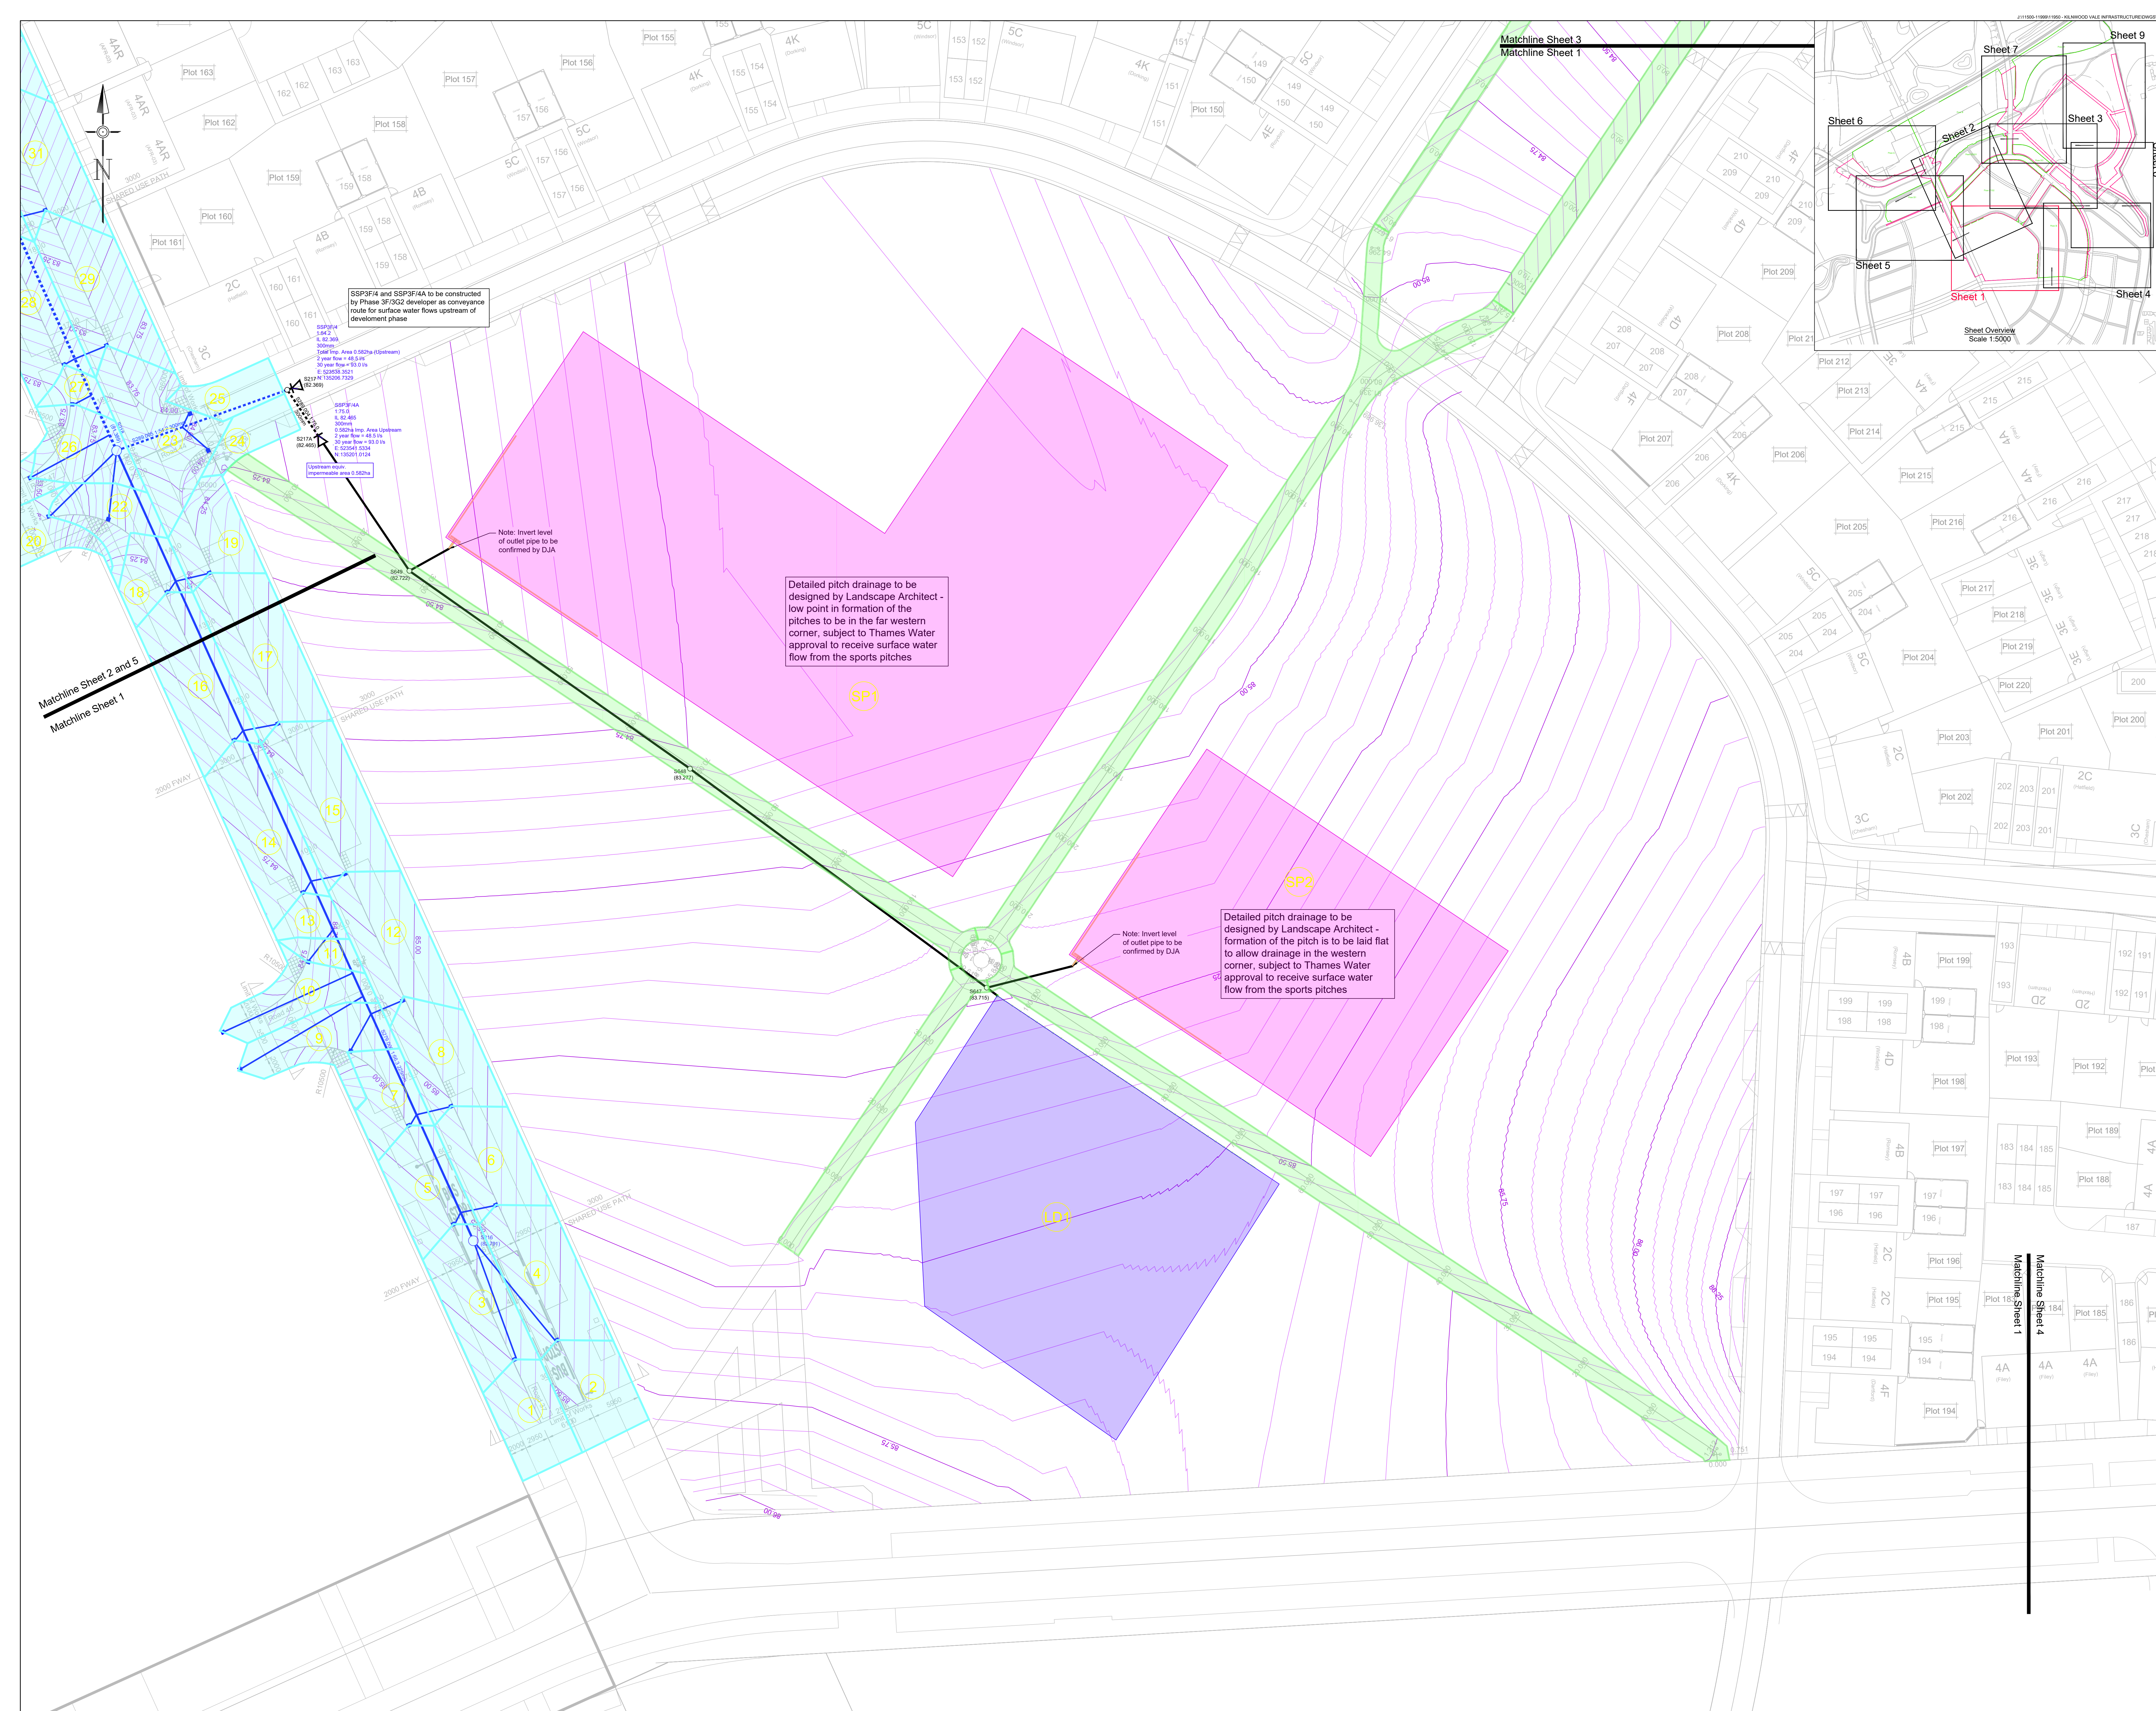


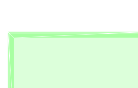

- | | |
|-----------------------|--|
| Notes | |
| 1 | Do not scale from this drawing on print or electronically. Work from figured dimensions only. |
| 2 | No deviation from the details on this drawing is allowed without CampbellReith's prior permission in writing. |
| 3 | Read this drawing with all Architects', Service Engineer's and CampbellReith's relevant details, specifications and drawings. |
| 4 | All work is to be done in accordance with the relevant specifications issued by CampbellReith, British Standard Codes of Practice, Statutory Requirements and the Contract Documents. |
| 5 | <u>Drawing revision:</u> |
| P- Preliminary | Evolving drawings for approvals, tenders, billings etc. |
| C- Contractual | Drawings authorized and approved for stage completion i.e. Stage-Tender or Stage 5-Construction. |
| 6 | <u>Drawing status:</u> |
| SD | In progress |
| S0 | Initial status |
| S1 | Shared (Non-informational) |
| S1 | S1 - Suitable for coordination, S2 - Suitable for information, S3 - Suitable for review and comment, S4 - Suitable for stage approval |
| | <u>Published (For contractors purposes)</u> |
| AI | AI as etc. Authorised and accepted ('n' relates to work stages) |
| BI | BI, Bn etc - Partial sign-off (with comments) |
| CR | CR - As constructed record document (Final Construction ONLY. Any deviations to that which is on site is not the liability of CampbellReith) |
| 7 | <u>Work Stages:</u> |
| 2 | 2 - Concept, 3 - Definition, 4 - Design, 5 - Build & commission, 6 - Handover |
| 8 | Only drawings with revision Cn and status A5 to be used for Construction |
| 9 | This drawing is to be read in conjunction with others in the CampbellReith 11950-R1 series. |
| 10 | All adoptable highway works to be carried out in accordance with DTf specification for highway works or as amended by West Sussex County Council S278/08 standard details. |
| 11 | Temporary terminations of carriageway to be retained by sacrificial kerb laid back with surface. |
| 12 | Design CBR values taken as 3%, contractor to confirm cbr values on site. If design CBR value is not achieved sub base to be increased in accordance with WSCC standard detail S278/38/21. |
| 13 | Any soft spots within the proposed highway shall be dug out and the void backfilled in layers up to formation level with selected granular fill as directed and to the satisfaction of the highways inspector. |
| 14 | Tactile paving to comply with the 'Guidance on the use of tactile paving surfaces' 1998. Refer to standard detail S278/38/18. |
| 15 | Topsoil to be removed prior to commencement of any construction work. |
| 16 | Engineering fill material to be placed, compared and tested in accordance with specification. |

Legend

	Surface water drainage
	Surface water gully and connection
	Proposed finished level contour
	Gully catchment area
	Gully catchment to existing gully
	Landscape catchment area
	Sports pitch area
	Linear drain catchment area
 LP	Low point
	Surface water linear drain

P1	Issued for information	27.04.23	NB
Rev	Description	Date	By

CampbellReith
consulting engineers

London	020 7340 1700	☐	☐	Manchester	0161 819 3060
Surrey	01737 784 500	☐	☐	Birmingham	01675 467 484
Bristol	0117 916 1066	☒	☐	Dubai	00 971 4345 7088

www.campbellreith.com


Job Title	Kilnwood Vale, Crawley
Client	

Crest Nicholson

Remaining Infrastructure
Gully Catchment Plan
Sheet 1 of 7

Drawn by NB	Date made 05.04.23	Scale @ A0 1:250	Checked by	Suitability S2	CR Project 11950
----------------	-----------------------	---------------------	------------	-------------------	---------------------

Project No.	Originator	Volume	Lvl/Loc	Type	Role	Number	Rev
11950	CRH	RI	XX	DR	C	5061	P1

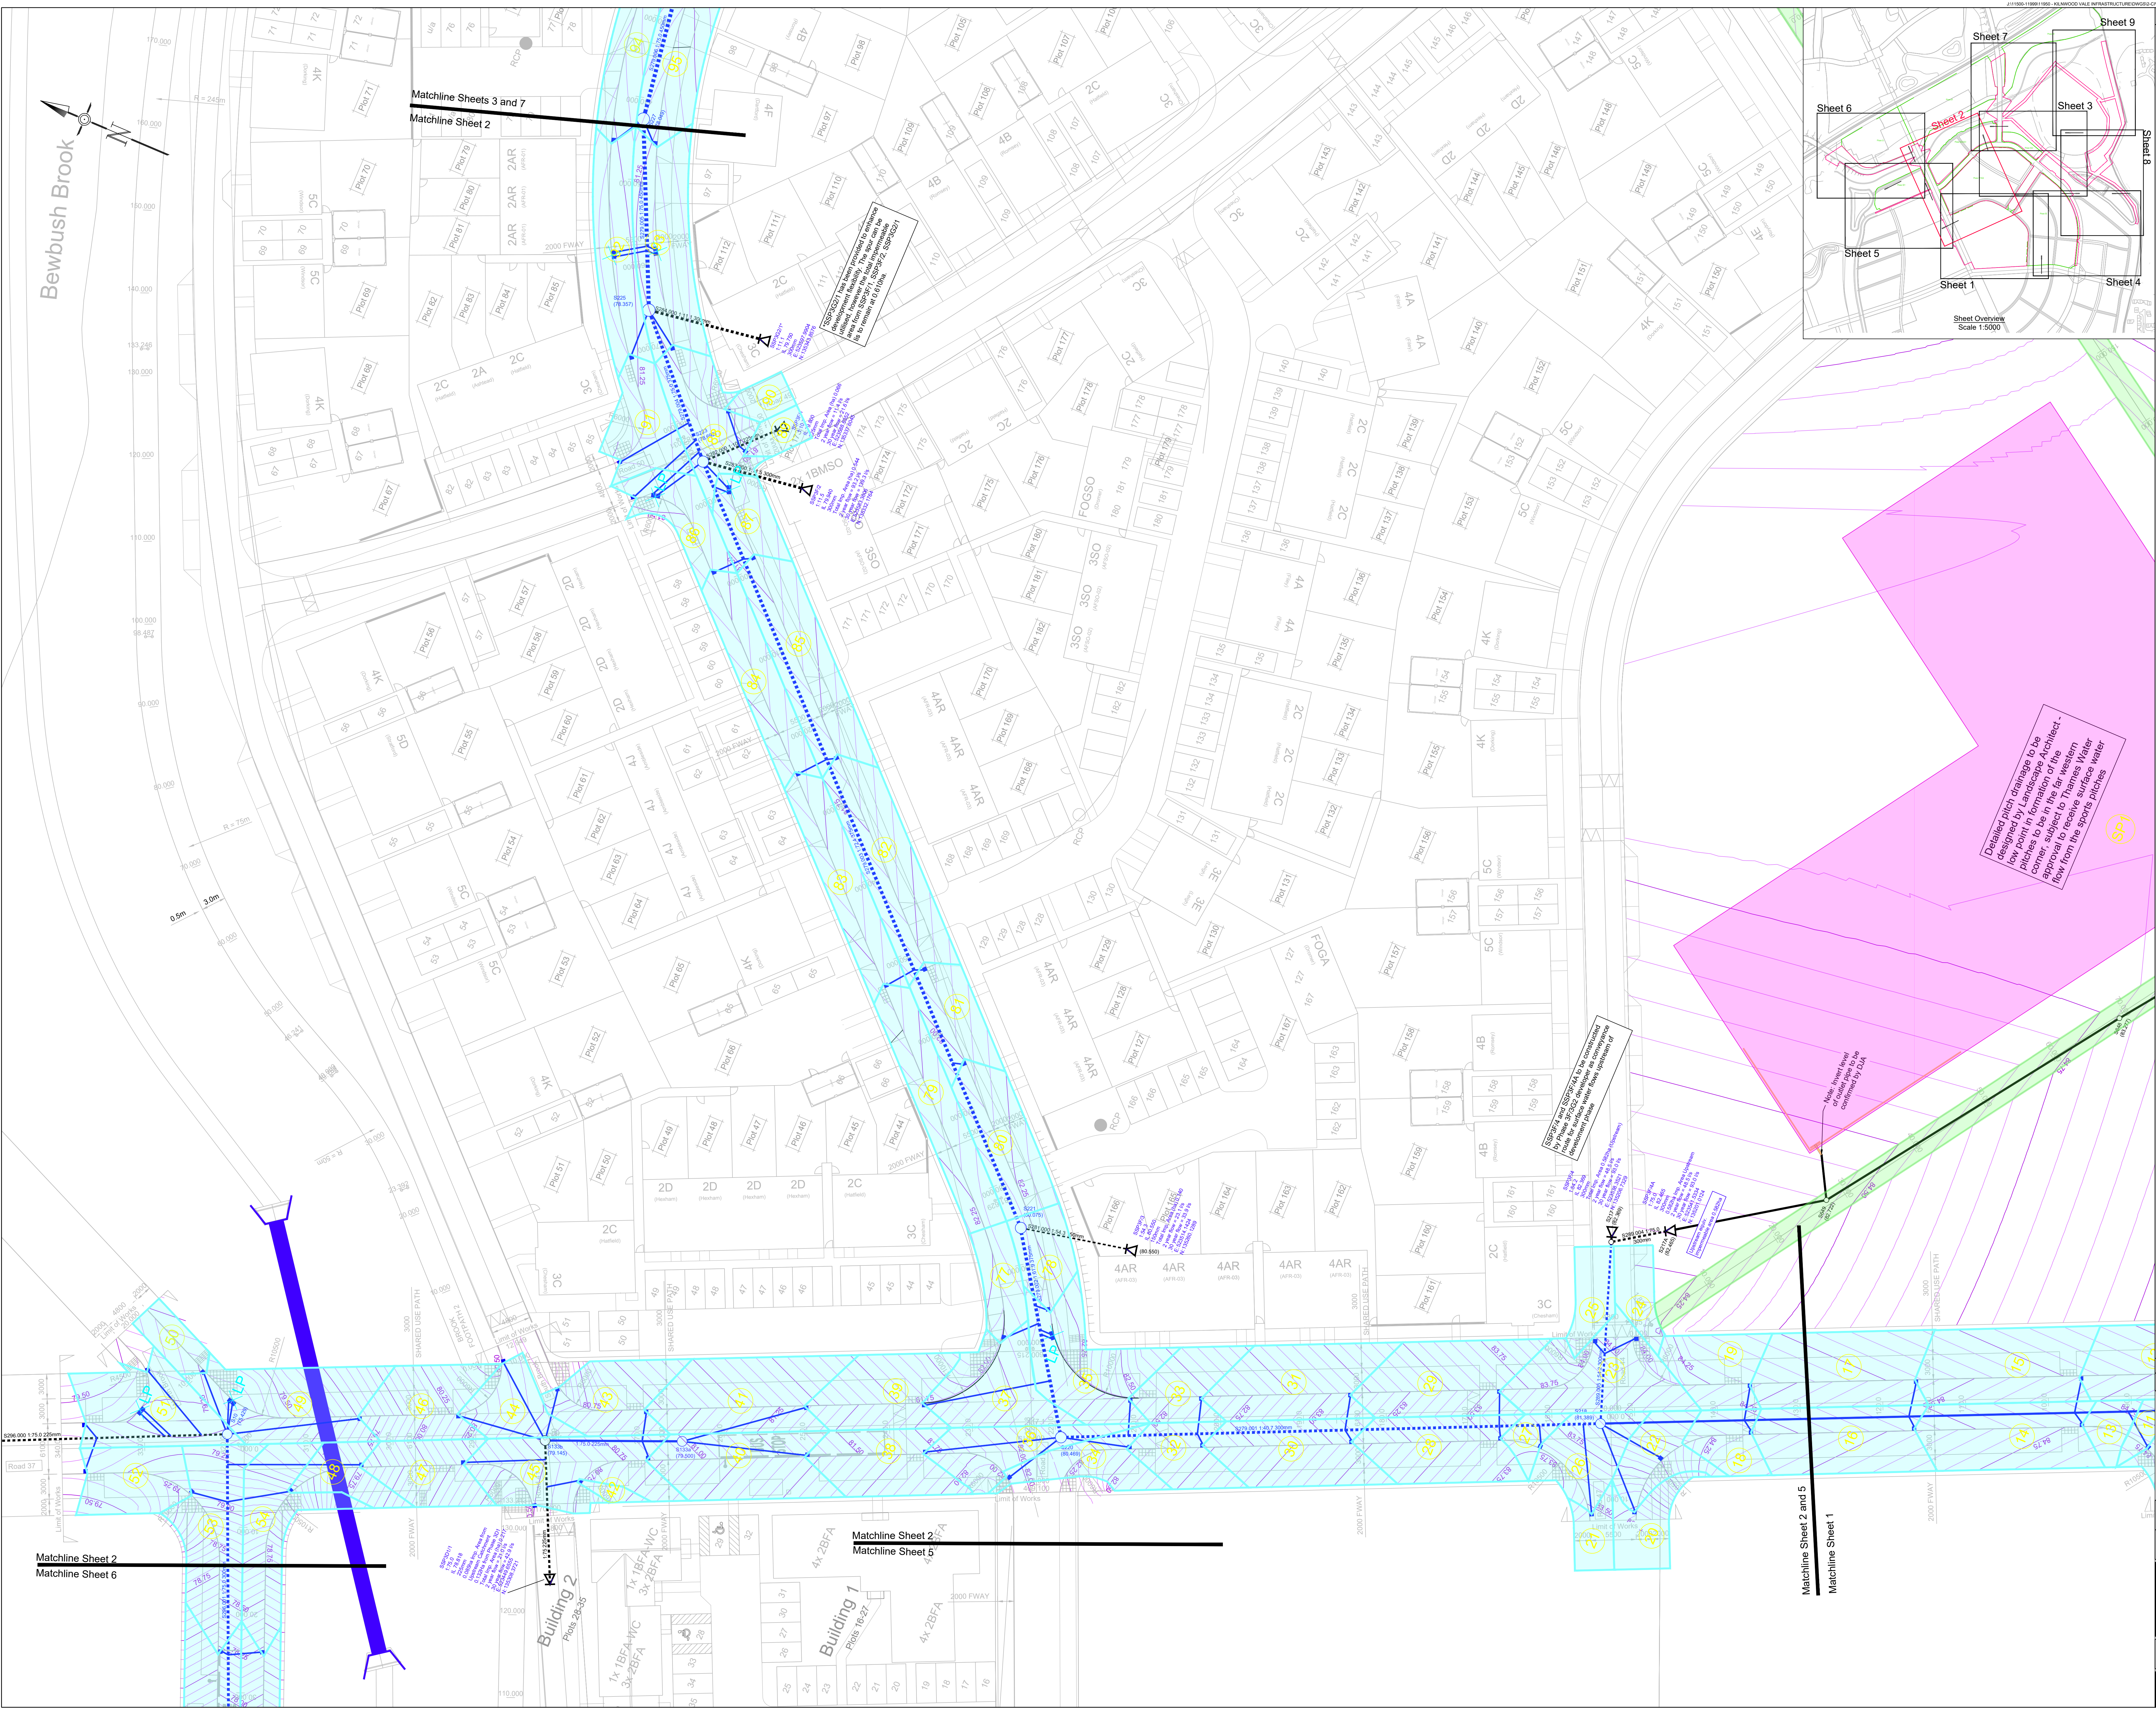

- Legend**
- Surface water drainage
 - Surface water gully and connection
 - Proposed finished level contour
 - Gully catchment area
 - Gully catchment to existing gully
 - Landscape catchment area
 - Sports pitch area
 - Linear drain catchment area
 - Low point
 - Surface water linear drain

P1	Issued for information	27.04.23	NB
Rev	Description	Date	By

CampbellReith
consulting engineers

London 020 7340 1700 Manchester 0161 819 3060
Surrey 01737 784 500 Birmingham 01675 467 484
Bristol 0117 916 1066 Dubai 00 971 4345 7088
www.campbellreith.com

Job Title
Client
Kilnwood Vale, Crawley
Crest Nicholson

**Remaining Infrastructure
Gully Catchment Plan
Sheet 2 of 7**

Drawn by NB Date made 05.04.23 Scale @ A0 1:250 Checked by S2 Suitability S2 CR Project 11950

Project No.	Originator	Volume	Lvl/Loc	Type	Role	Number	Rev
11950	CRH	RI	XX	DR	C	5062	P1

