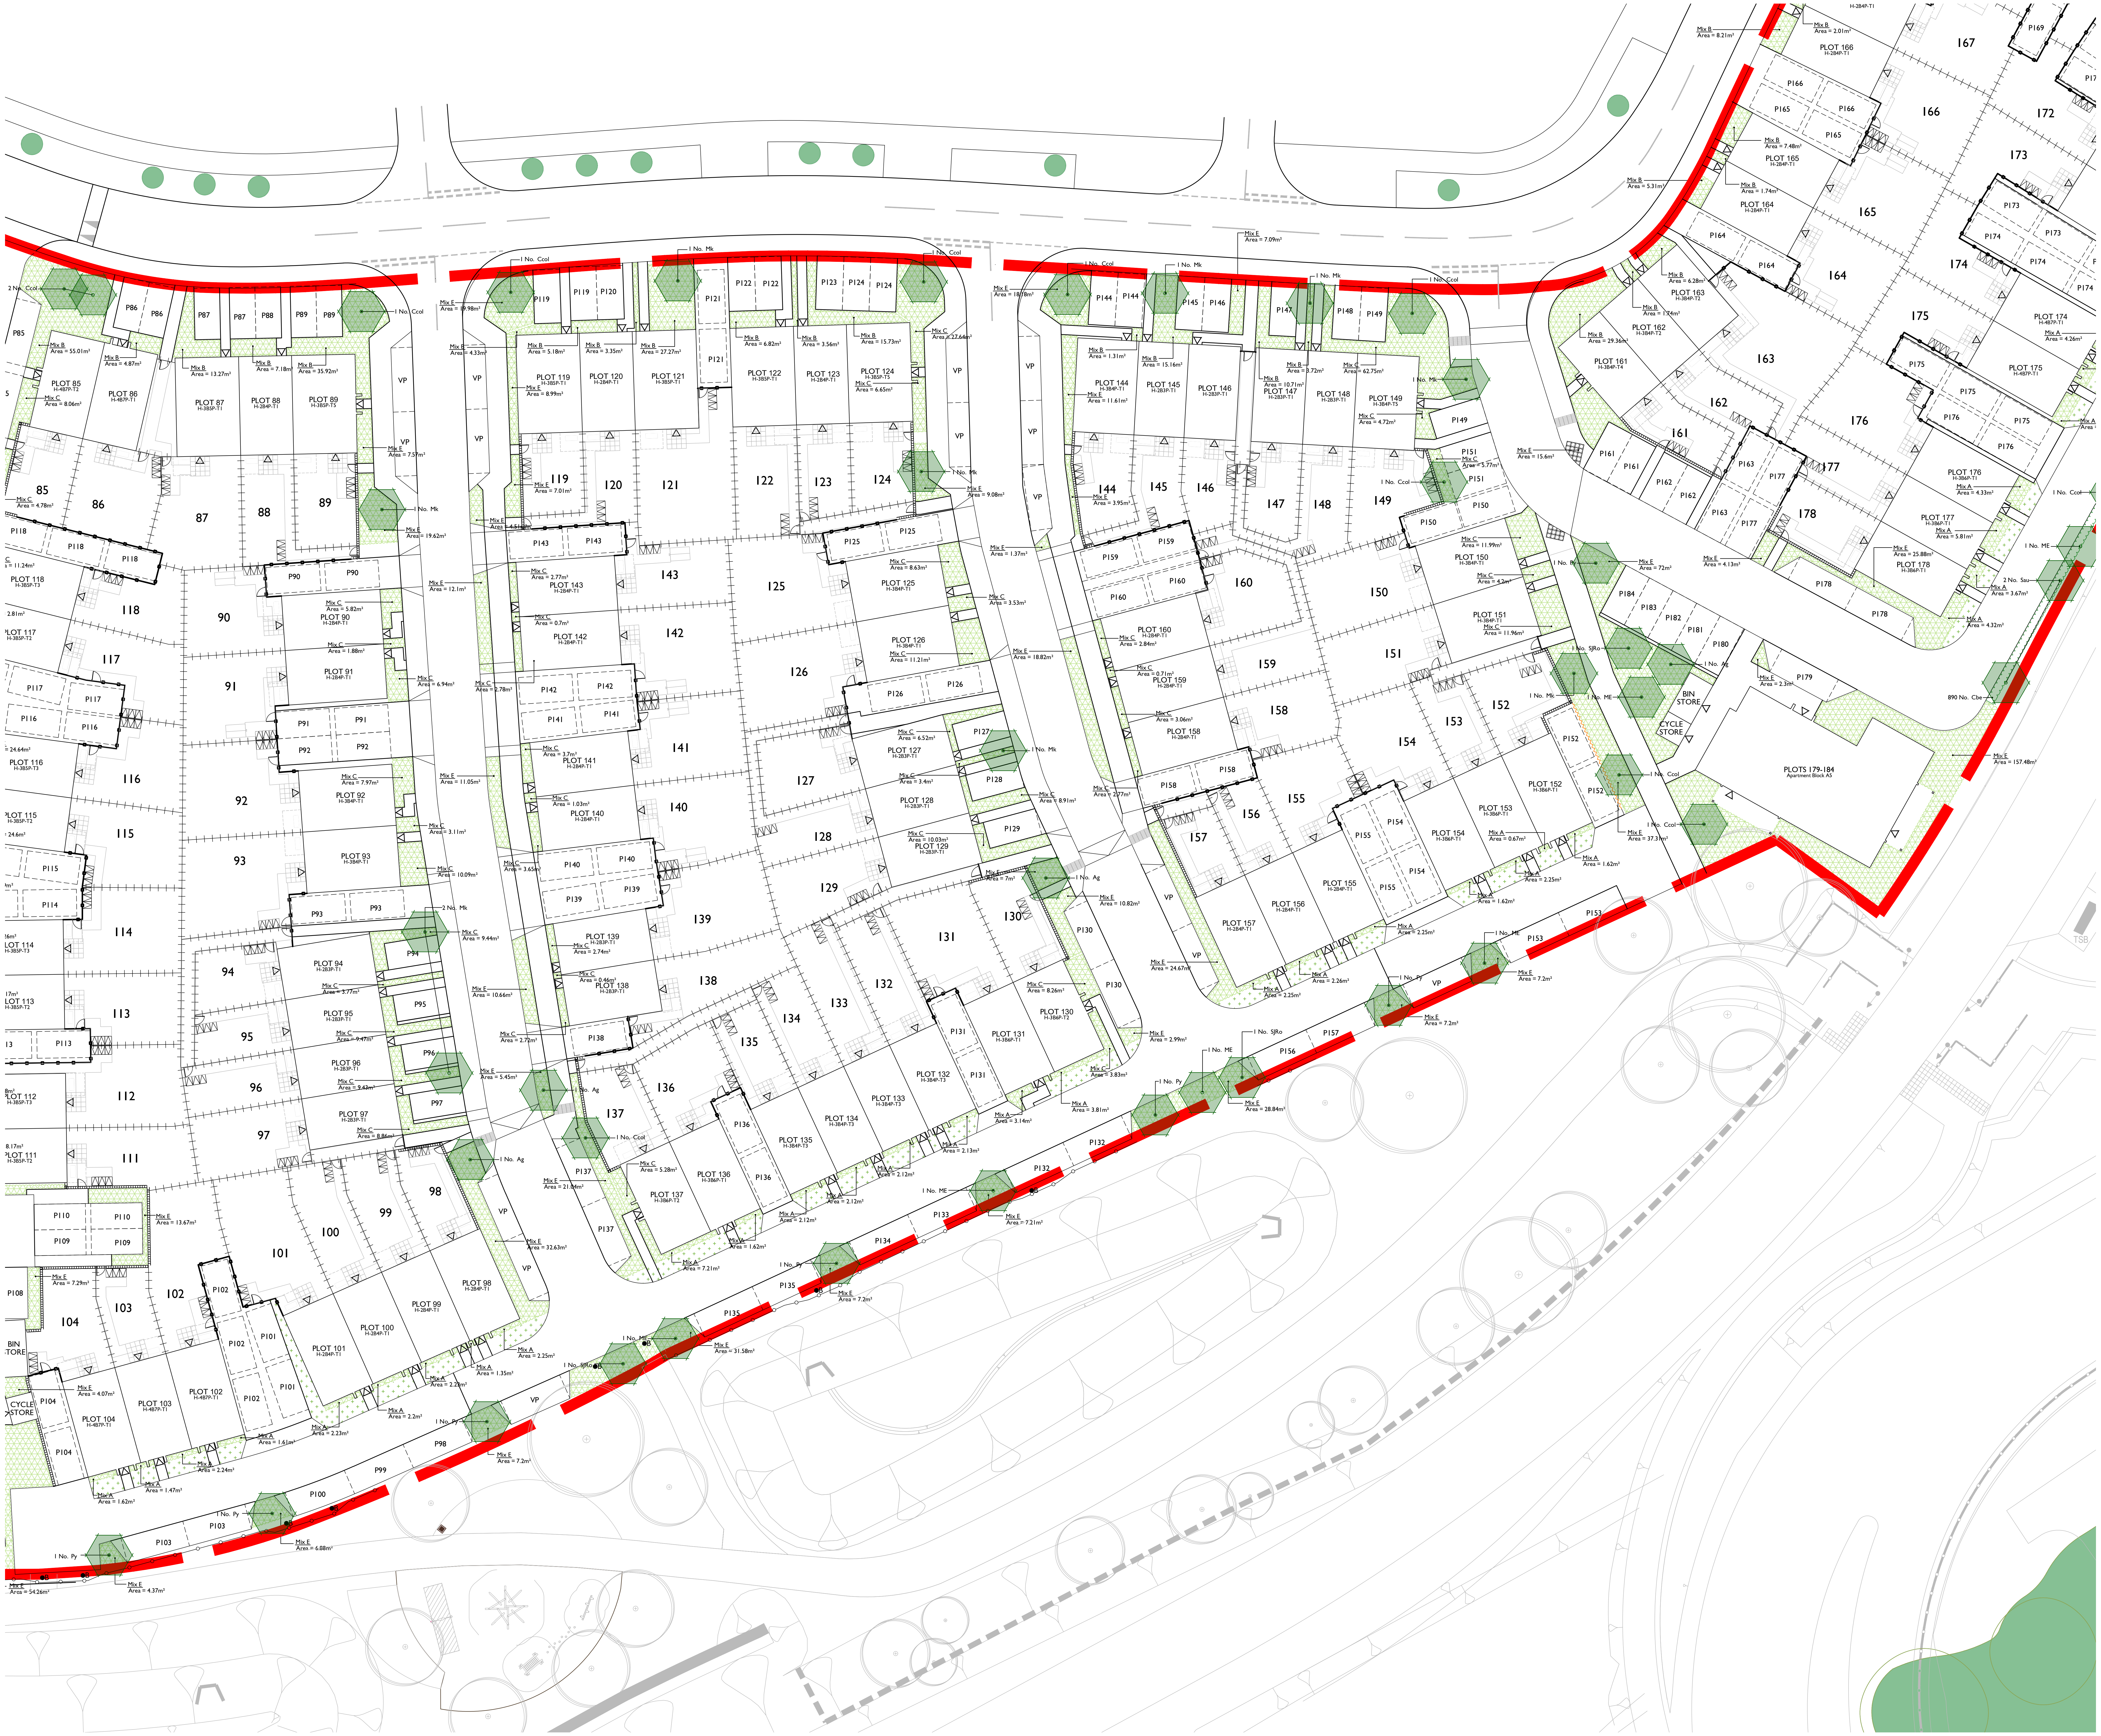

LEGEND

🟥	Site boundary
●	Existing tree to be retained and protected. Refer to arboricultural information for further detail
○	Tree in public open space (designed by others)
⬡	Proposed tree planting, refer to standard details: 2898-5-5-VEG-0001-S5-P6, 2898-5-5-VEG-0002-S5-P5, 2898-5-5-VEG-0003-S5-P4
▨	Double staggered single species hedge Managed at 0.9m high in public realm and 2.5m high along site boundaries
▨	Ornamental shrub and perennial planting Refer to Planting Schedule for detail
▨	Mown species rich grassland Seeded with EL1 Flowering Lawn Mixture from Emorsgate or similar seeded at 4g/m2
▨	Good quality hardwearing turf

NOTES:
1. For Planting Schedule refer to drawing GLS_050_195_1501
2. Planting design based on HTA drawing 0045-HTA-00-PL-DR-L-1002 rev G and schedule L&G-NHS_HTA-L_SP rev C

SHEET LAYOUT

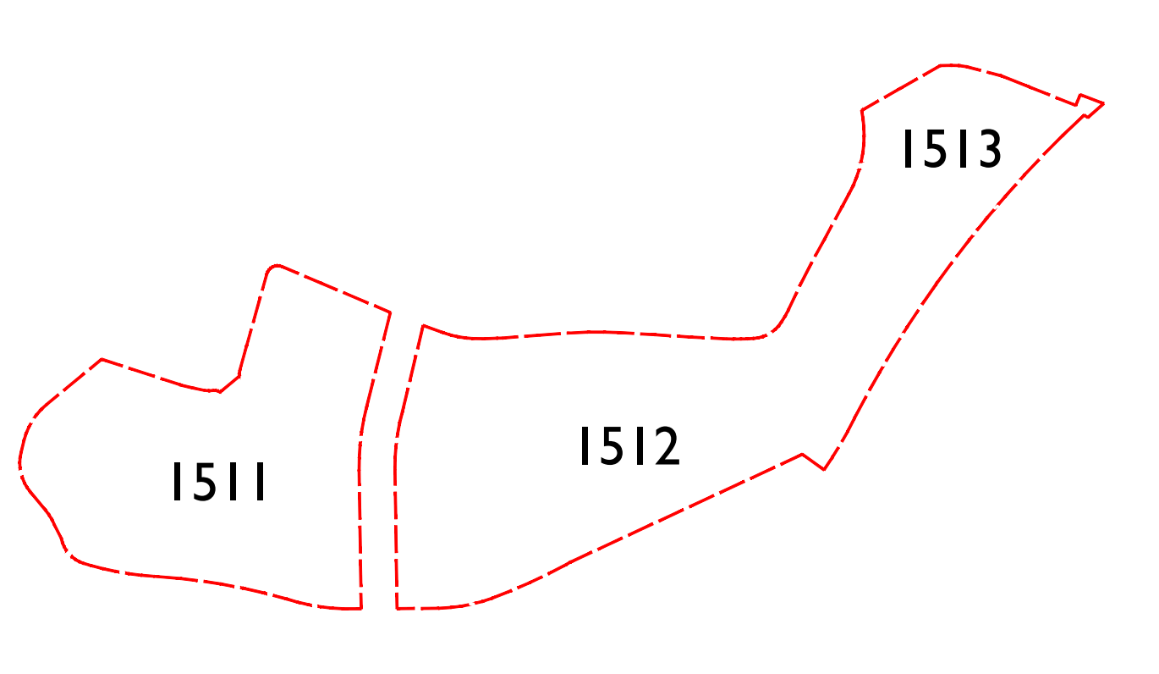

FOR PLANNING

Scale @ A0:
0 1 2 3 4 5 6 7 8 9 10m
Scale 1:200
NORTH

Rev	Date	Drawn	Checked

Date: 18.09.25
Drawn by : RA/LM
Checked by : AE
Drg No: GLS_050_195_1512
Rev:

Project:
Mowbray Village, North Horsham
RM7

Title:
Planting Plan
Sheet 2

Client:
dandara

GREENLANDSCAPE STUDIO

Green Landscape Studio Limited - The Lakeside Centre, Lakeside Country Park, Wide Lane, Eastleigh, Hampshire - Telephone 01276 450039 - www.gl-studio.co.uk
This drawing and the works depicted are the copyright of Green Landscape Studio Ltd. and may not be reproduced or amended except by written permission. No liability will be accepted for amendments made by other persons.