


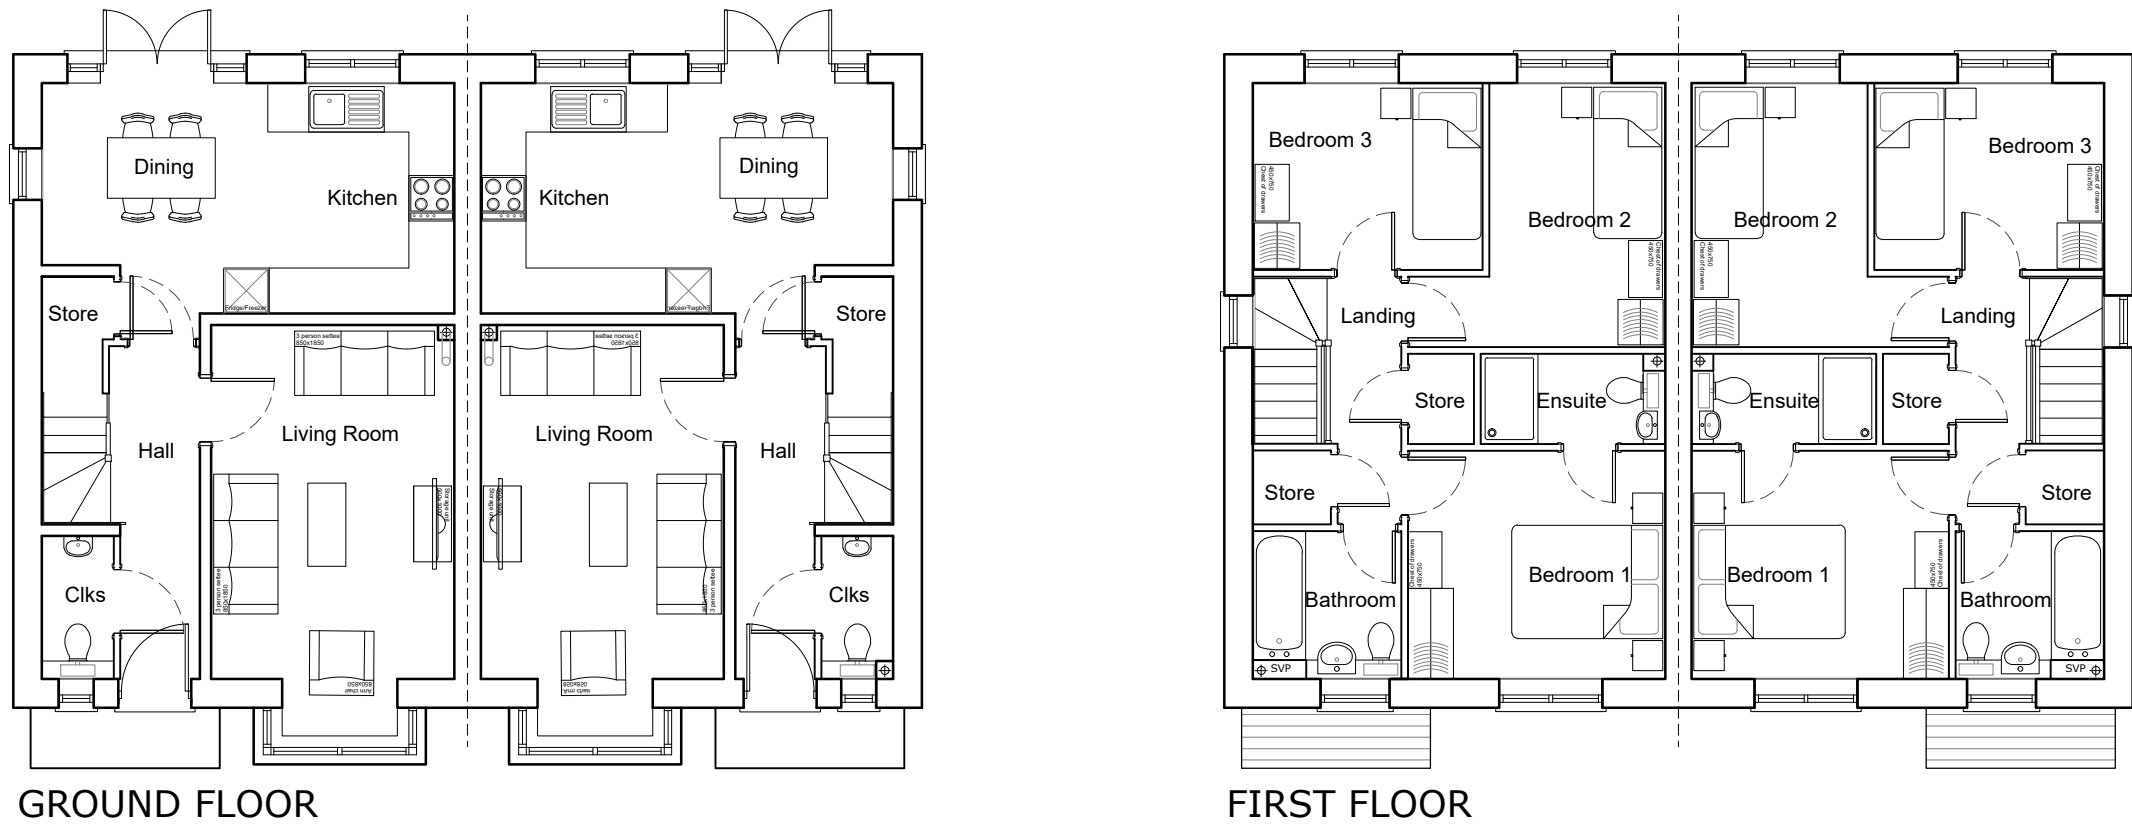

FACING MATERIALS KEY

(R)

Red Brick

(T)

Tile Hanging

(W)

Weatherboarding

Note: For colours of materials
please refer to the Boundary &
Dwelling Materials Layout
(BDML 01 A)