
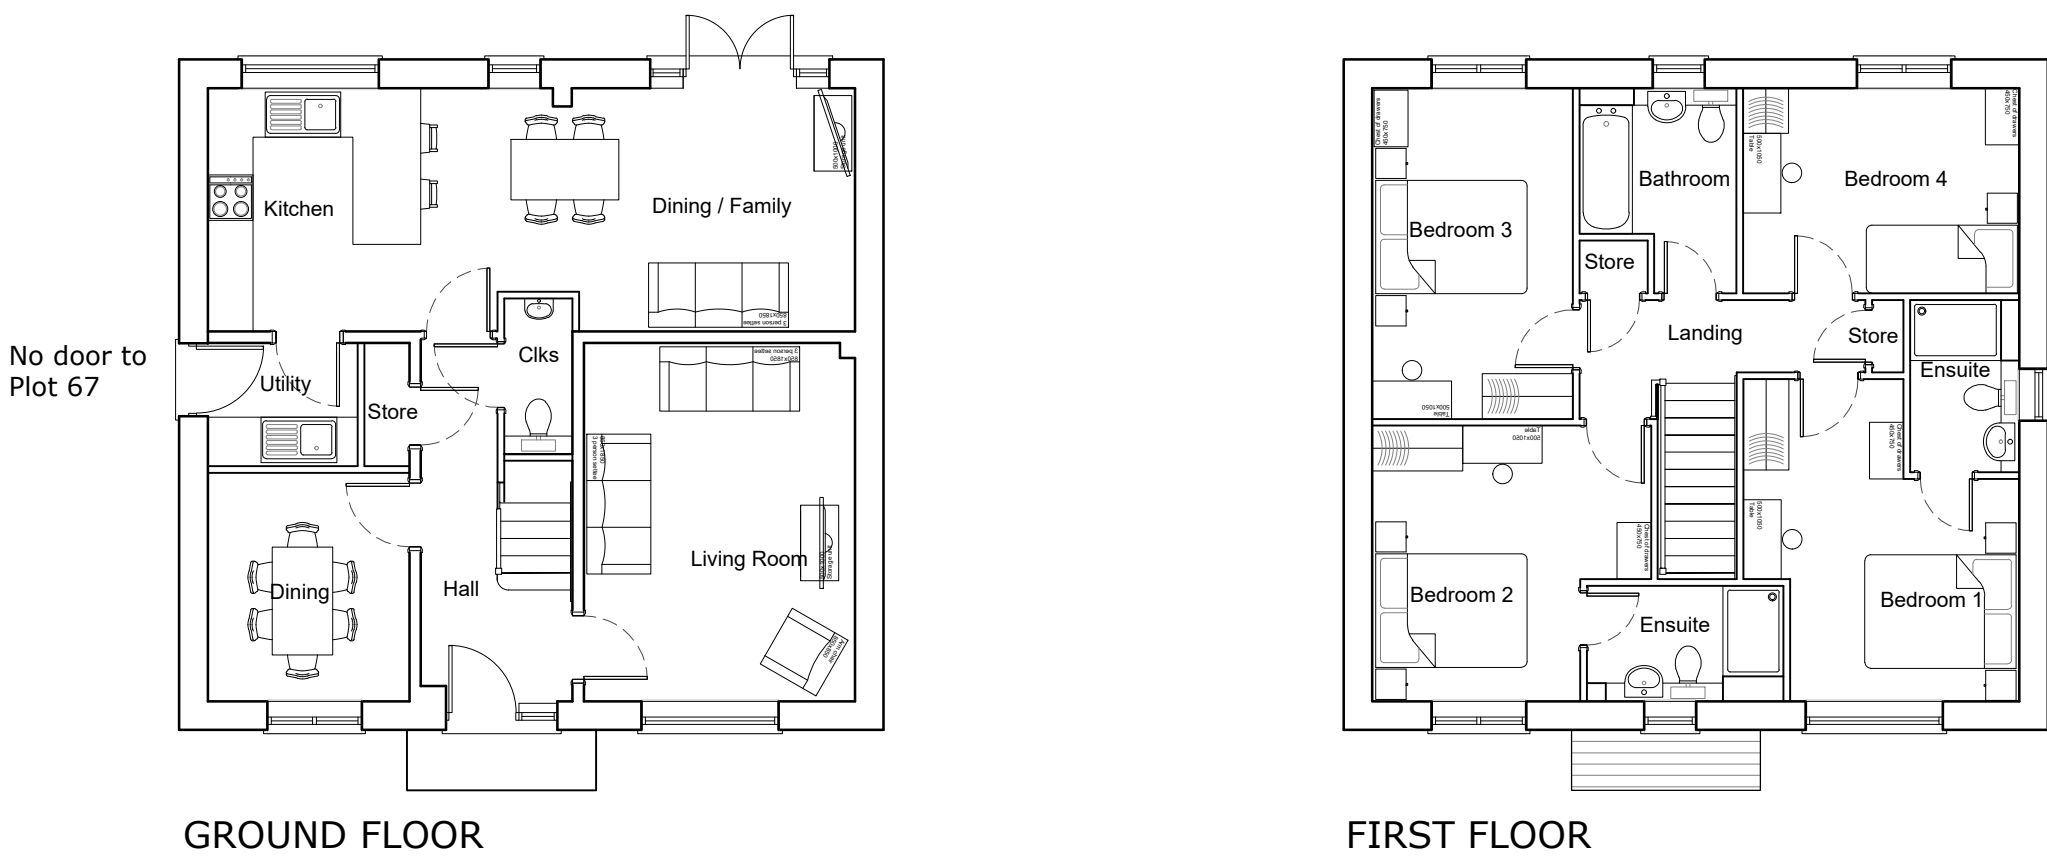


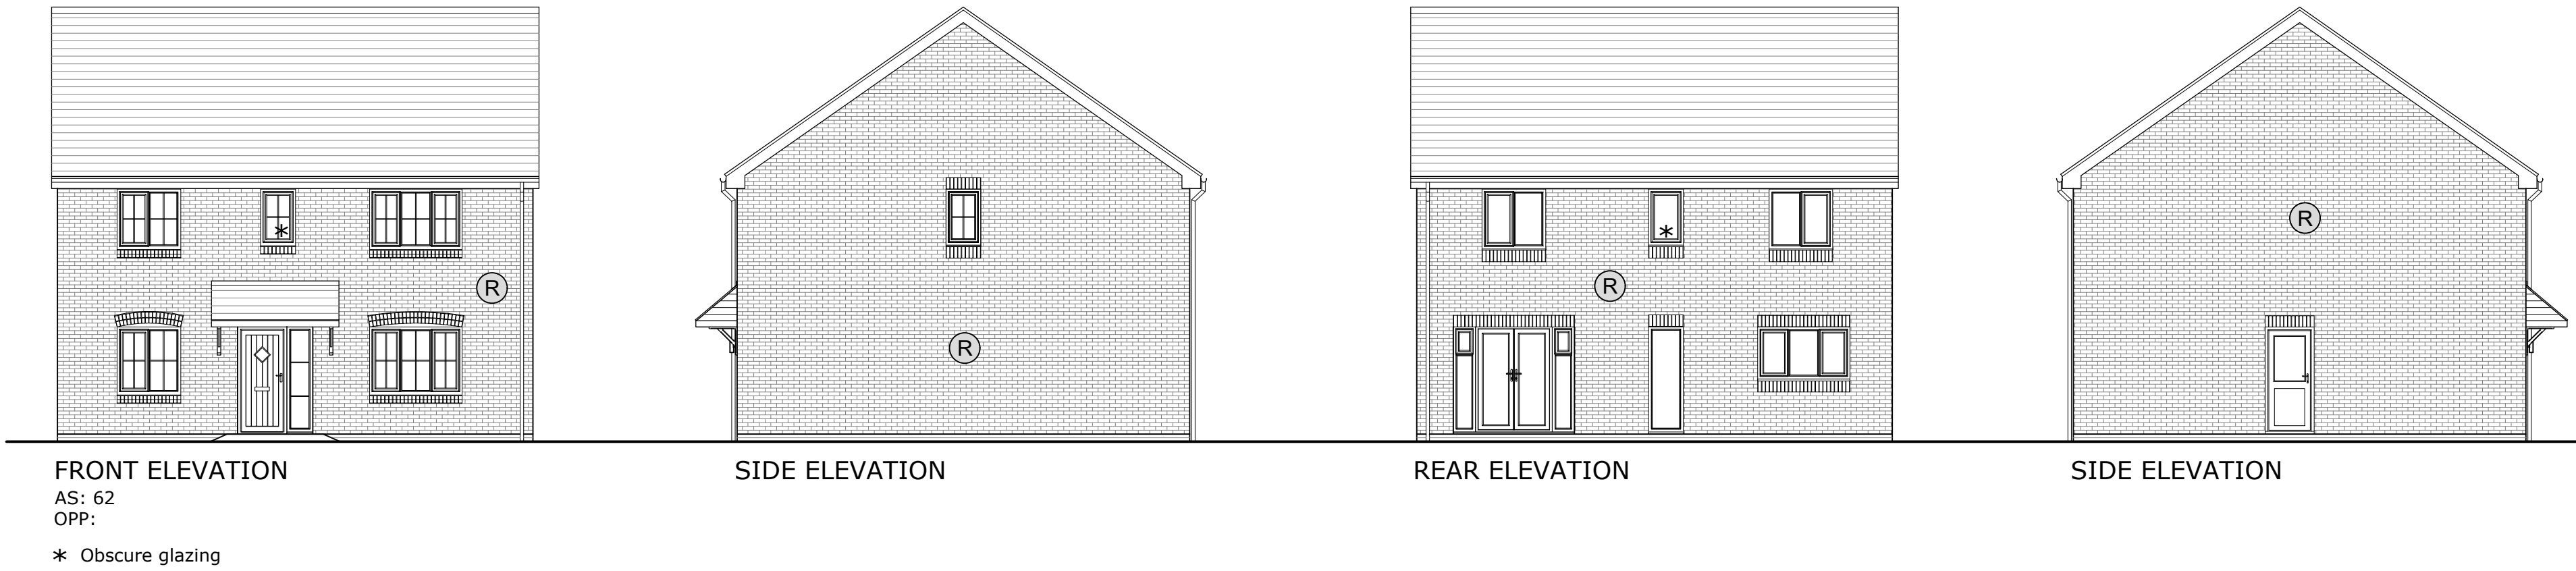

FACING MATERIALS KEY

(R)

Red Brick

(T)

Tile Hanging

(W)

Weatherboarding

Note: For colours of materials

please refer to the Boundary &

Dwelling Materials Layout

(BDML 01 A)