

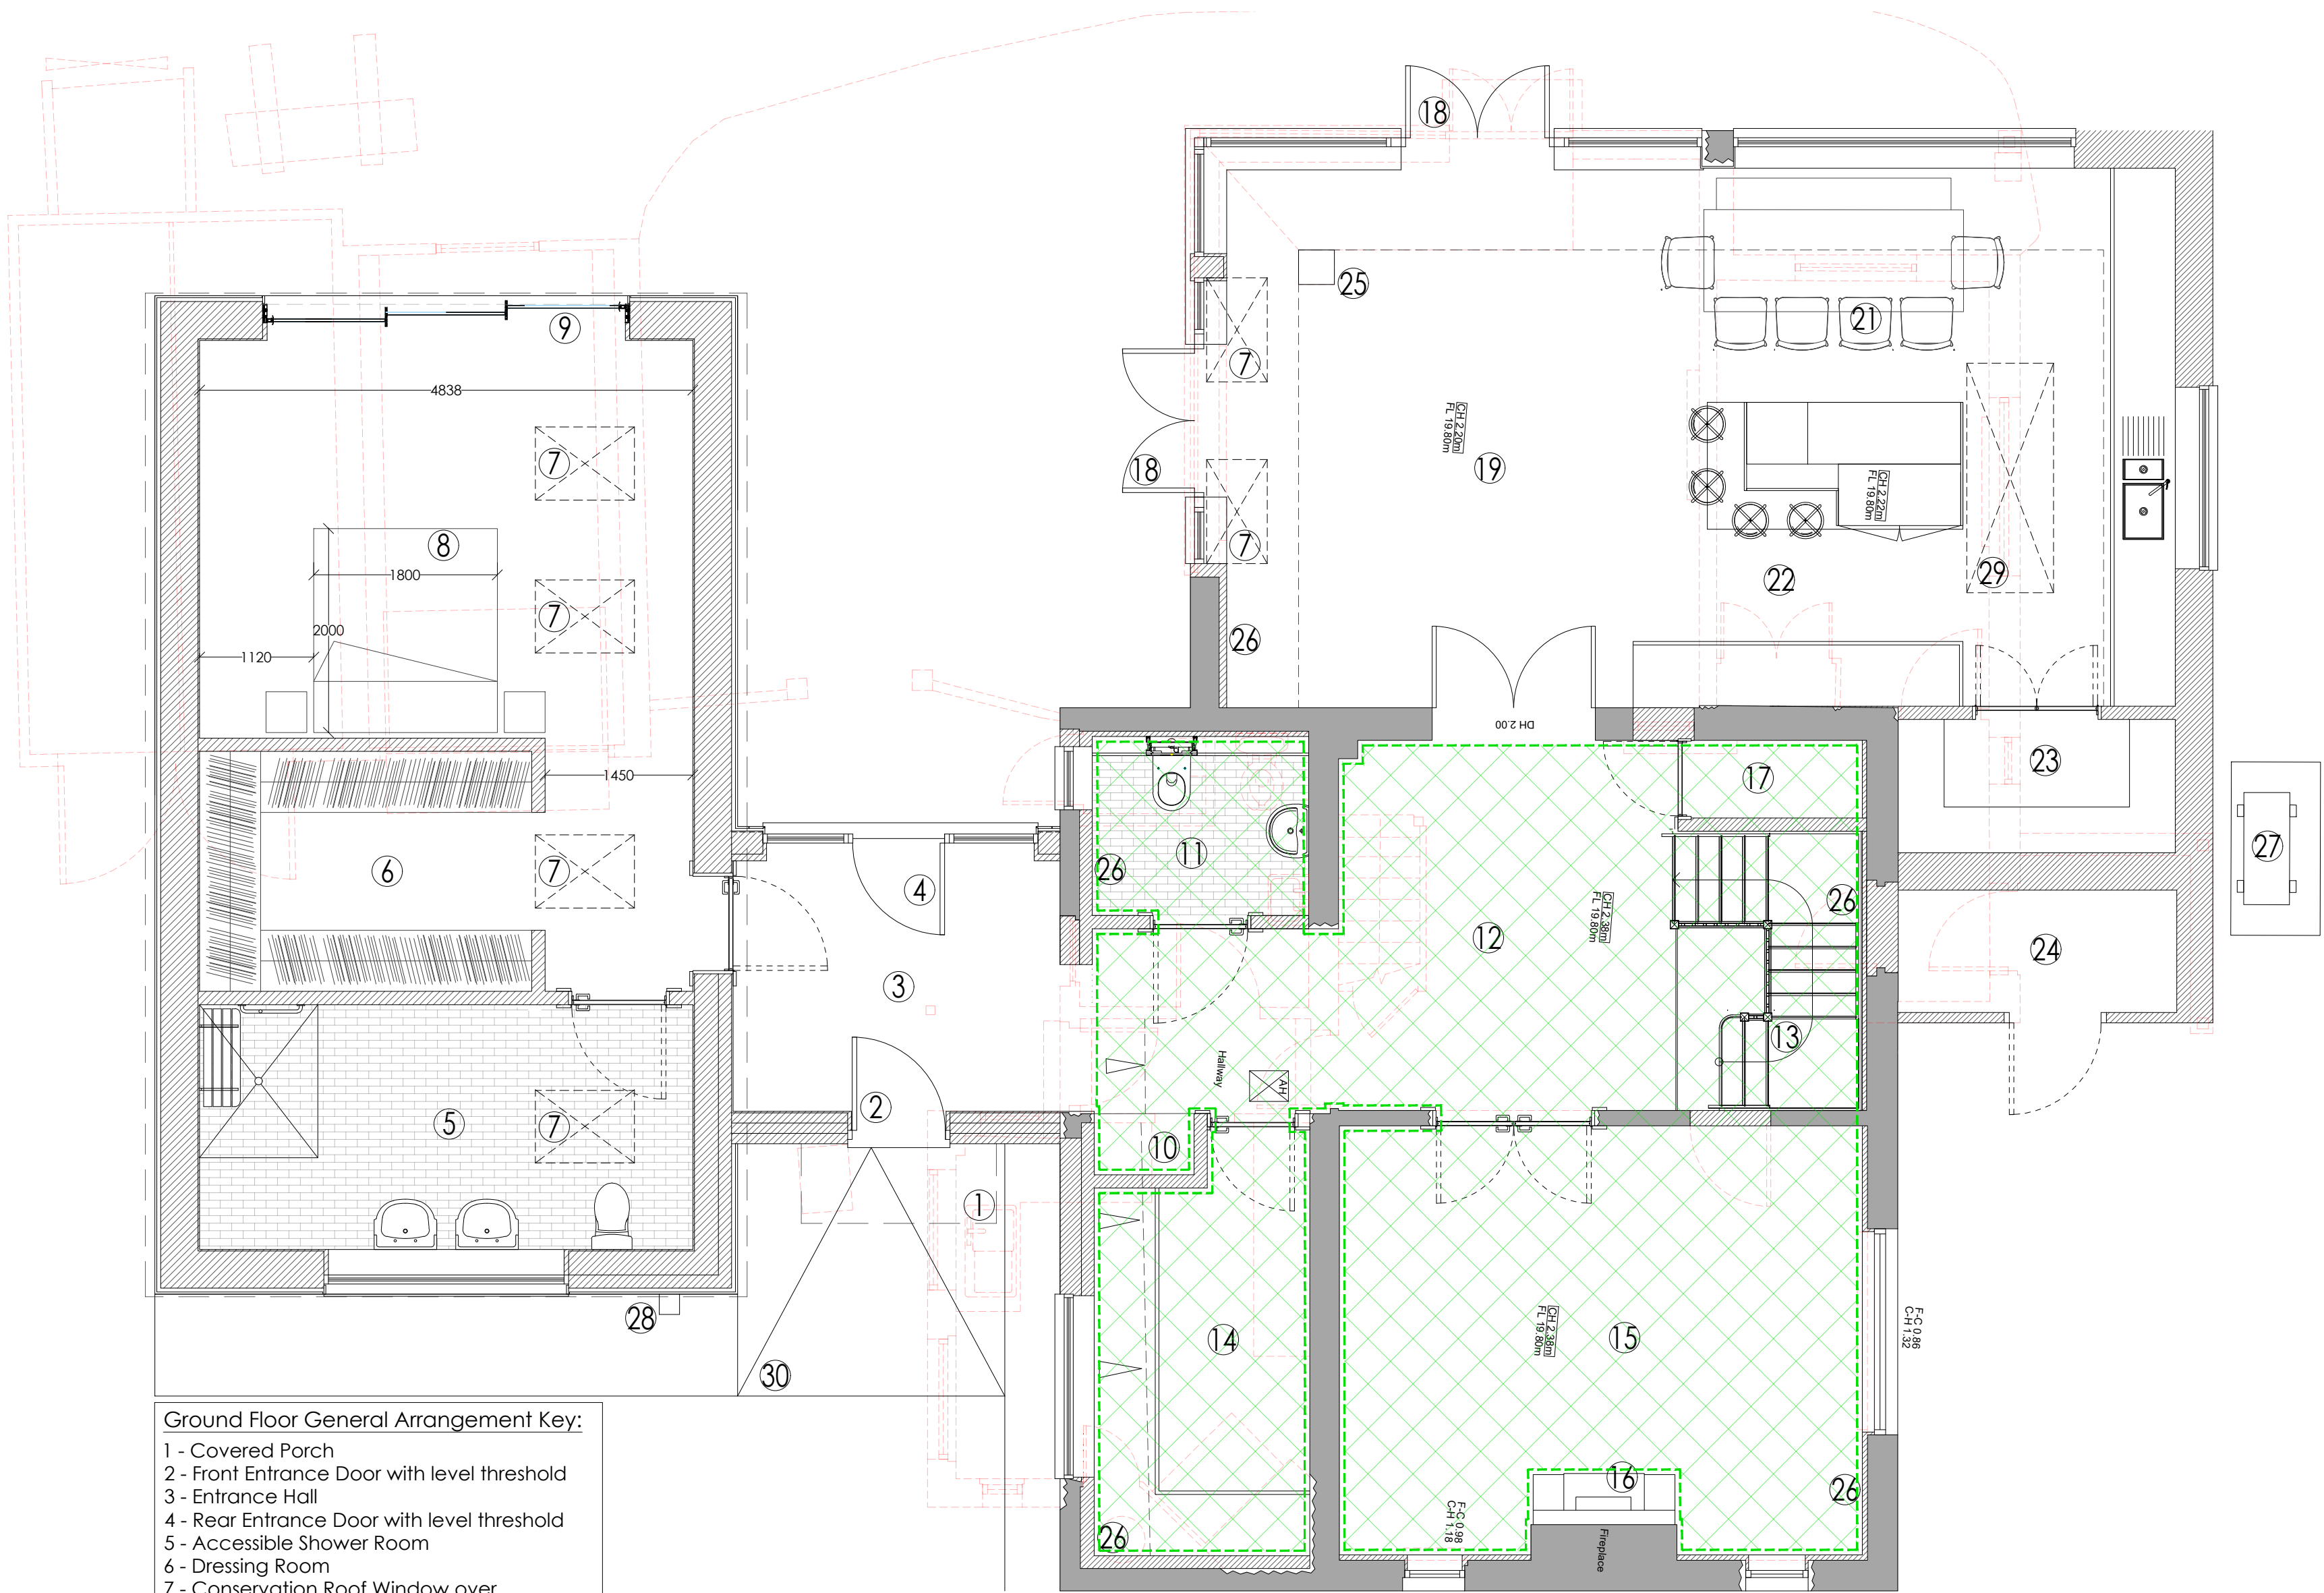


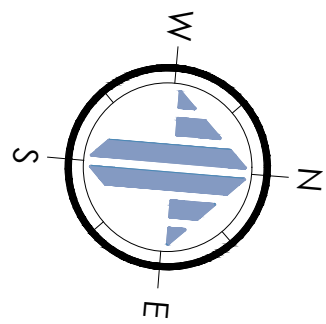

- Ground Floor General Arrangement Key:
- 1 - Covered Porch
 - 2 - Front Entrance Door with level threshold
 - 3 - Entrance Hall
 - 4 - Rear Entrance Door with level threshold
 - 5 - Accessible Shower Room
 - 6 - Dressing Room
 - 7 - Conservation Roof Window over
 - 8 - Bedroom
 - 9 - Sliding doors with level threshold
 - 10 - Coats Cupboard
 - 11 - Accessible WC
 - 12 - Inner Hall
 - 13 - New Staircase
 - 14 - Utility Room
 - 15 - Lounge
 - 16 - Wood Burner
 - 17 - Cupboard
 - 18 - Double doors with level threshold
 - 19 - Sitting Area
 - 20 - Conservation Rooflights over
 - 21 - Dining Area
 - 22 - Kitchen
 - 23 - Pantry
 - 24 - External Store/Plant Room
 - 25 - Existing column removed, with steel beam over as support
 - 26 - Thermal insulation applied to the existing walls
 - 27 - Air Source Heat Pump
 - 28 - EV Charger
 - 29 - Plateau Rooflight over
 - 30 - Ramp up to Entrance Door
- Red dashed lines denote elements to be demolished/removed
- Green hatch denotes existing suspended timber floor to receive thermal insulation

GROUND FLOOR GENERAL ARRANGEMENT - AS PROPOSED
SCALE @ 1:50 ON AN A1 SHEET

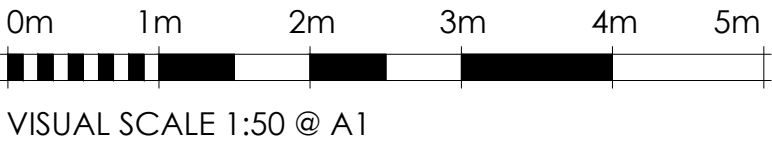

REV.	DATE	BY	AMENDMENT	CHK.
*	*	*	*	*

PLANNING

gould baxter

2 Lucastes Mews, Paddockhall Road,
Haywards Heath,
West Sussex, RH16 1HE
(01444) 452604
hb@gouldbaxter.co.uk
www.gouldbaxter.co.uk

NOTES:
DO NOT SCALE OFF THIS DRAWING UNLESS FOR PLANNING PURPOSES.
CHECK ALL DIMENSIONS ON SITE BEFORE ANY WORK IS COMMENCED.
ALL GOODS MATERIALS AND WORKMANSHIP MUST CONFORM WITH
CURRENT BUILDING REGULATIONS, BRITISH STANDARDS AND CODES OF
PRACTICE.
COPYRIGHT OF THIS DRAWING IS RETAINED BY GOULD PROPERTY
CONSULTANTS LLP T/A GOULD-BAXTER AND IT MUST NOT BE REPRODUCED
WITHOUT WRITTEN CONSENT.

CLIENT:
Mr. & Mrs. Morray

PROJECT:
The Cottage
Littleworth Lane
Partridge Green
West Sussex, RH13 8JF

DRAWING:
Ground Floor General Arrangement
As Proposed

DATE: 12.06.2026	SCALE AT A1: 1:50	DRAWN BY: RH CHECKED BY: MC
---------------------	----------------------	--------------------------------

JOB NO. GH1055	DRAWING NO. PL.002	REV. *
-------------------	-----------------------	-----------