

Solus SL102 Building

1 : 30

Please note the layout is purely indicative at this stage and is subject to change due to unknown site restrictions, general unforeseen circumstances, and client engagement


Final product/device positions to be confirmed at Project Delivery stage.

Copyright Portakabin Limited 2022

This drawing is the property of Portakabin Limited. It must not be copied or reproduced or divulged to anyone without written permission.

Do not scale off this drawing. All discrepancies to be reported to Portakabin Limited.

Rev	Description	Date	By
A	Initial Layout - Type J	26/03/26	GA

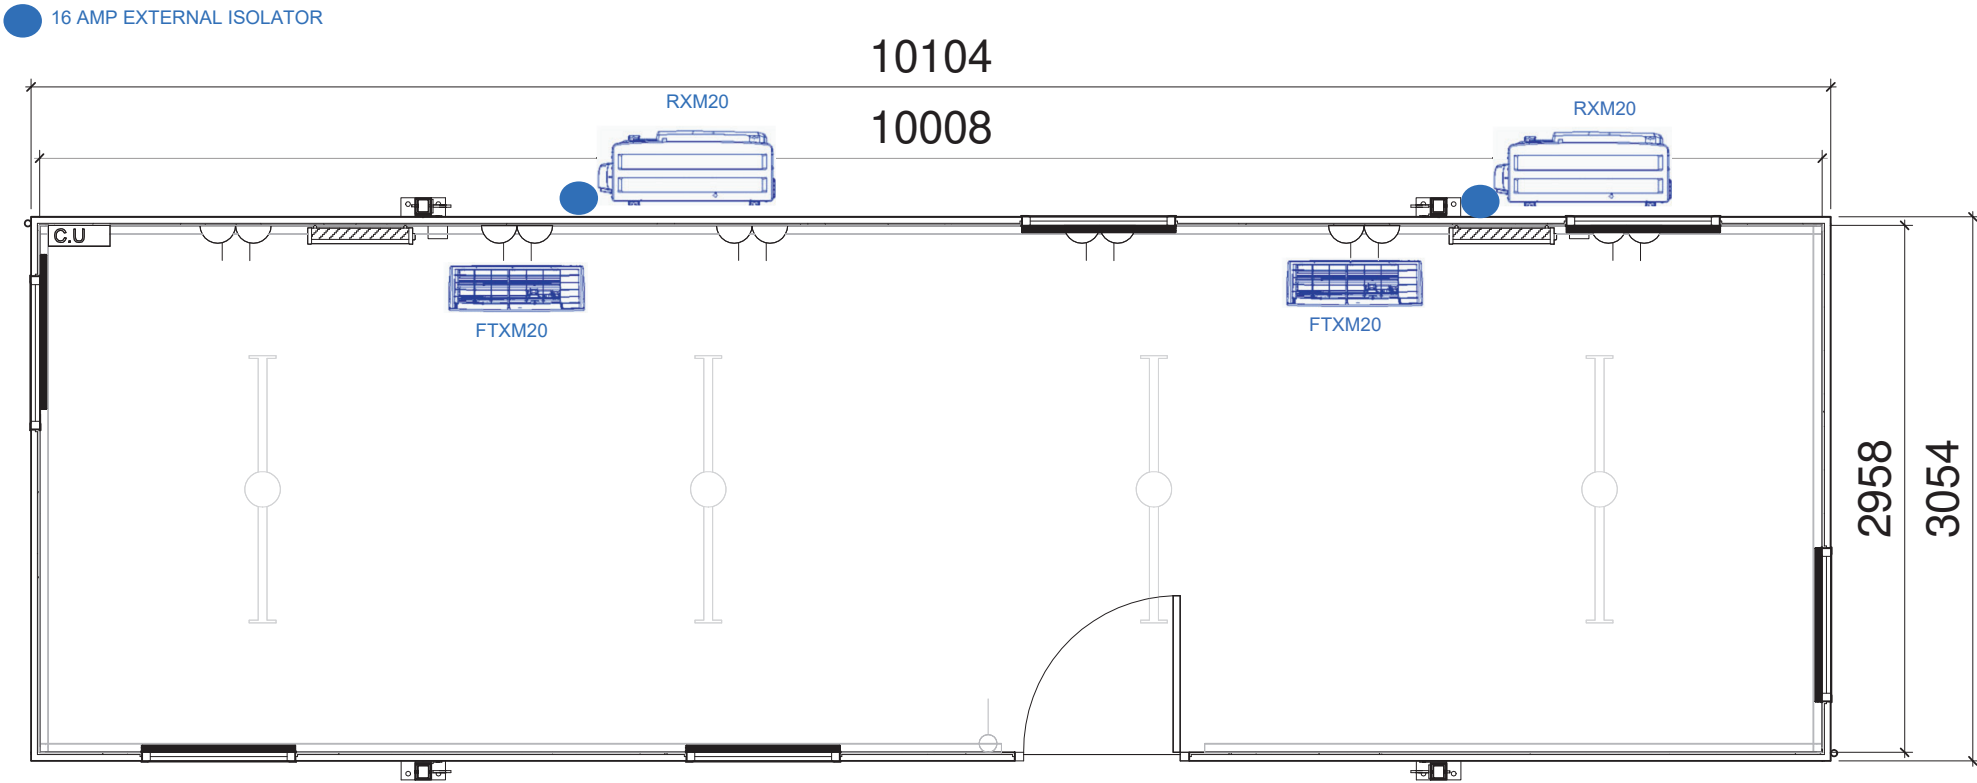

Window Key

F = Fixed
O = Open
OBS = Obscured
S = Sliding

Additional Dimensions

Floor Area: 29.60M²
Ceiling Height: 2.3m
Ext. Length (incl fascias, legs and feet): 10.24m
Ext. Width (incl. fascias, legs and feet): 3.40m

1 Gang Way Light Switch		High Level Fan Heater	
13AMP Double Socket		Internal Bulkhead	
13 AMP Double Socket (Over-Counter)		Standard LED Light	
Convactor Heater		Venetian Blind	
Double Data Point		Window	

Standard floor loading is 3kN/m². Any loading imposed on a floor that is greater than 3kN/m² may require strengthening. Please contact your hire centre if you expect to exceed 3kN/m².

Any fire strategy shown on this drawing is subject to Fire Officer and Building Control approval

Please note that this and any accompanying drawing(s) are for illustrative purposes only and as such, the building shown may vary from the actual finished building on site.

The position of windows, external doors and electrical fixtures (if shown) are dependent on stock availability at time of order.

Portakabin Limited New Lane Huntingdon
York YO32 9PT United Kingdom
+44 (0)1904 611655
portakabin.co.uk

Client:
Horsham Learning Alliance

Opportunity:
OPP1382429

Title:
SL102 Layout

Scale @ A3: As indicated	Date: 26/03/26	Drawn By: GA
Opportunity Number: OPP1382429	Rev: A	