


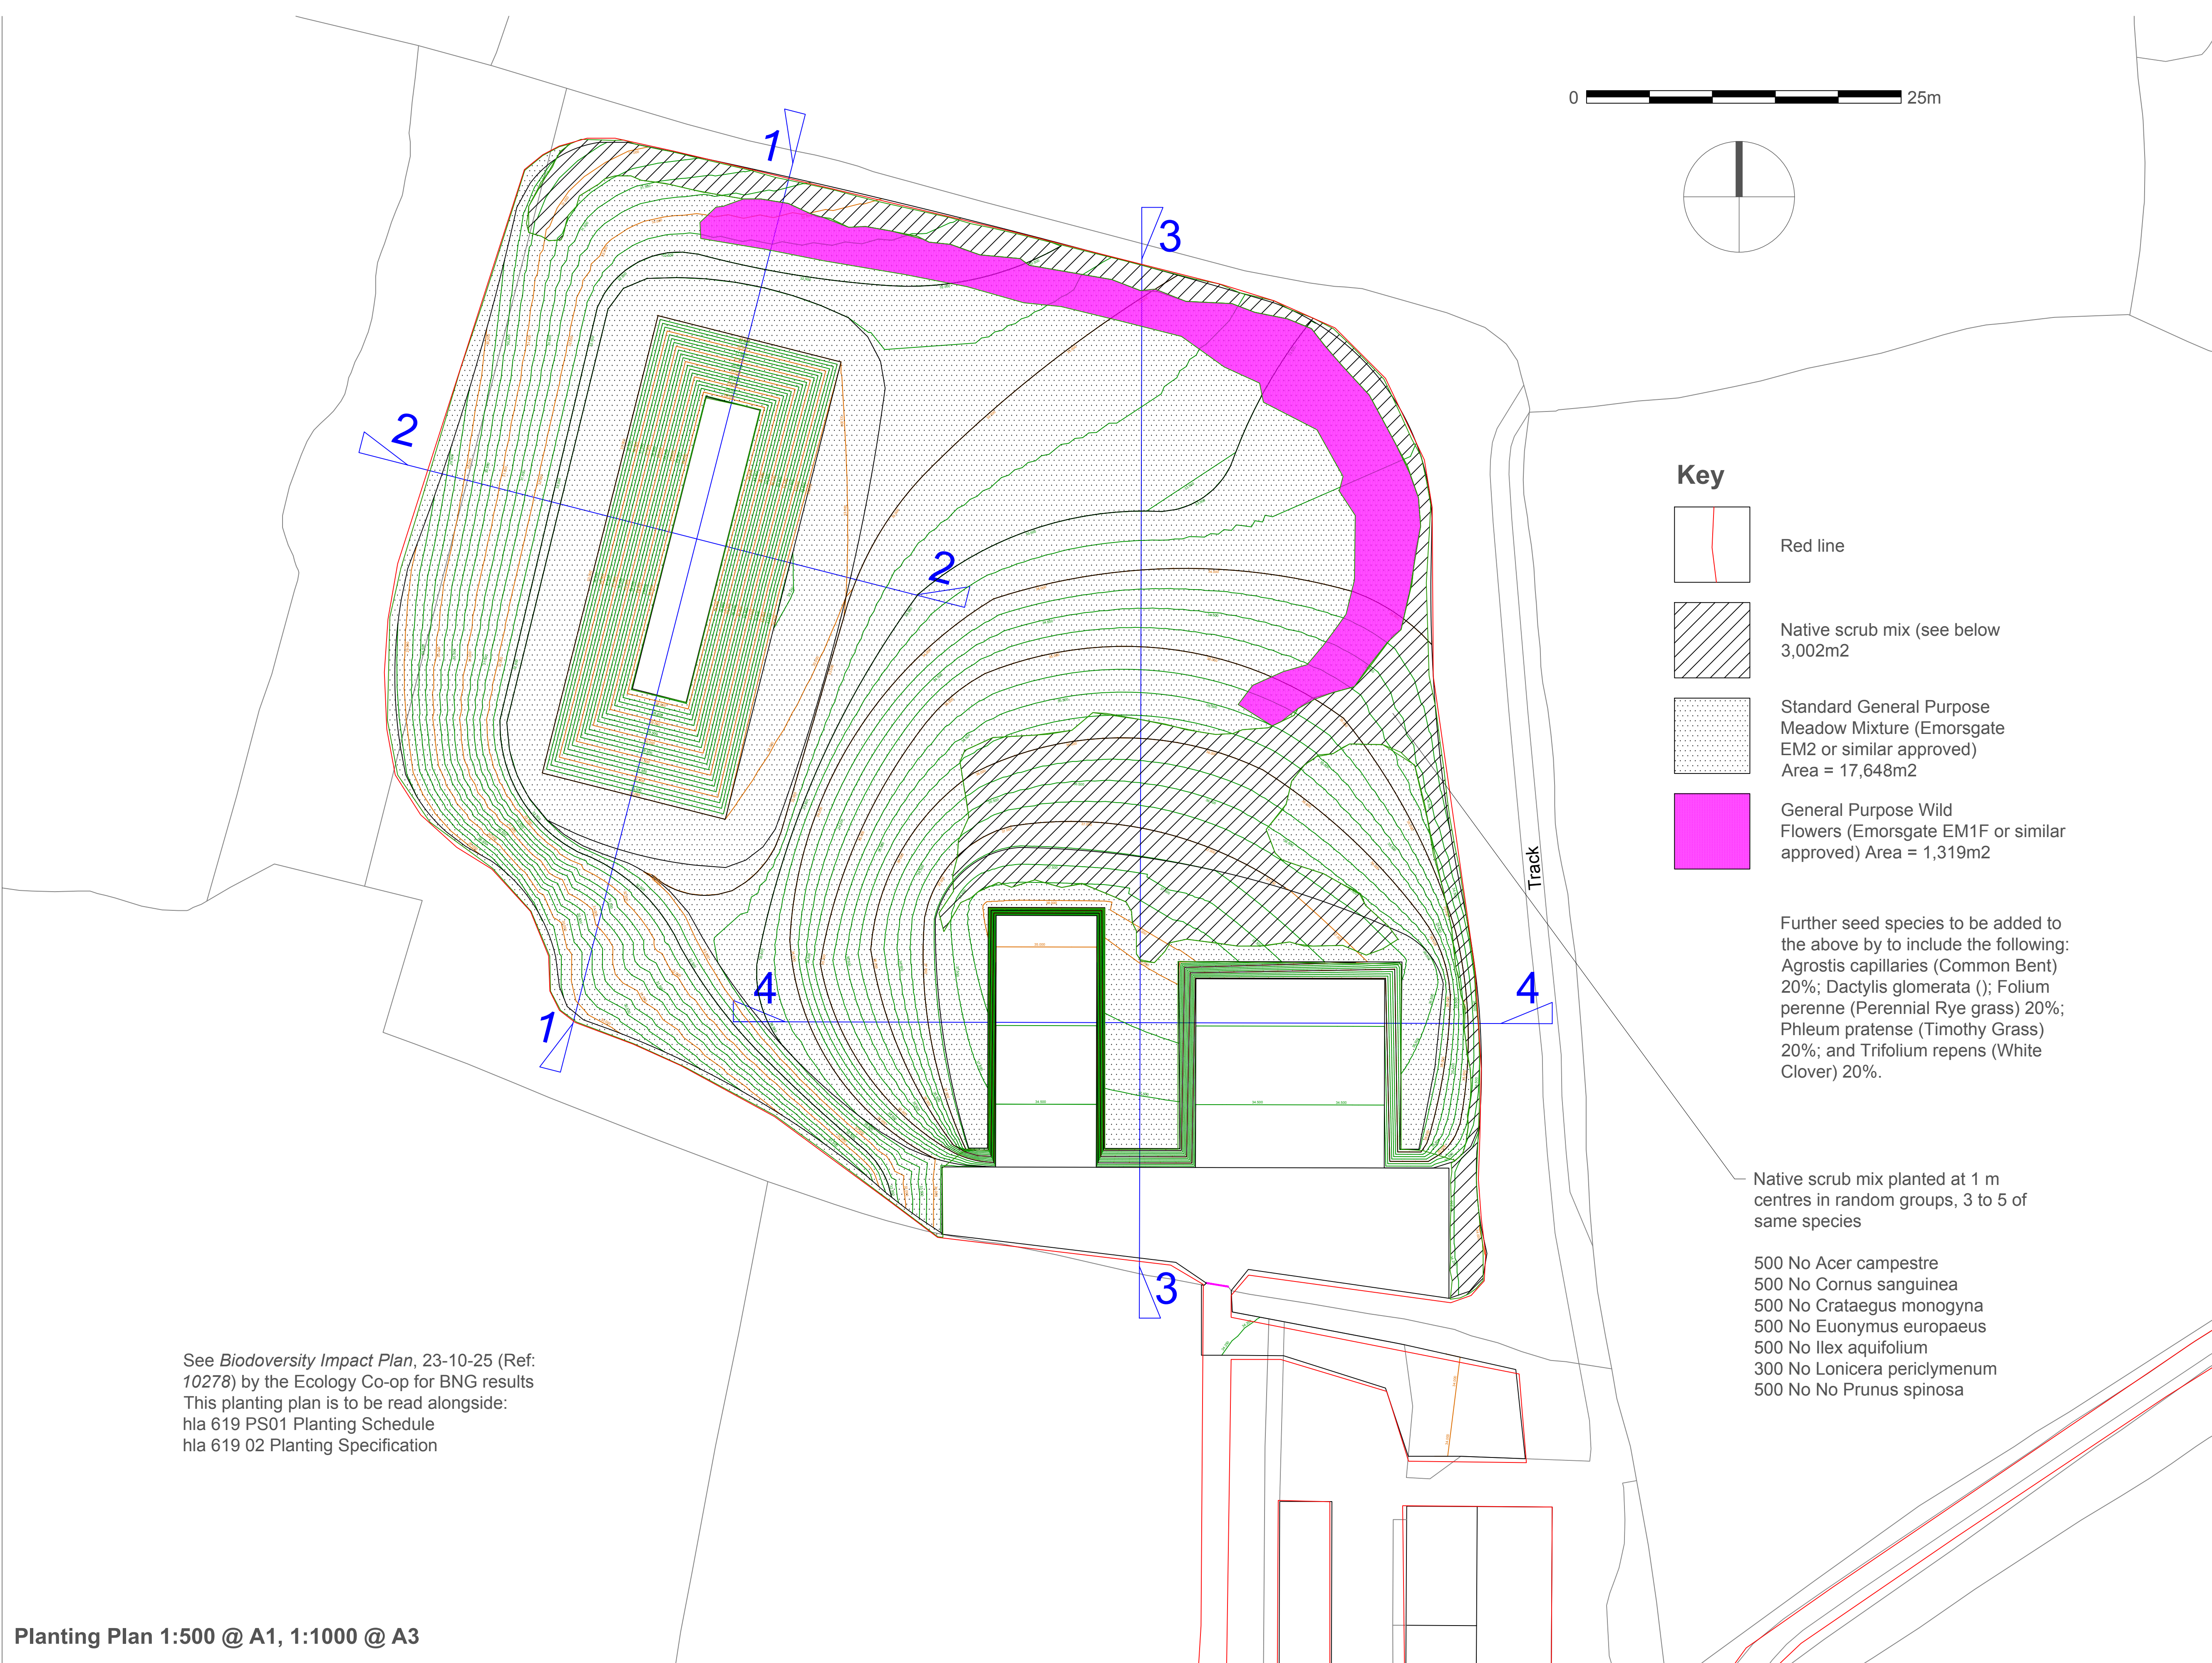

See *Biodiversity Impact Plan*, 23-10-25 (Ref: 10278) by the Ecology Co-op for BNG results
This planting plan is to be read alongside:
hla 619 PS01 Planting Schedule
hla 619 02 Planting Specification

Key

Red line

Native scrub mix (see below 3,002m2)

Standard General Purpose Meadow Mixture (Emorsgate EM2 or similar approved) Area = 17,648m2

General Purpose Wild Flowers (Emorsgate EM1F or similar approved) Area = 1,319m2

Further seed species to be added to the above by to include the following:
Agrostis capillaries (Common Bent) 20%;
Dactylis glomerata ();
Folium perenne (Perennial Rye grass) 20%;
Phleum pratense (Timothy Grass) 20%;
and Trifolium repens (White Clover) 20%.


Native scrub mix planted at 1 m centres in random groups, 3 to 5 of same species

- 500 No Acer campestre
- 500 No Cornus sanguinea
- 500 No Crataegus monogyna
- 500 No Euonymus europaeus
- 500 No Ilex aquifolium
- 300 No Lonicera periclymenum
- 500 No No Prunus spinosa

Planting Plan 1:500 @ A1, 1:1000 @ A3

PLEASE NOTE
FOR DISCUSSION PURPOSES ONLY.
© COPYRIGHT hla 2025
Do not rely on accurate measurements from this plan

Revisions
Rev A NH 9-3-26 Red line added and planting areas revised

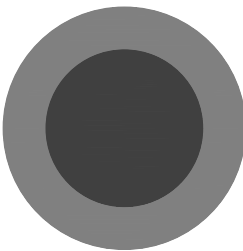

**Harper
Landscape
Architecture LLP**
101424 442822 m 07860 732311
e nichola@hlainternet.com
www.harperlandscapearchitecture.co.uk

Drawing Planting Plan		Date 24-10-25
Project/Client New Silage Clamp and Lagoon Danefold Farms		Scale 1:500
Job 619	Drawing number hla 619 101	Revision A
		Purpose Planning