



NOTES	
All dimensions are from structure to structure unless indicated otherwise.	
Elements of structure and services are indicated for coordination purposes. For full structural and services layouts refer to structural and services Engineers' drawings	
All dimension to be checked on site prior to construction or fabrication of any elements.	
Any discrepancies between figured dimensions to be reported to architect for clarification prior to commencing work.	
© Copyright Reserved	
Rev	Date
Comments	

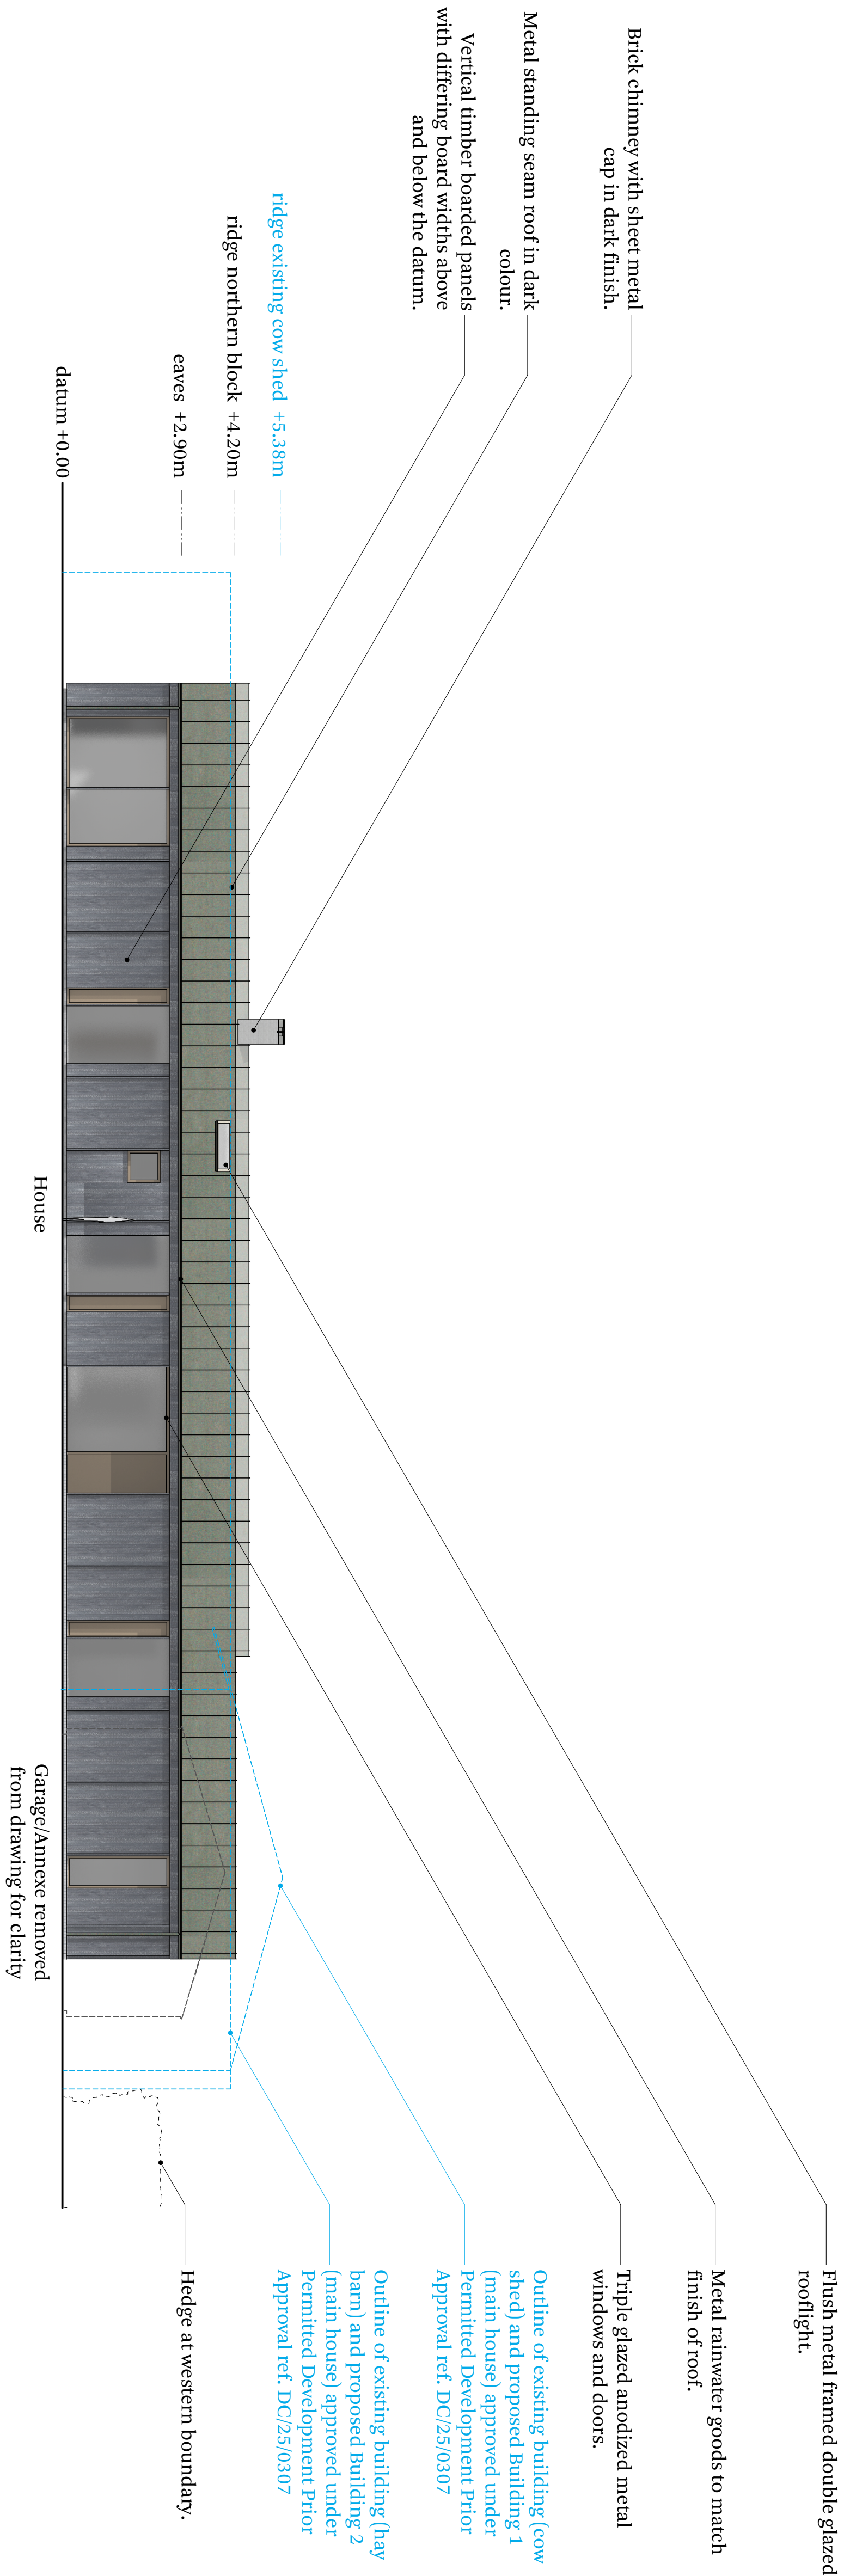

North Elevation

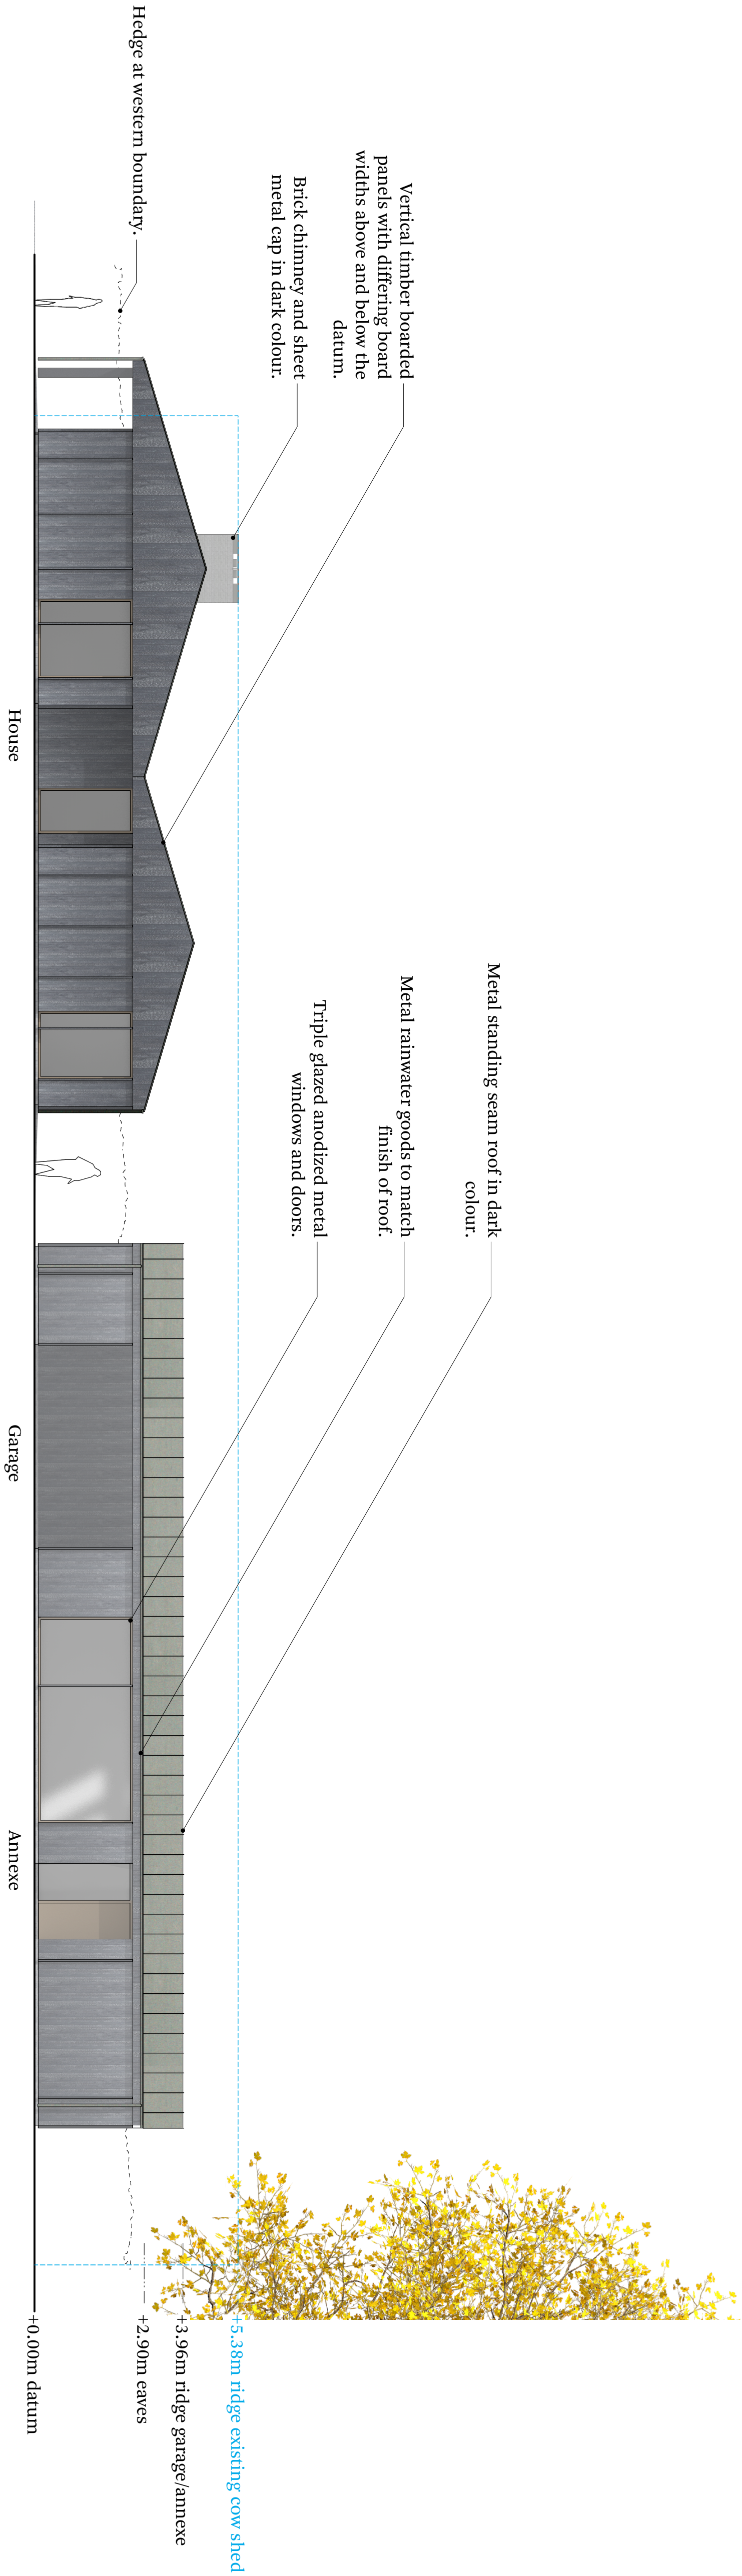

East Elevation

