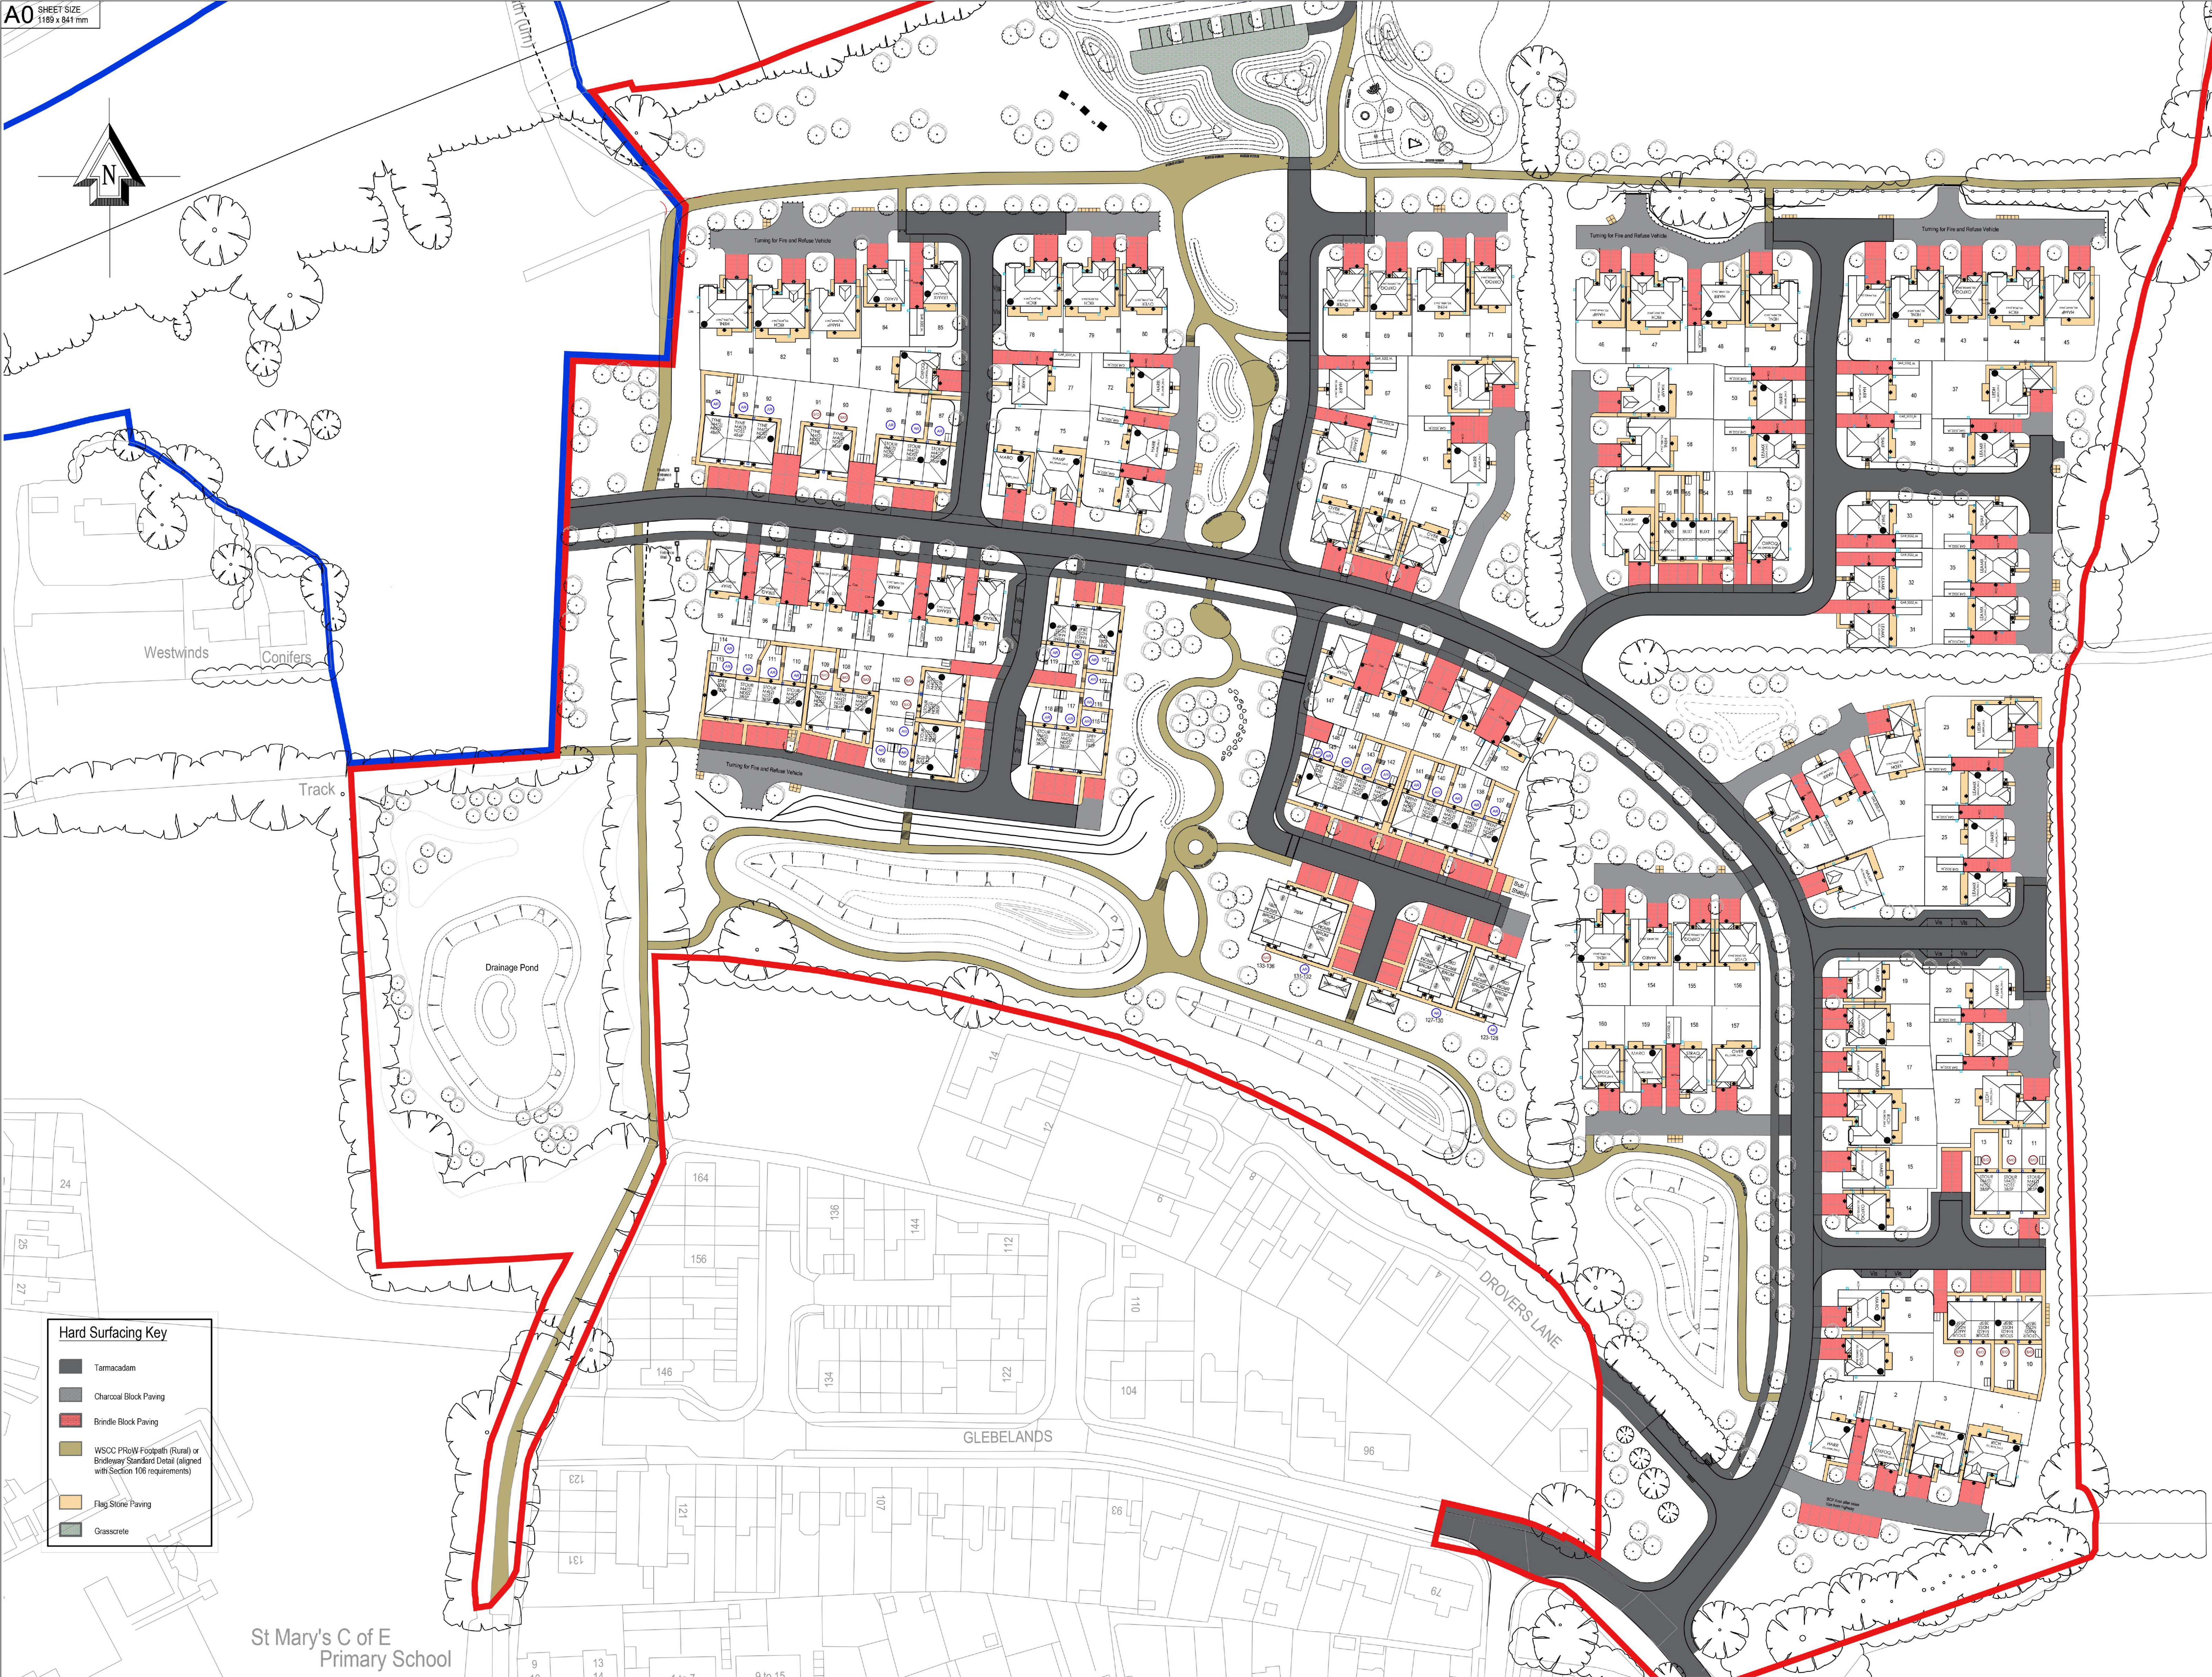


[illegible]

E	Updated key as per client comments (35.06.26)	IS	05.06.26
D	Updated to Revision N Planning Layout amendments.	AJOT	30.04.26
C	Updated to Revision I Planning Layout amendments.	HC	19.01.26
B	Updated to Revision H Planning Layout amendments.	AJOT	06.01.26
A	Updated to Revision G Planning Layout amendments.	ST	17.12.25

Geoff Perry Associates Limited

The Shrubbery,
28 Enderburg Road,
Aldridge,
Walsall,
WS9 6UH

T: 01922 744 900
E: enquiries@geoffperryassociates.co.uk

Client:
BDW Southern Counties

Project:
New Place Farm, Pulborough

Title: Hard Surfacing Plan	Job No. A 1192
--------------------------------------	--------------------------

Date: April 2025 Scale: 1:500 @ A0
Drawn by: SR Checked by: ~

Drg Code.
H9376-GPA-XX-XX-DR-UD-203013-C05- Hard Surfacing Plan

