




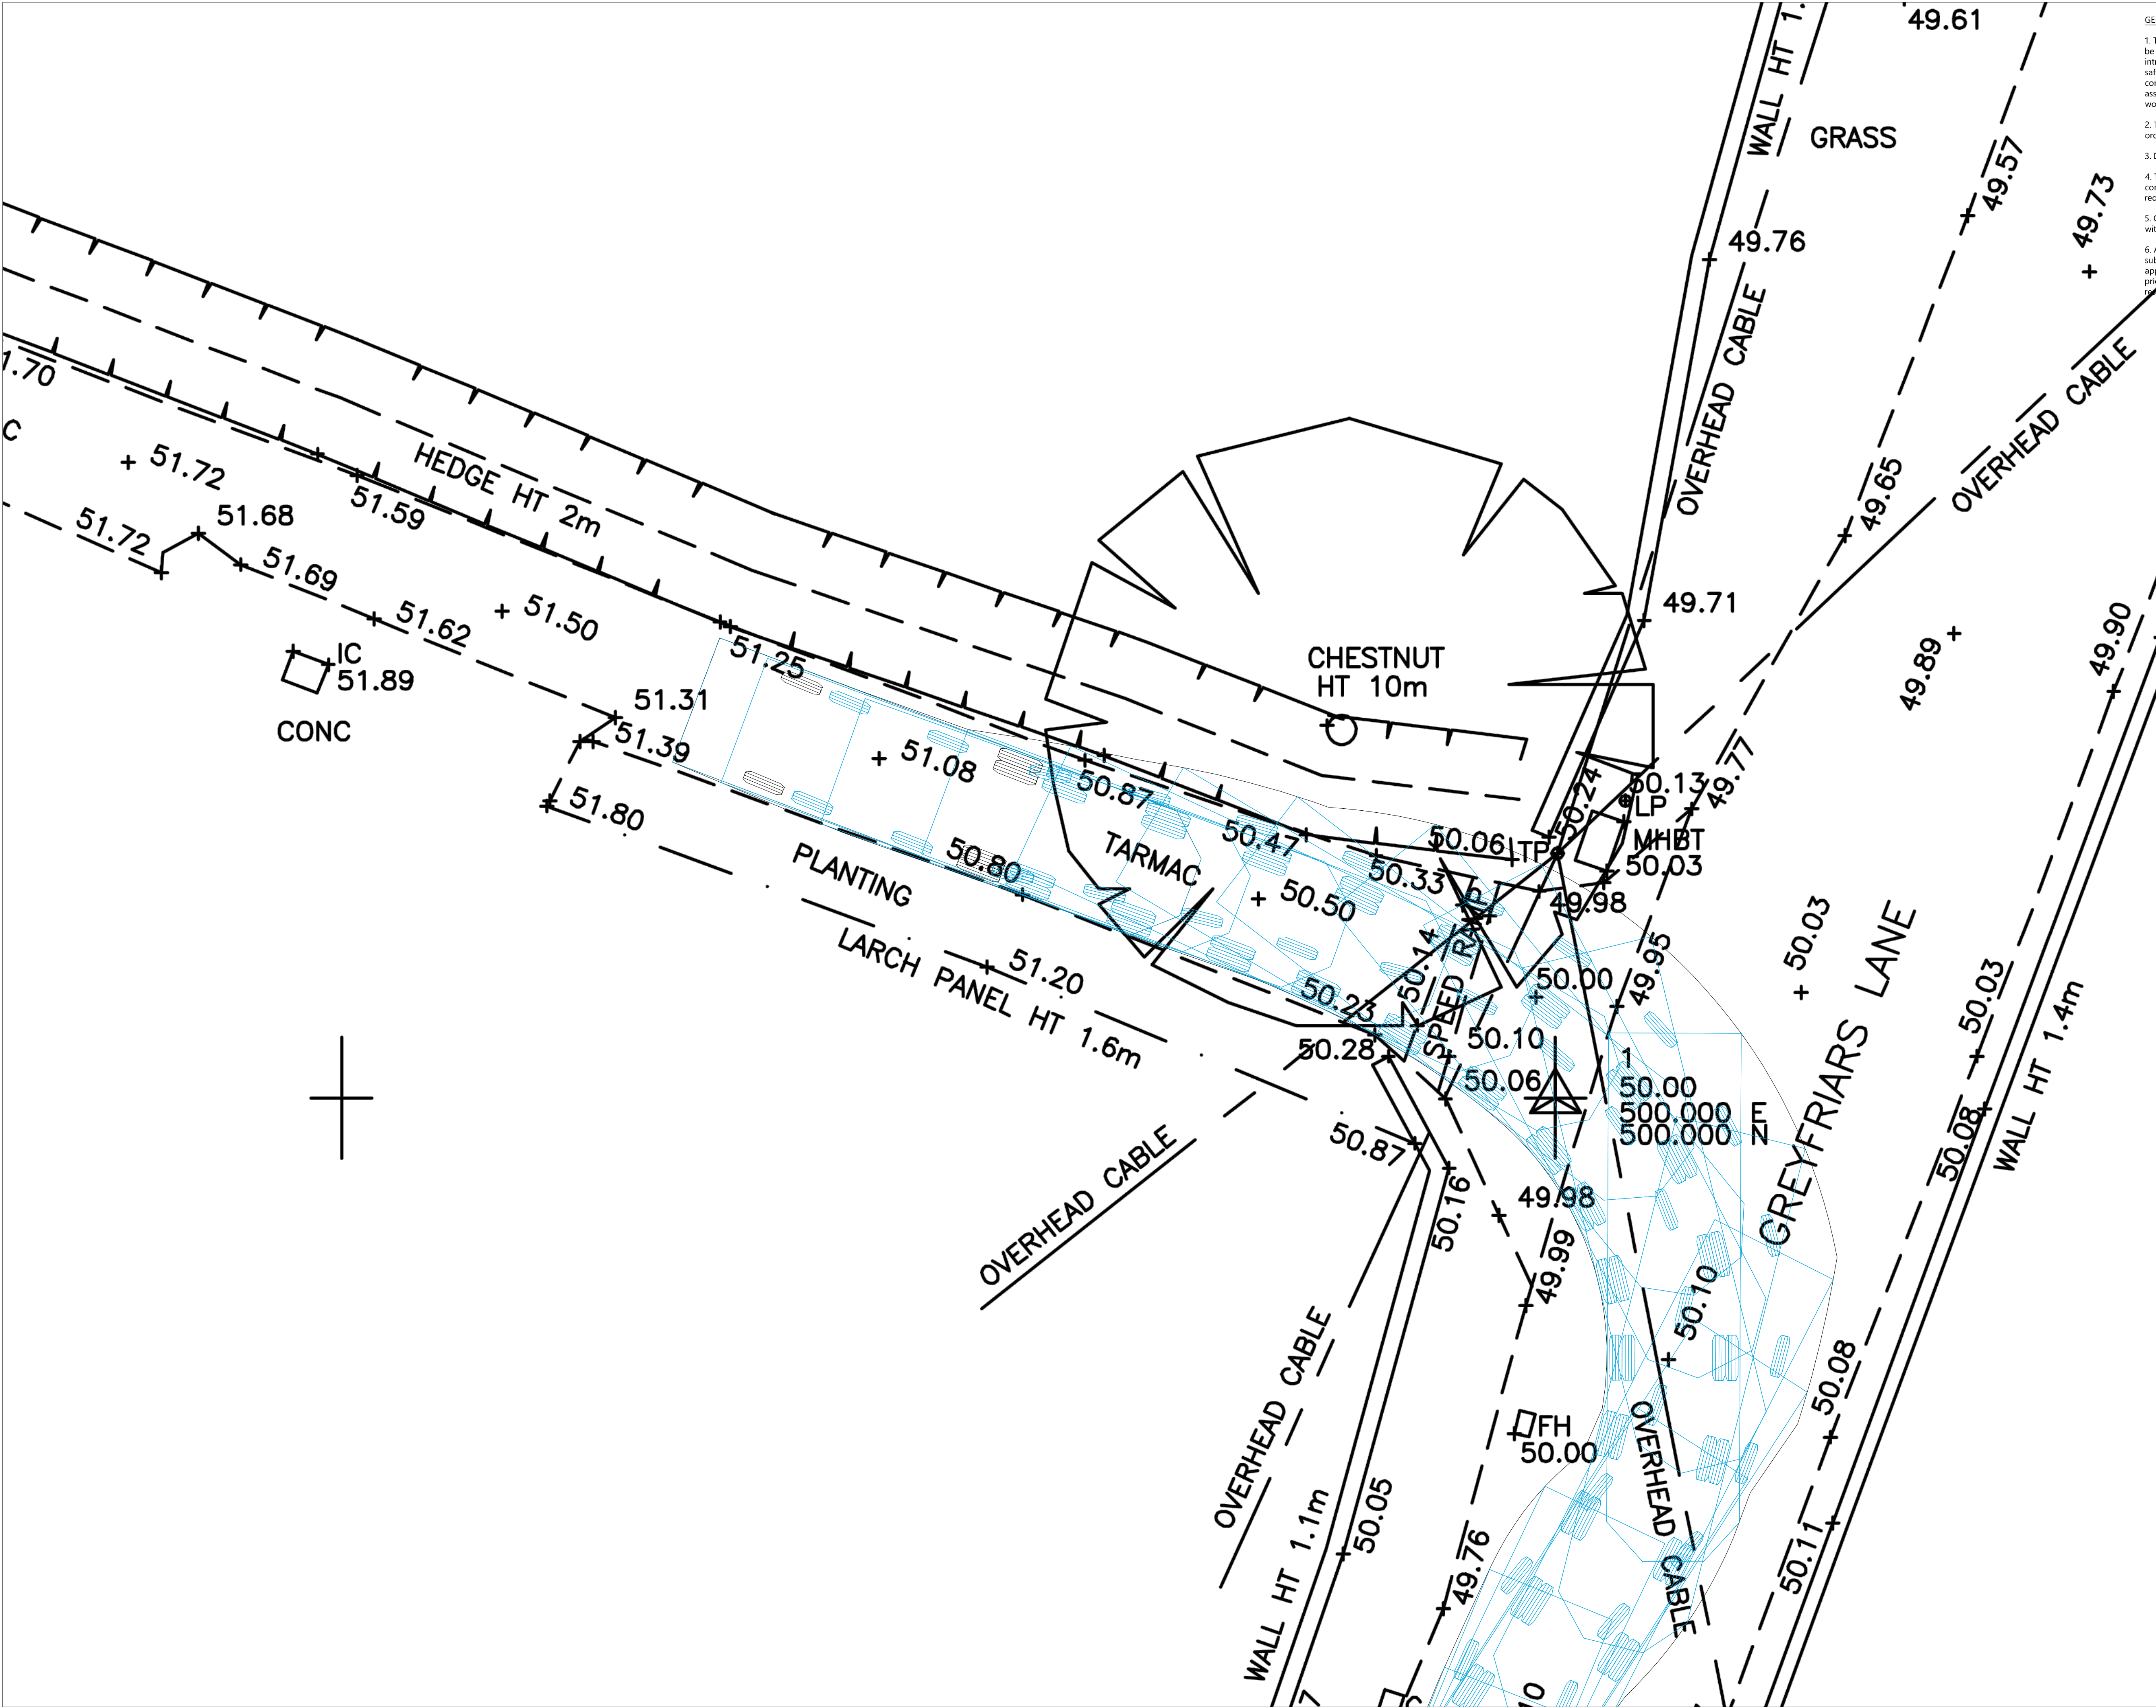

- GENERAL NOTES
1. The location, size, depth and identification of existing services that may be shown or referred to on this drawing have been assessed from non-intrusive observations, record drawings or the file. The contractor shall safely carry out intrusive investigations, trial holes or soundings prior to commencing work to satisfy himself that it is safe to proceed and that the assessments are accurate. any discrepancies shall be notified to gta prior to works commencing.
 2. Tender or billing drawings shall not be used for construction or the ordering of materials.
 3. Do not scale. All dimensions and levels to be site confirmed.
 4. This drawing shall be read in conjunction with all relevant architects, consultants drawings and specifications, together with H&S plan requirements.
 5. Copyright : This drawing must not be copied, amended nor reproduced without the prior written agreement of gta.
 6. All drawings specifications and recommendations made by gta are subject to Local Authority and other relevant Statutory Authorities approval. Any works or services made abortive due to the client proceeding prior to these approvals is considered wholly at the Clients risk. gta hold no responsibility for resulting abortive works or costs.

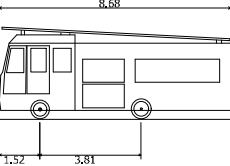

DB32 Fire Appliance
Overall Length 8.680m
Overall Width 2.180m
Overall Body Height 2.450m
Min Body Ground Clearance 0.337m
Max Track Width 2.12m
Lock to lock time 6.08s
Kerb to Kerb Turning Radius 7.910m

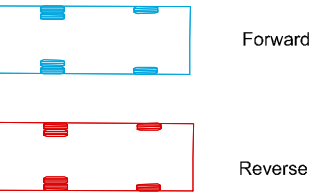

P1	Initial Issue		2020/06/18	ART	LNS
Rev	Amendments		Date	Dsn	Chk
Status					
PRELIMINARY					
Client					
WSCC					
Architect					
Project					
STORRINGTON TENNIS AND SQUASH CLUB					
Title					
ANTICIPATED SWEPT PATH OF A FIRE TENDER ACCESSING GREYFRIARS LANE					
Date		2020-06-18		Scale @ A1	
Clients Ref.		Project Ref. 10737			
 Gloucester House, 66a Church Walk, Burgess Hill, West Sussex, RH15 9AS Tel.01444 871444 Web: www.gtacivils.co.uk					
Drawing Number				Rev.	
10737_1173				P1	