
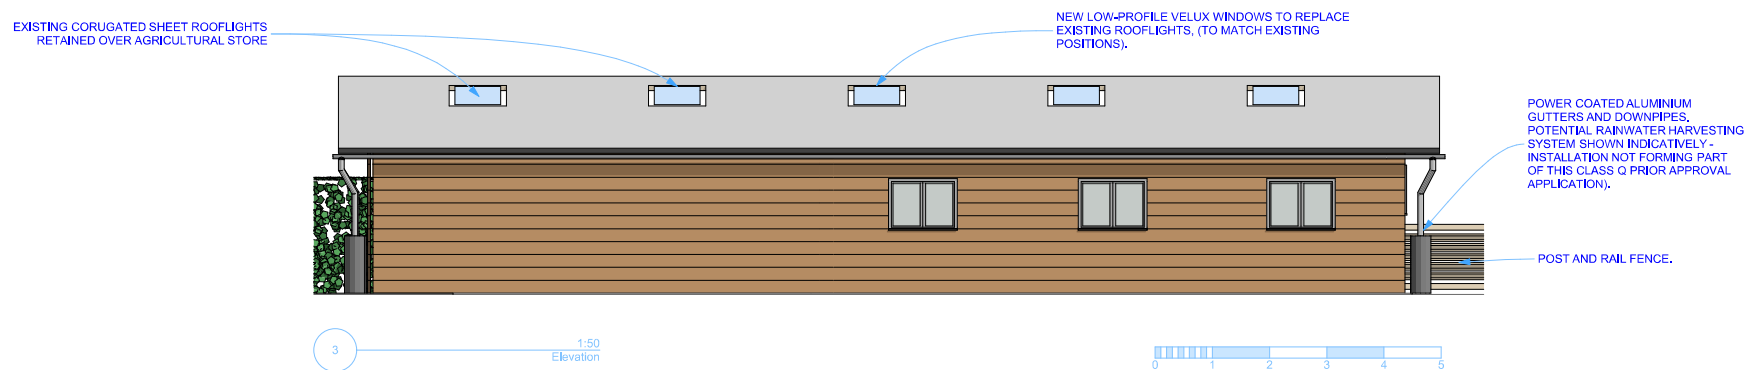
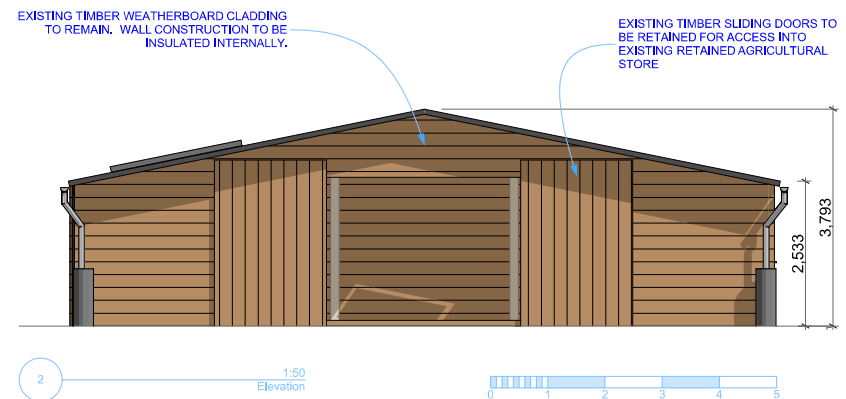
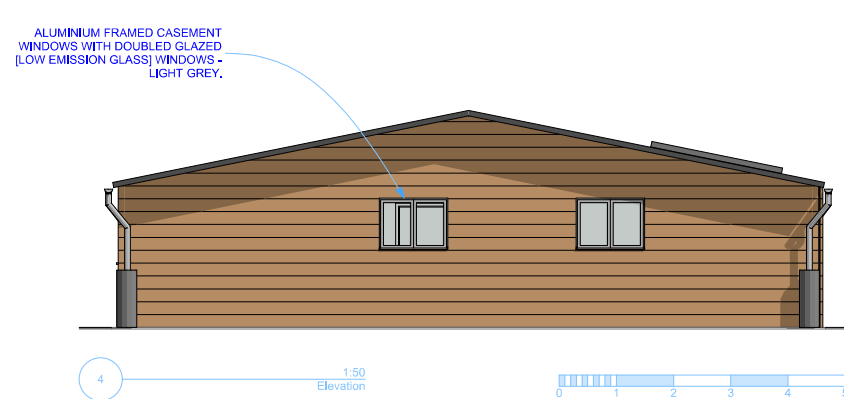


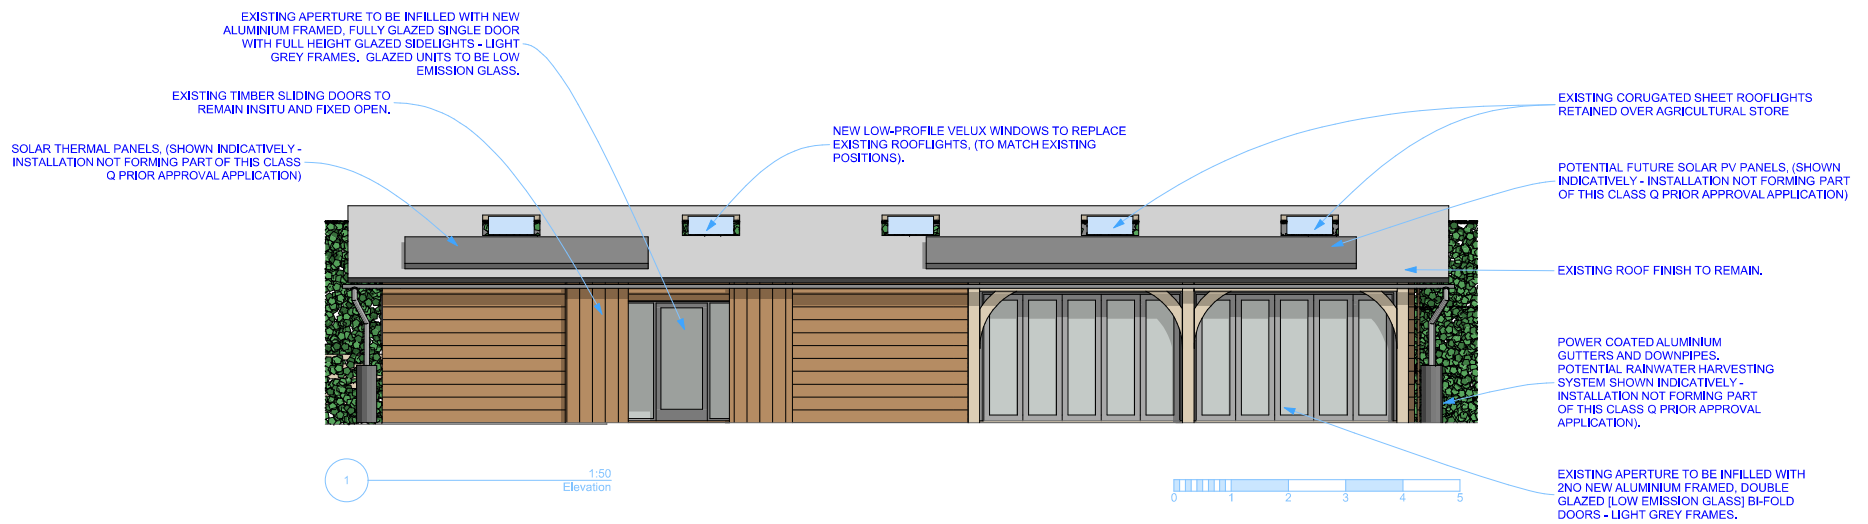

NOTE
All external alterations are limited to those reasonably necessary to facilitate the permitted change of use.