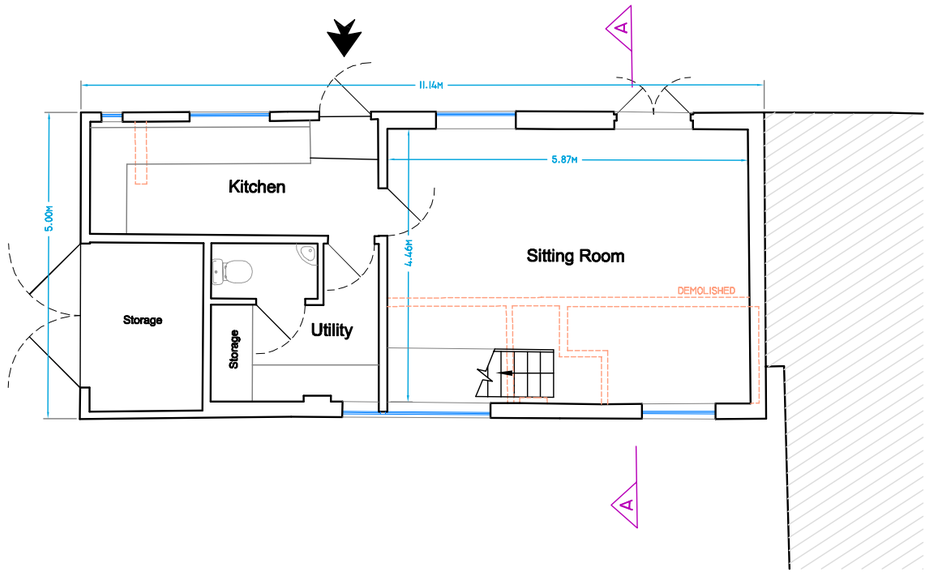
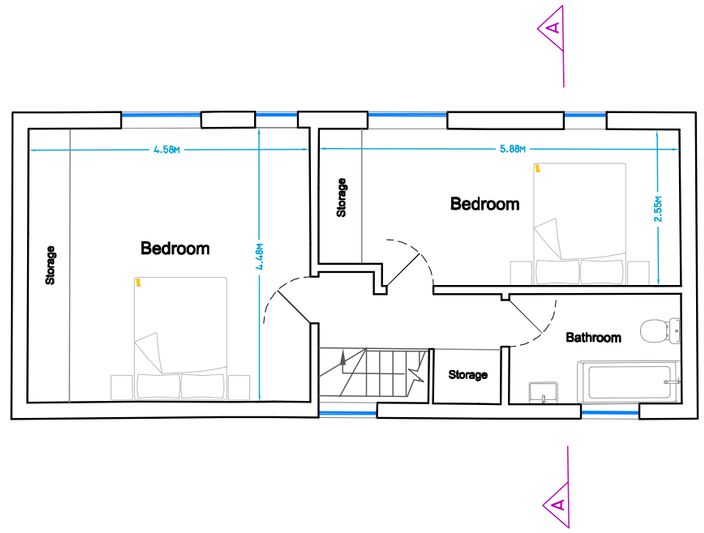


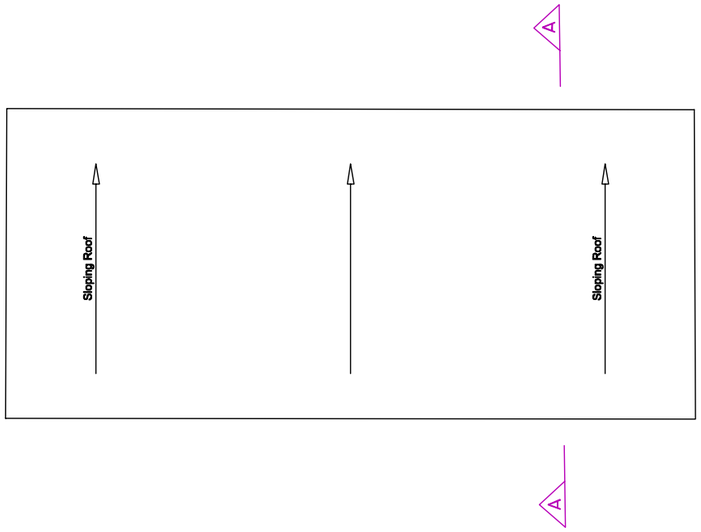

Ground Floor

Floor Area 55.83m²




First Floor

Floor Area 55.83m²




Roof Plan

SCALE 1:100m

0 1 2 3 4 5 6

| | | | |
|---|---|---|---|
| job: Raidons, Nutbourne Lane, Pulborough, RH20 2HS | scale(s): 1:20 ☐ 1:50 ☐ 1:100 ☒ 1:200 ☐ 1:500 ☐ | job no. | dwg no. PFP1 |
| dwg: THE ANNEX - FLOOR PLANS, AS PROPOSED | | drawing size A3 | date 9 Sep 2024 / rev A |